
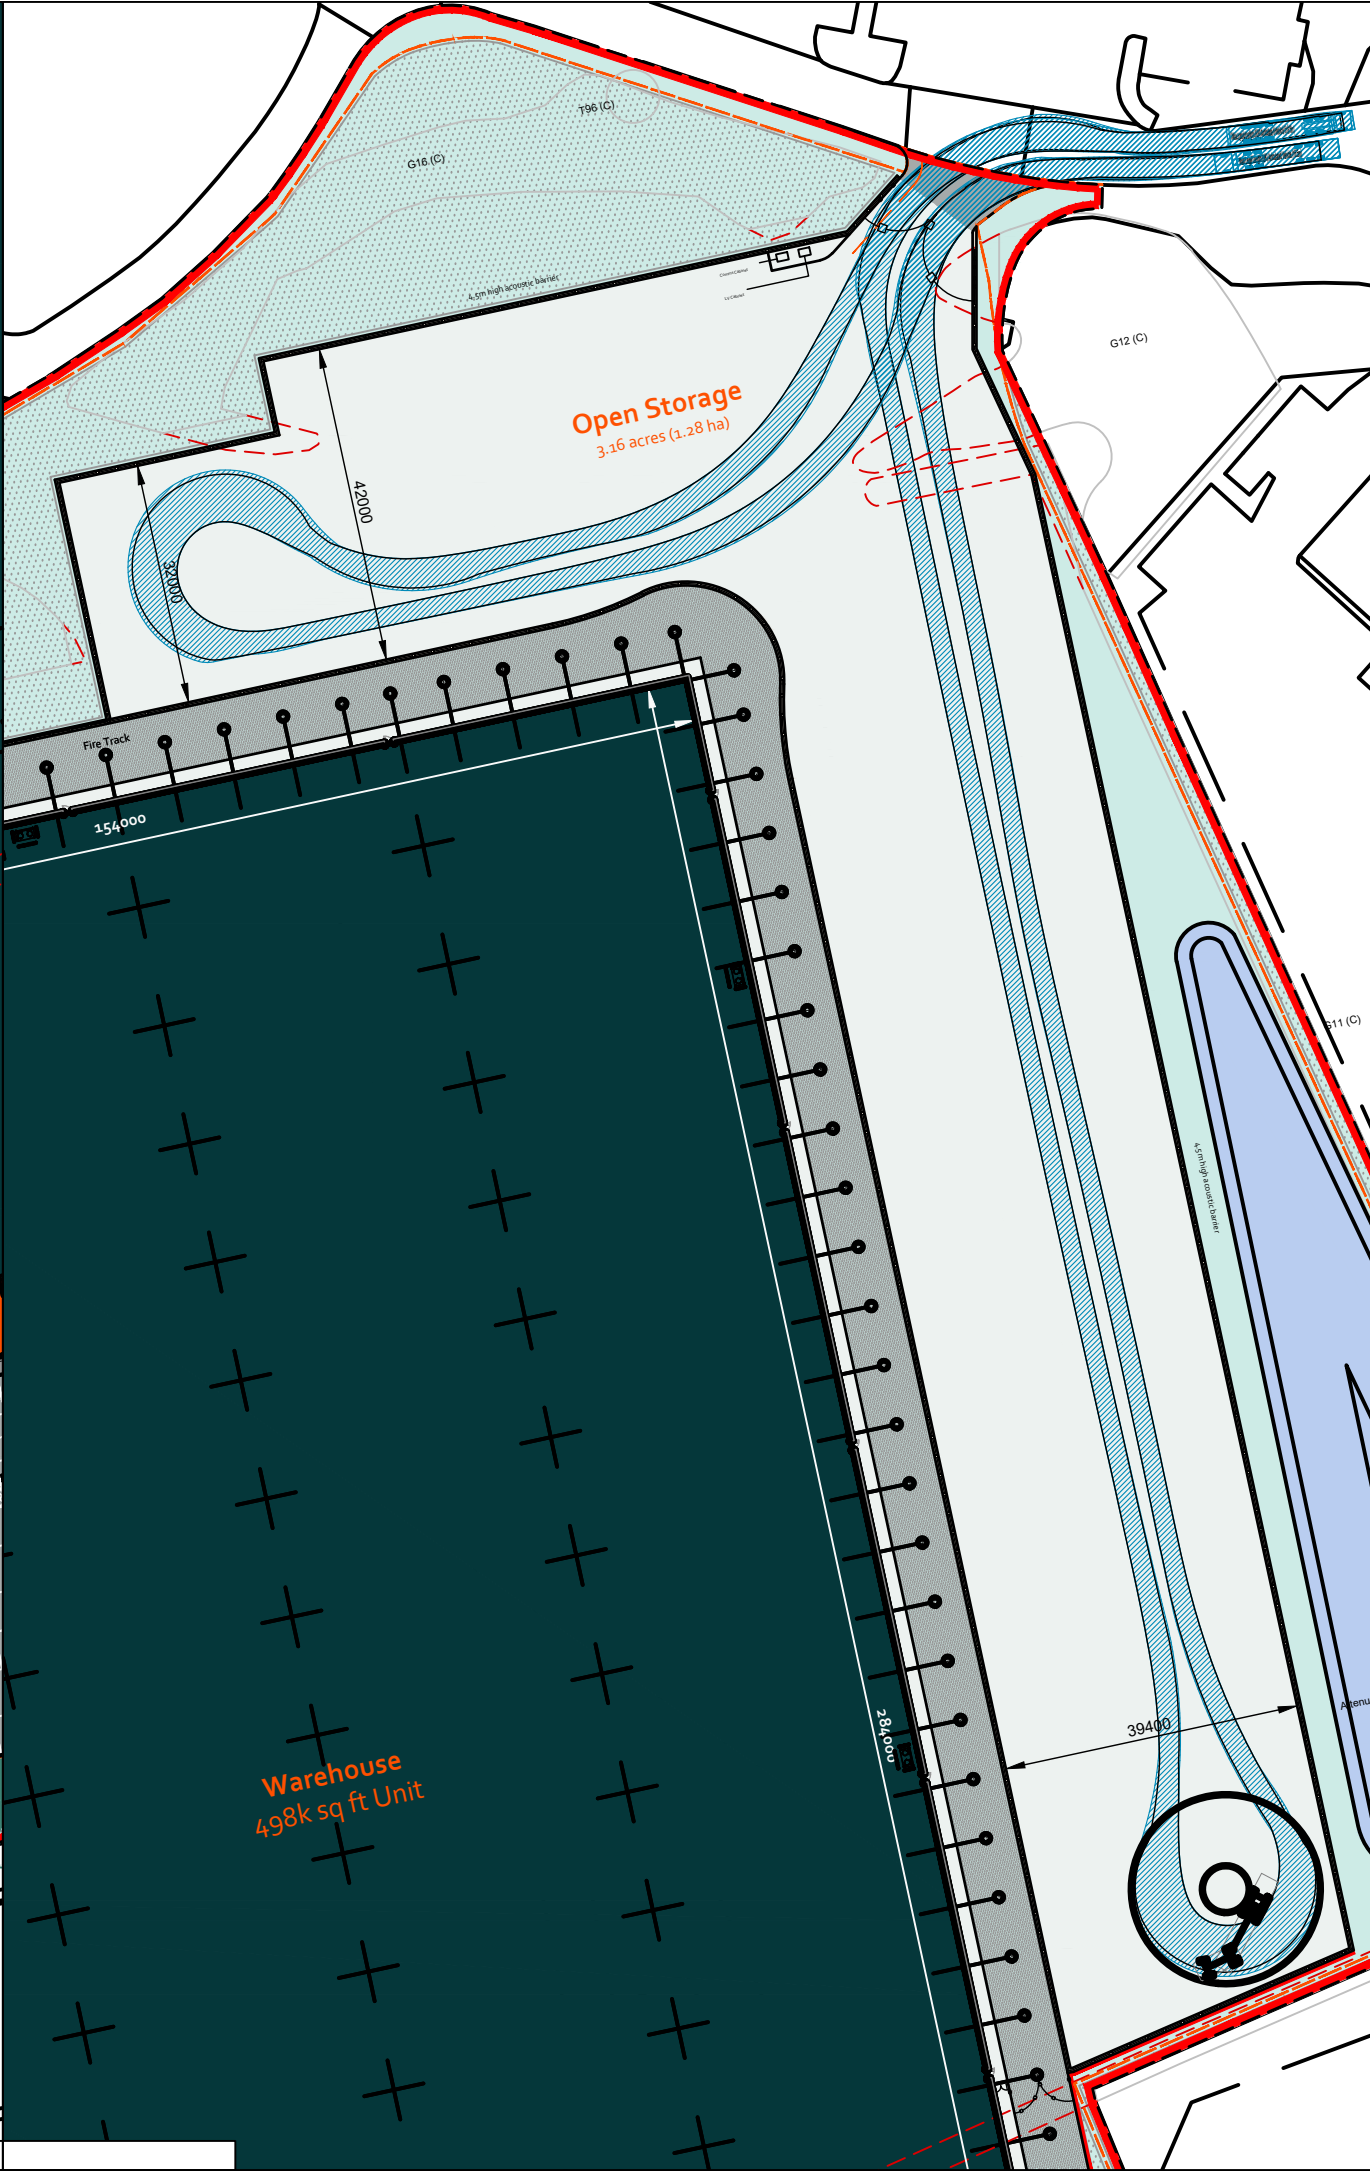


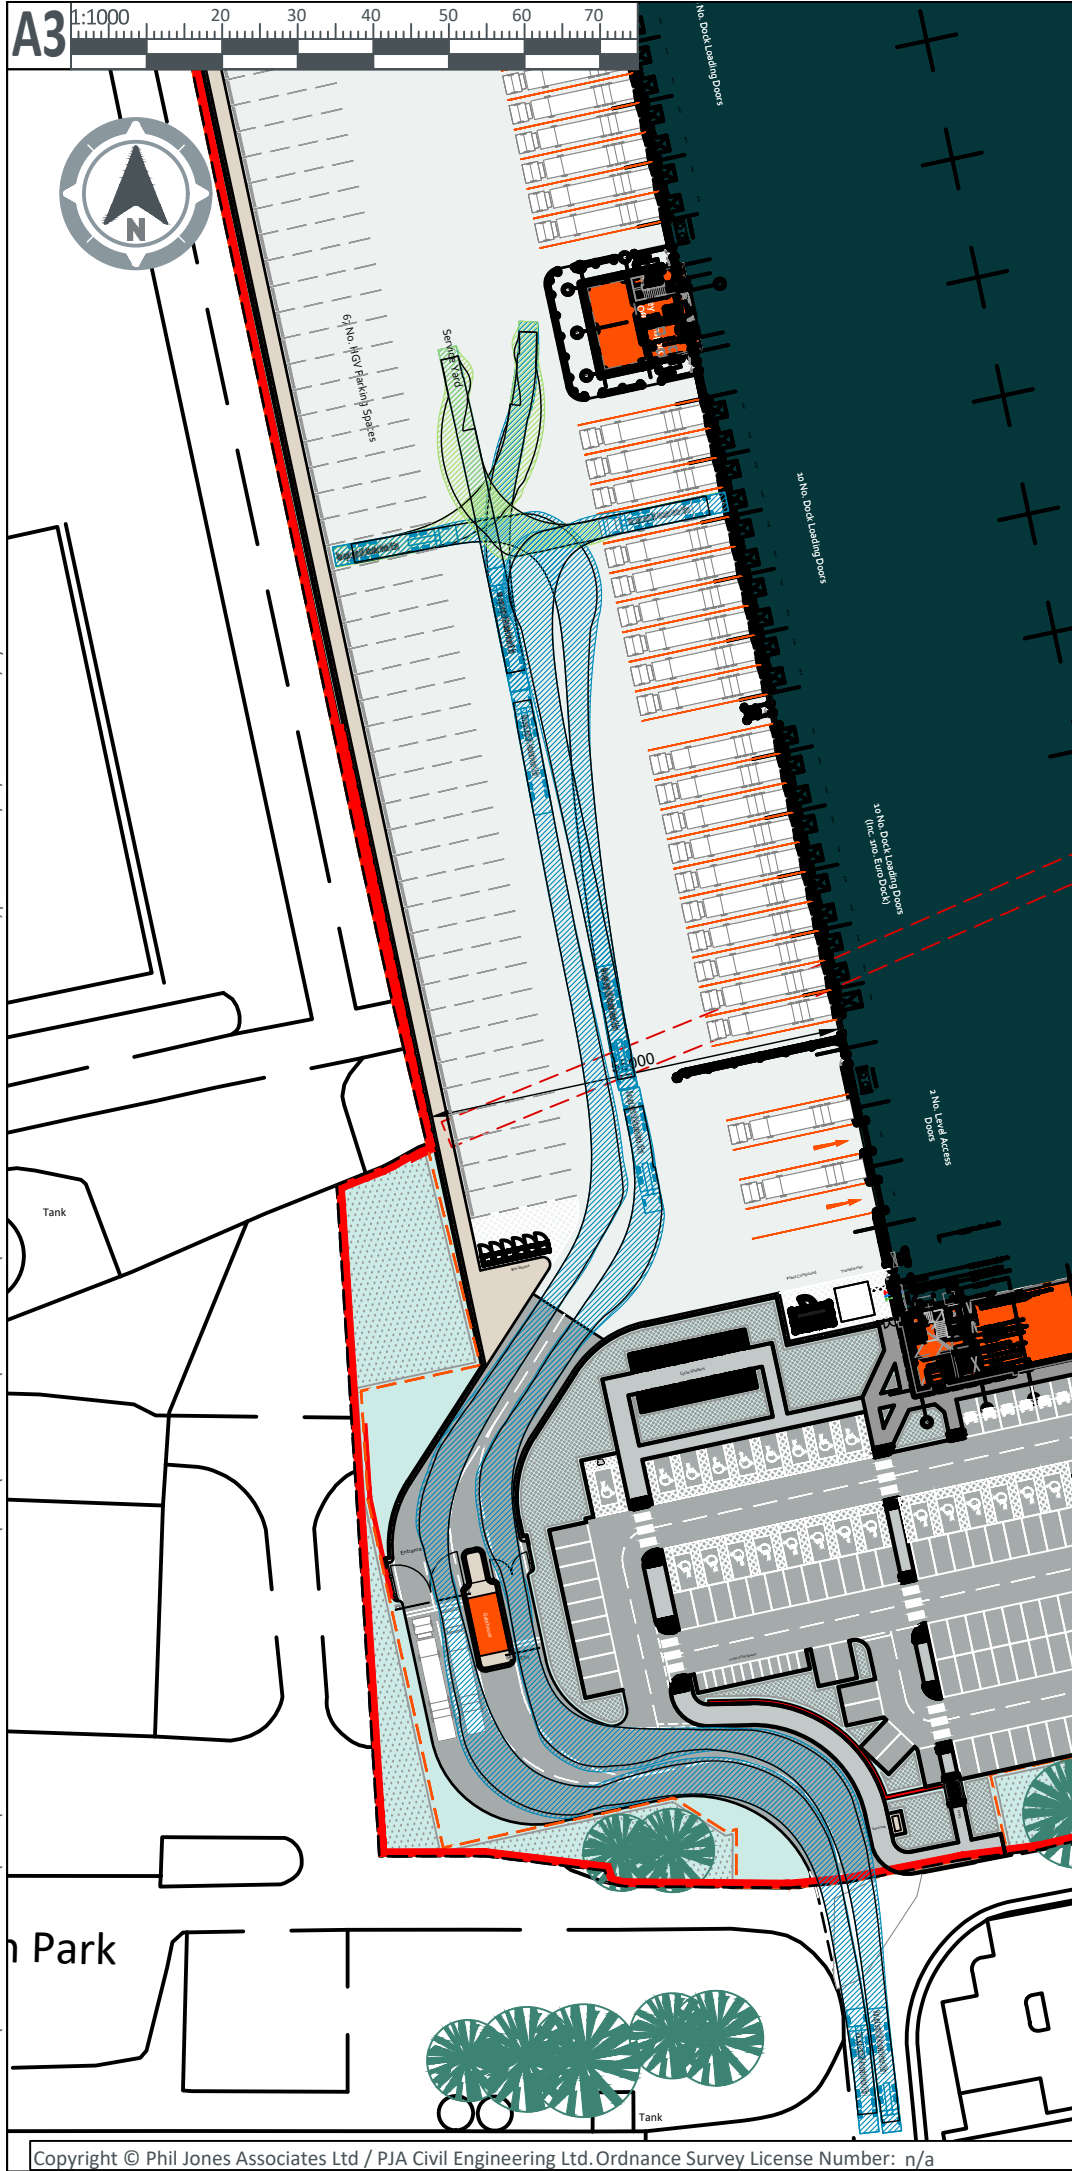

CDM Note

These drawings have been produced with reference to the CDM Regulations 2015.
Please note that these are pre-construction phase drawings and should be subject to further design risk management as required in accordance with Regulation 9.

Max Legal Length (UK) Articulated Vehicle (16.5m)

Overall Length

Overall Width

Overall Body Height

Min Body Ground Clearance

Max Track Width

Lock to lock time

Kerb to Kerb Turning Radius

16.500m

2.550m

3.681m

0.411m

2.500m

6.00s

6.530m

P01	01/05/25	FIRST ISSUE	JG	JB	MF
P02	27/5/25	REVISED LAYOUT & ADDITIONAL TRACKING	PR	MF	MF
P03	12/08/25	TRACKING UPDATED TO LATEST LAYOUT	FL	JW	MF
Rev	Date	Revision Note	Drw	Chk	App

transport • engineering • placemaking

Birmingham | Bristol | Cambridge | London | Manchester | Reading
Melbourne | Perth
pja.co.uk | pja.com.au

Client

Indurent Management Ltd

Project

Plot H4, Heywood Distribution Park

Title

Vehicle Tracking - Articulated HGV

Drawing Issue Status

For Planning

PJA Ref

07290

Scale @ A3

1:1000

Date

27/05/2025

Drawing No.

07290-TR-0008

Revision

P03

Primary Contact

matt.franklin@pja.co.uk

File name A:\PROJECTS 7000_7999\07200\07290 HEYWOOD DISTRIBUTION PARK\A - TP\3 - TECHNICAL\3.1 DRAWINGS\07290-TR-0008-P03 - VEHICLE TRACKING.DWG, printed on 12/08/2025 13:52:49, by Fel Llanora

Copyright © Phil Jones Associates Ltd / PJA Civil Engineering Ltd. Ordnance Survey License Number: n/a