





1. Front - Proposed
1 : 200

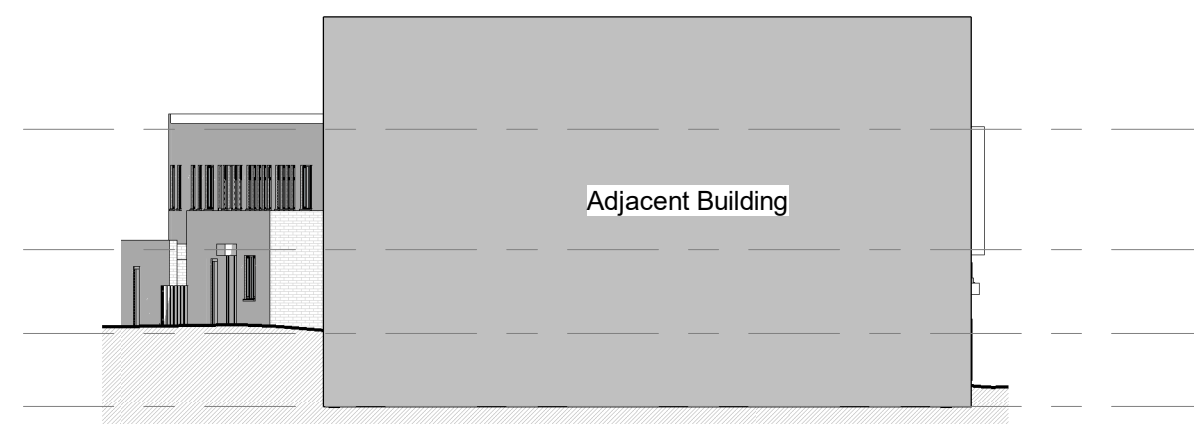

2. Left Side - Proposed
1 : 200




3. Rear - Proposed
1 : 200

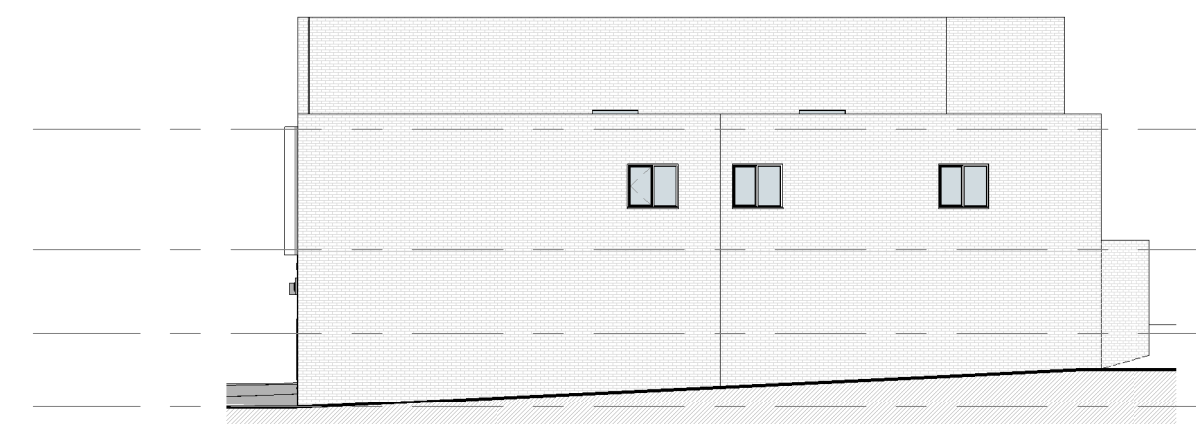

4. Right Side - Proposed
1 : 200



6. Level 1 - GA Proposed
1 : 50

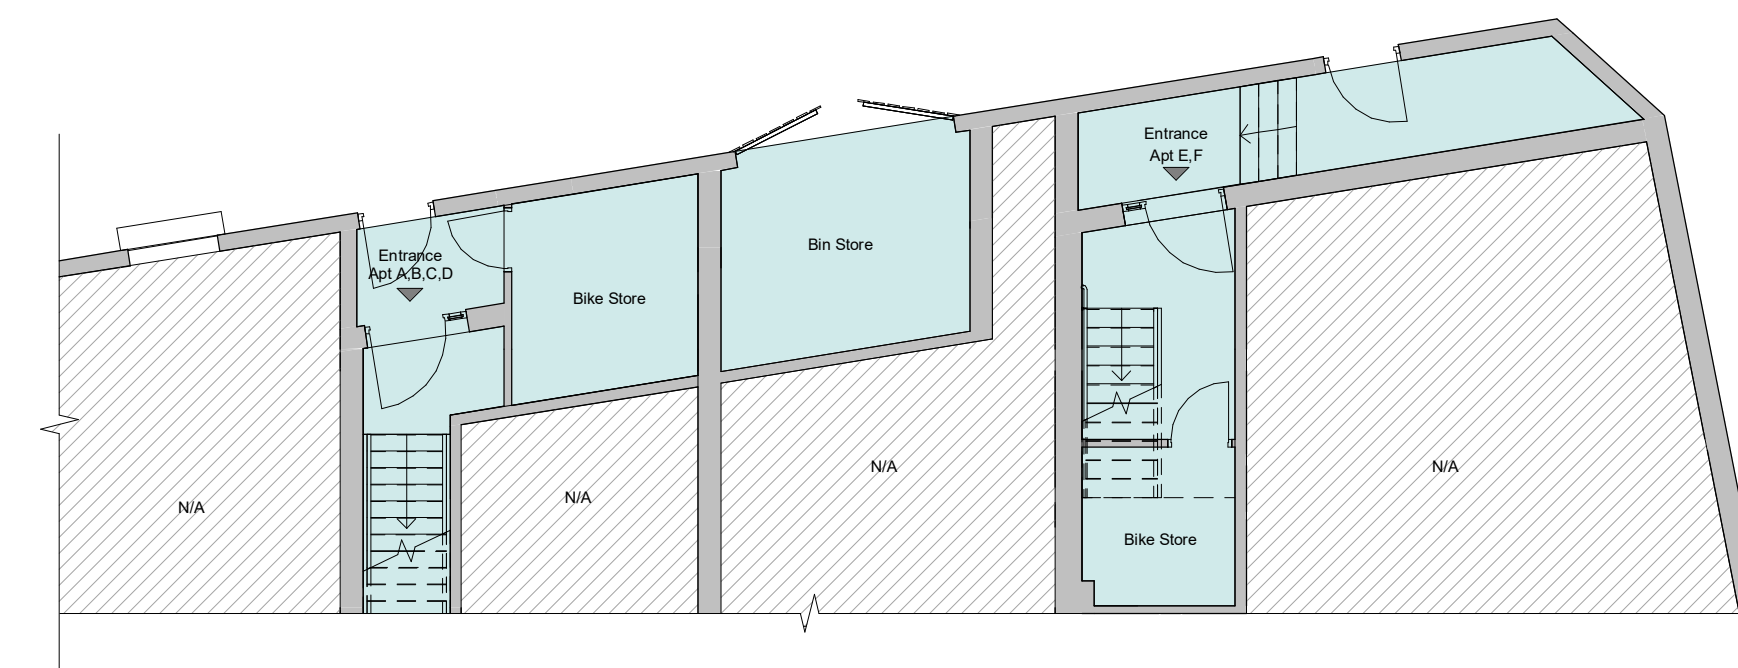

5. Level - Mezzanine - GA Proposed
1 : 100

Aptment Name	Area	Occupancy
A	70.8m ²	2B4P
B	71.6m ²	2B4P
C	50.8m ²	1B2P
D	70.2m ²	2B4P
E	78.8m ²	2B4P
F	72.5m ²	2B4P



PROJECT	SCALE & A1	DATE	BY
8-10 Wood St	As indicated	24 JUN 25	CW
CLIENT	STATUS	PROJECT NO.	DRAWING NO.
Ben Rob Estates	PLANNING	DA25024.	003.
TITLE	NOTES	REVISIONS	DATE
Proposed GA Plans and Elevations	ALL DRAWINGS AND MEASUREMENTS SHALL BE CHECKED AND CONFIRMED BY THE ARCHITECT BEFORE ANY CONSTRUCTION WORK COMMENCES. ALL DIMENSIONS SHALL BE IN ACCORDANCE WITH THE CURRENT STATUTORY REGULATION, RELEVANT CODES OF PRACTICE AND PREVIOUS AGREEMENTS. ALL DIMENSIONS ON THIS DRAWING ARE IN MILLIMETRES UNLESS OTHERWISE STATED.		