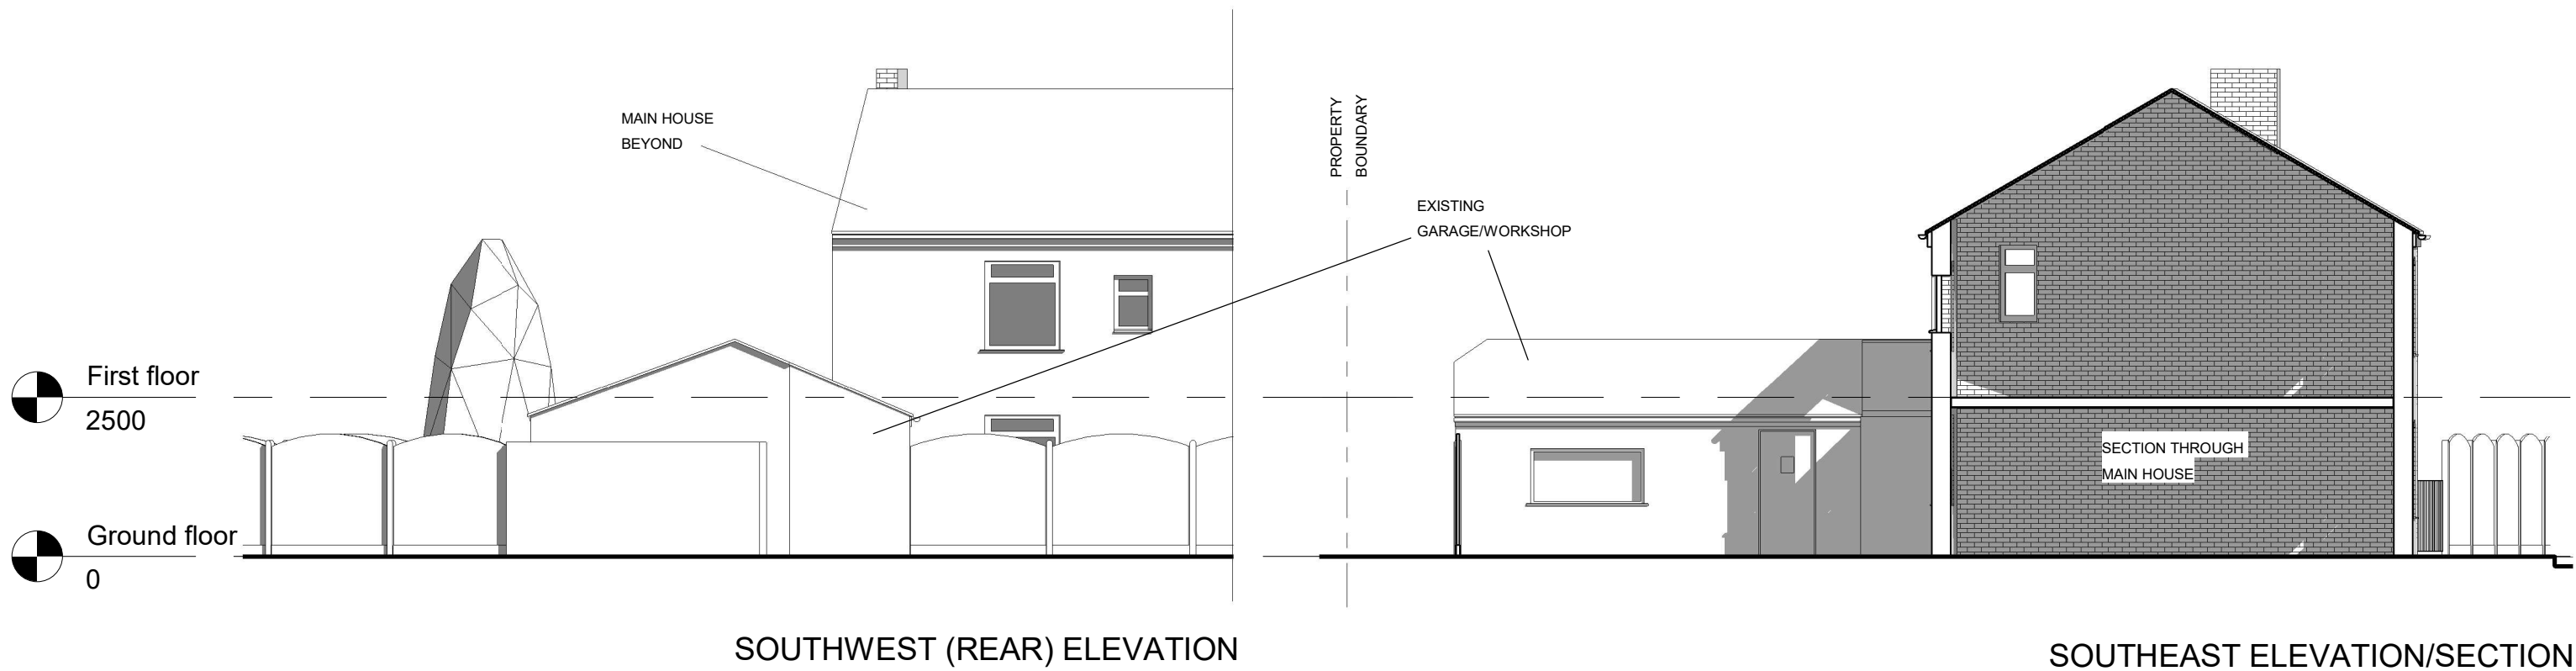


 PLANNING BY DESIGN FROM CONCEPT TO COMPLETION	Rev	190 Grimshaw Lane Middleton M24 2AJ	EXISTING SOUTHWEST AND SOUTHEAST ELEVATIONS		
	A 04.07.2025 FENCING		Date	25.04.2025	Scale @ A3
			By	JL	1:100
			Drwg ref:	190GrimshawDriveExistingSouthwestAndSoutheast	No. 06A
					V3

ALL DIMENSIONS TO BE VERIFIED ON SITE
THIS DRAWING IS NOT FOR CONSTRUCTION