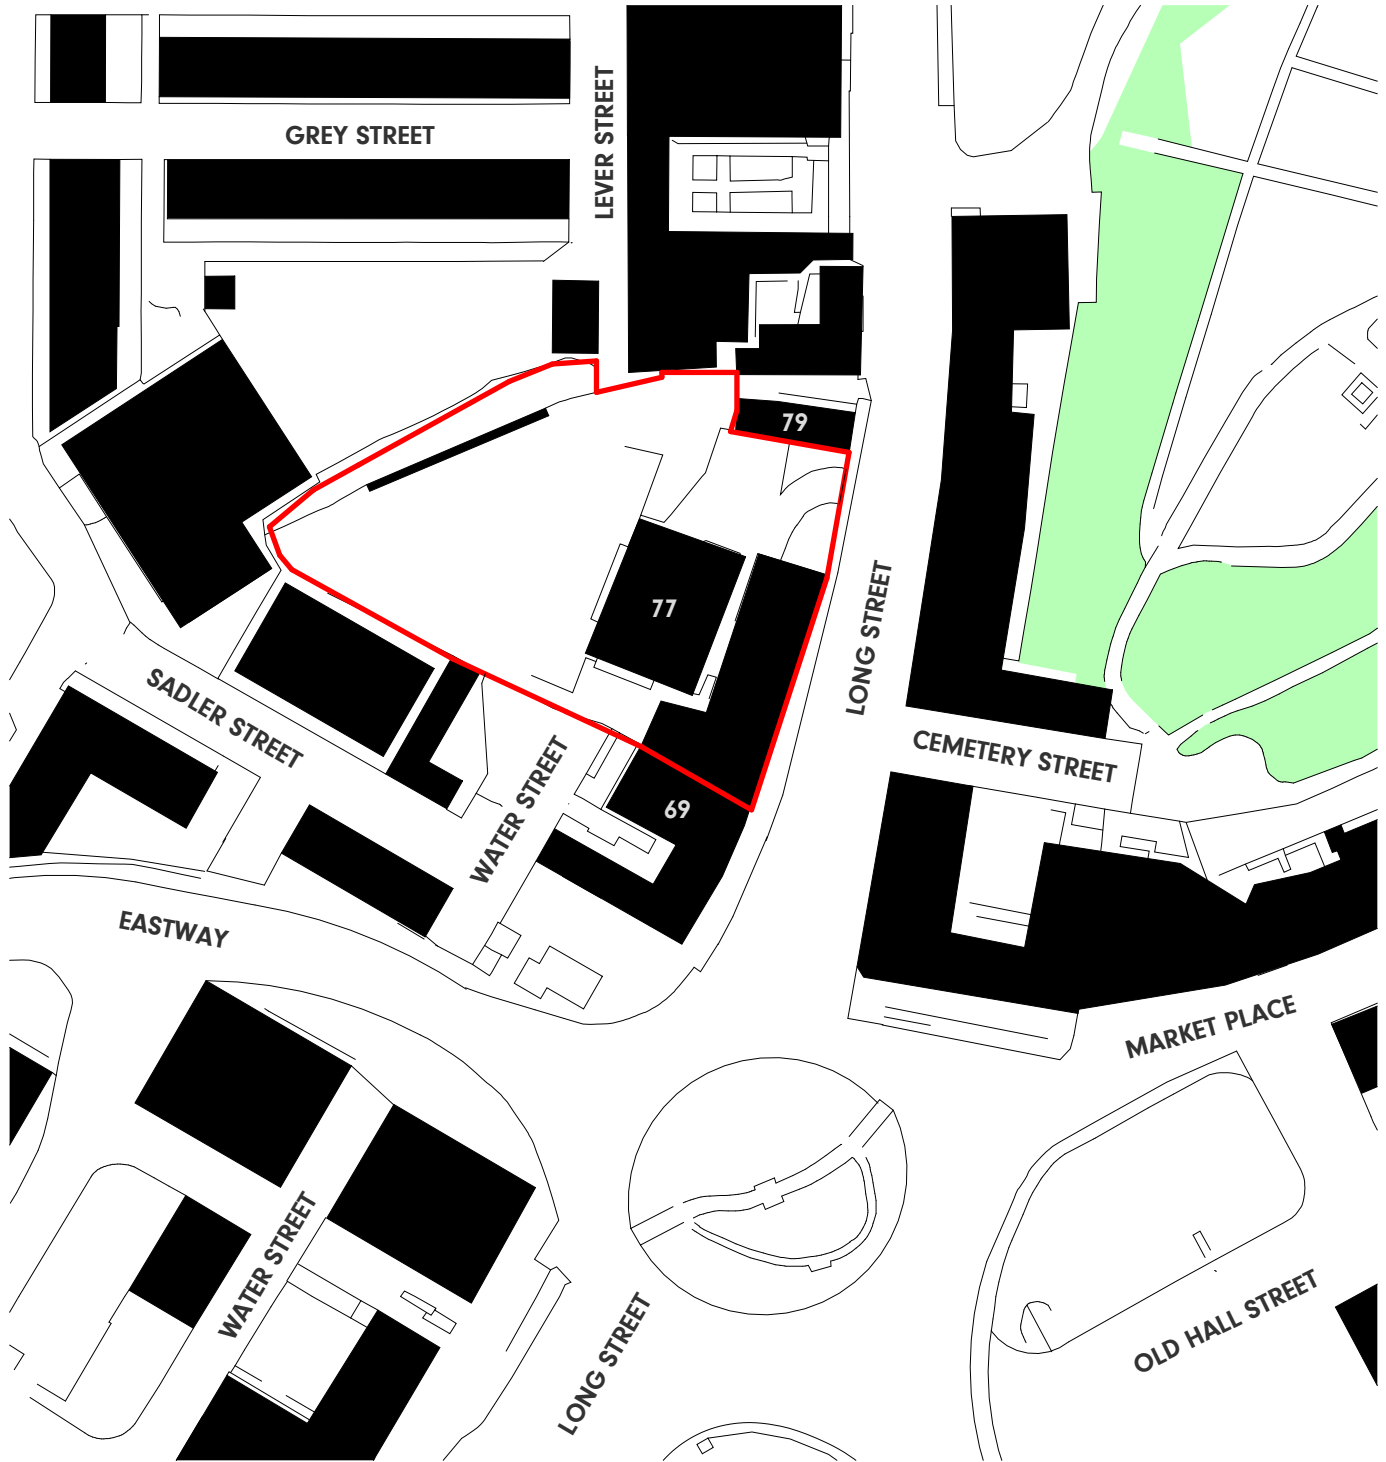


Architecture Unknown?

The Shed, Manchester, M1 5GD
architectureunknown.co.uk
info@architectureunknown.co.uk

This drawing is © Architecture Unknown Limited and is not to be copied, reproduced or redistributed either in whole or in part without the prior written permission of the originator. The originator shall have no responsibility for any liability, loss, cost, damage or expense arising from or relating to any use of this document other than for its intended purpose on this project.

Client:
MOHAMMED SULEMAN

Project:
FORMER MIDDLETON C.C., 77
LONG STREET

Sheet:
LOCATION PLAN

Drawing no.
23.150.201

Date:
MAR 25

Drawn by:
PS

Scale:
1 : 1250

Size:
A4

P1 PLANNING PACK
Ref Revision

PS 10.03.2025
By Date

Rev:
P1