




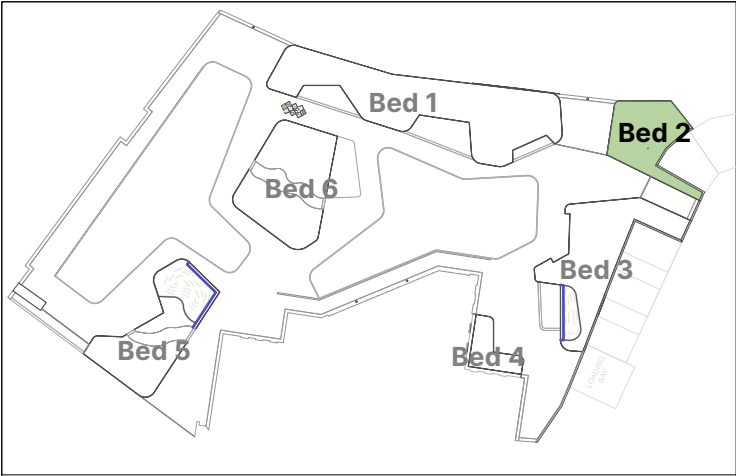

LOCATION PLAN

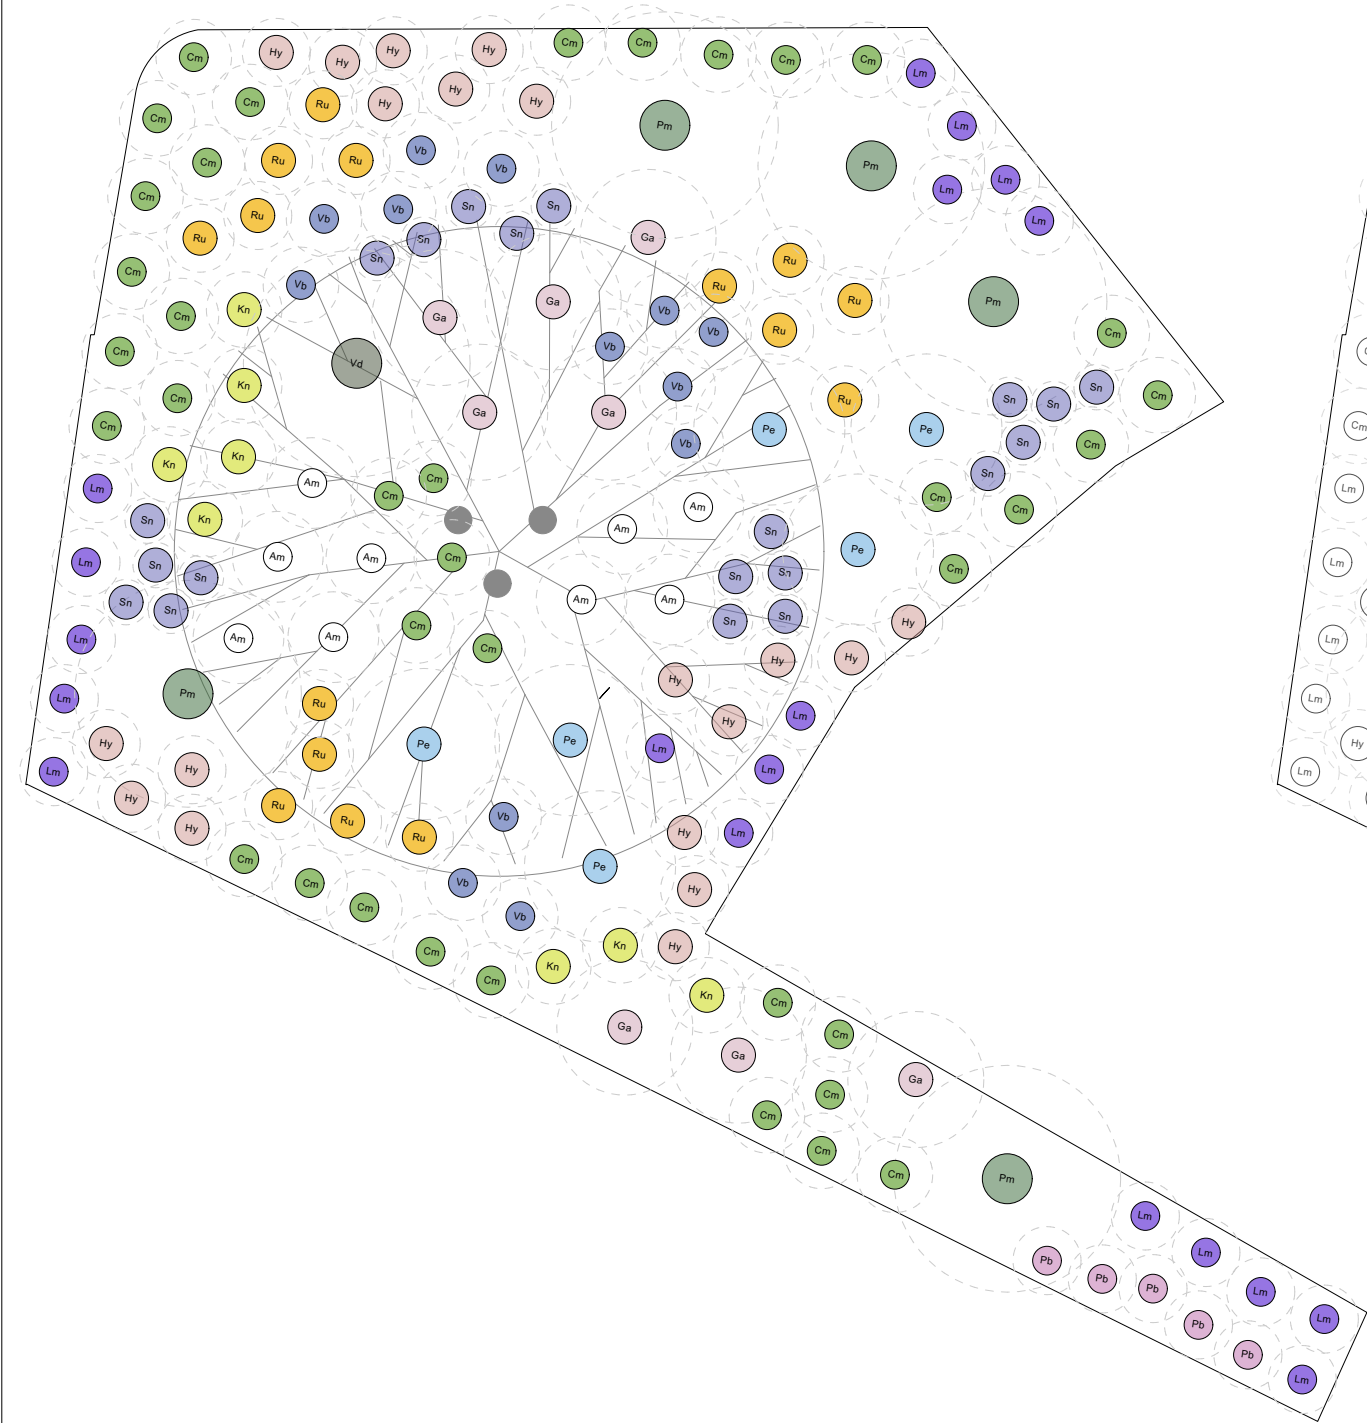

1 Planting Bed 2 - Plants
Scale: 1:50

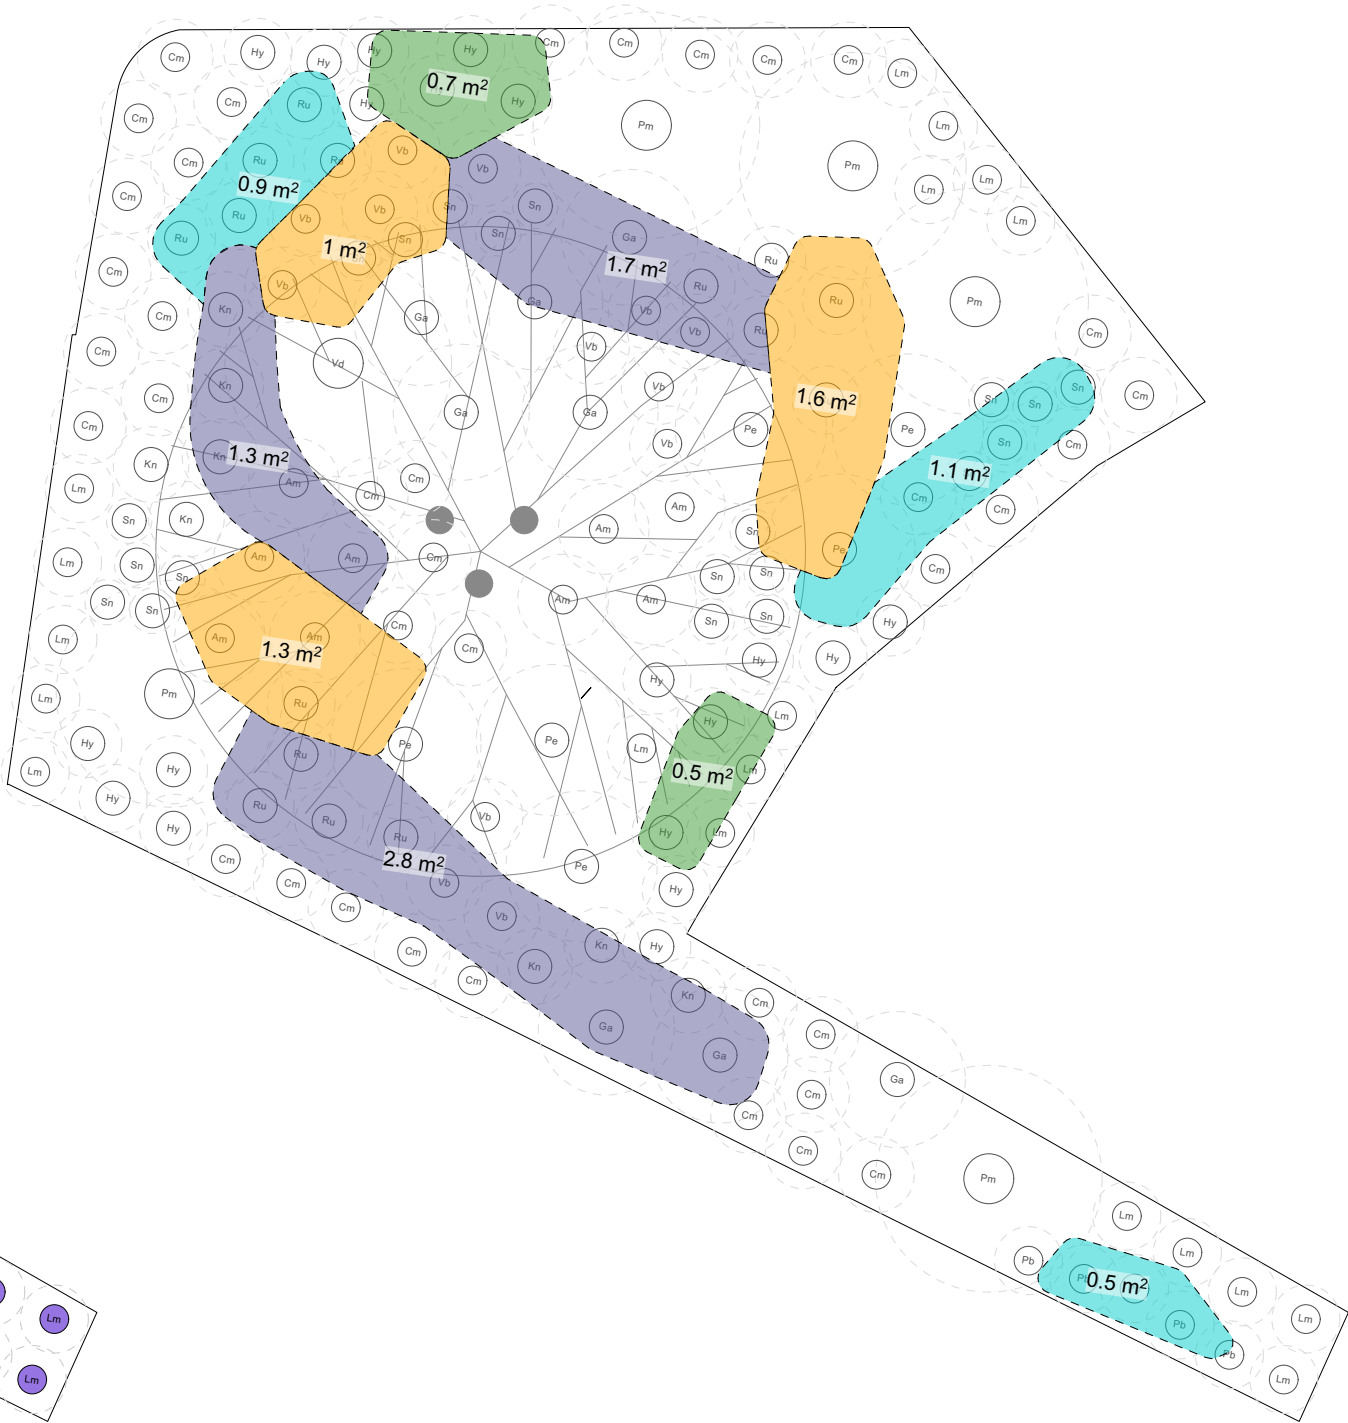

2 Planting Bed 2 - Bulbs
Scale: 1:50

C This drawing is copyright protected and may not be reproduced in whole or part without written authority from the owner.

NOTES:

1. Do not scale from this drawing.
2. Always work to noted dimensions.
3. All dimensions are in millimetres unless otherwise stated.
4. All setting out, levels and dimensions to be agreed on site.
5. The dimensions of all materials must be checked on site before being laid out.
6. This drawing must be read with the relevant specification clauses and detail drawings.
7. Order of construction and setting out to be agreed on site.

Note
This drawing should be read in conjunction with the following drawings:

3546-PLA-XX-XX-DR-L-2002
Soils Plan

3546-PLA-XX-XX-DR-L-2003
Planting Schedule

3546-PLA-XX-XX-DR-L-2004
Detailed Planting Plan (Bed 1 - Plants)

3546-PLA-XX-XX-DR-L-2005
Detailed Planting Plan (Bed 1 - Bulbs)

3546-PLA-XX-XX-DR-L-2006
Detailed Planting Plan (Bed 2 Plants & Bulbs)

3546-PLA-XX-XX-DR-L-2007
Detailed Planting Plan (Bed 3 - Plants)

3546-PLA-XX-XX-DR-L-2008
Detailed Planting Plan (Bed 3 - Bulbs)

3546-PLA-XX-XX-DR-L-2009
Detailed Planting Plan (Bed 4 Plants & Bulbs)

3546-PLA-XX-XX-DR-L-2010
Detailed Planting Plan (Bed 5 Plants & Bulbs)

3546-PLA-XX-XX-DR-L-2011
Detailed Planting Plan (Bed 6 Plants & Bulbs)

Refer to specification:
Section Q28, Q31 and Q35

C01	03/06/25	Stage 5	YH	SPL
Revision	Date	Description	Drawn	Apprvd.

PLANIT

Manchester | London | Liverpool | Leeds | Standish

Manchester

2 Back Grafton Street,
Altrincham,
Cheshire,
WA14 1DY

W: plantit-ie.com

E: info@plantit-ie.com

T: 0161 928 9281

Client Rochdale Borough Council

Project Heywood Peine Square

Drg Title Detailed Planting Plan (Bed 2 - Plant & Bulbs)

Created on 17-02-25

Created by MB

Approved by SPL

Scale 1:50

Size A3

Workstage RIBA 5

Drg No. 3546-PLA-XX-XX-DR-L-2006

Suitability S4

Revision C01