



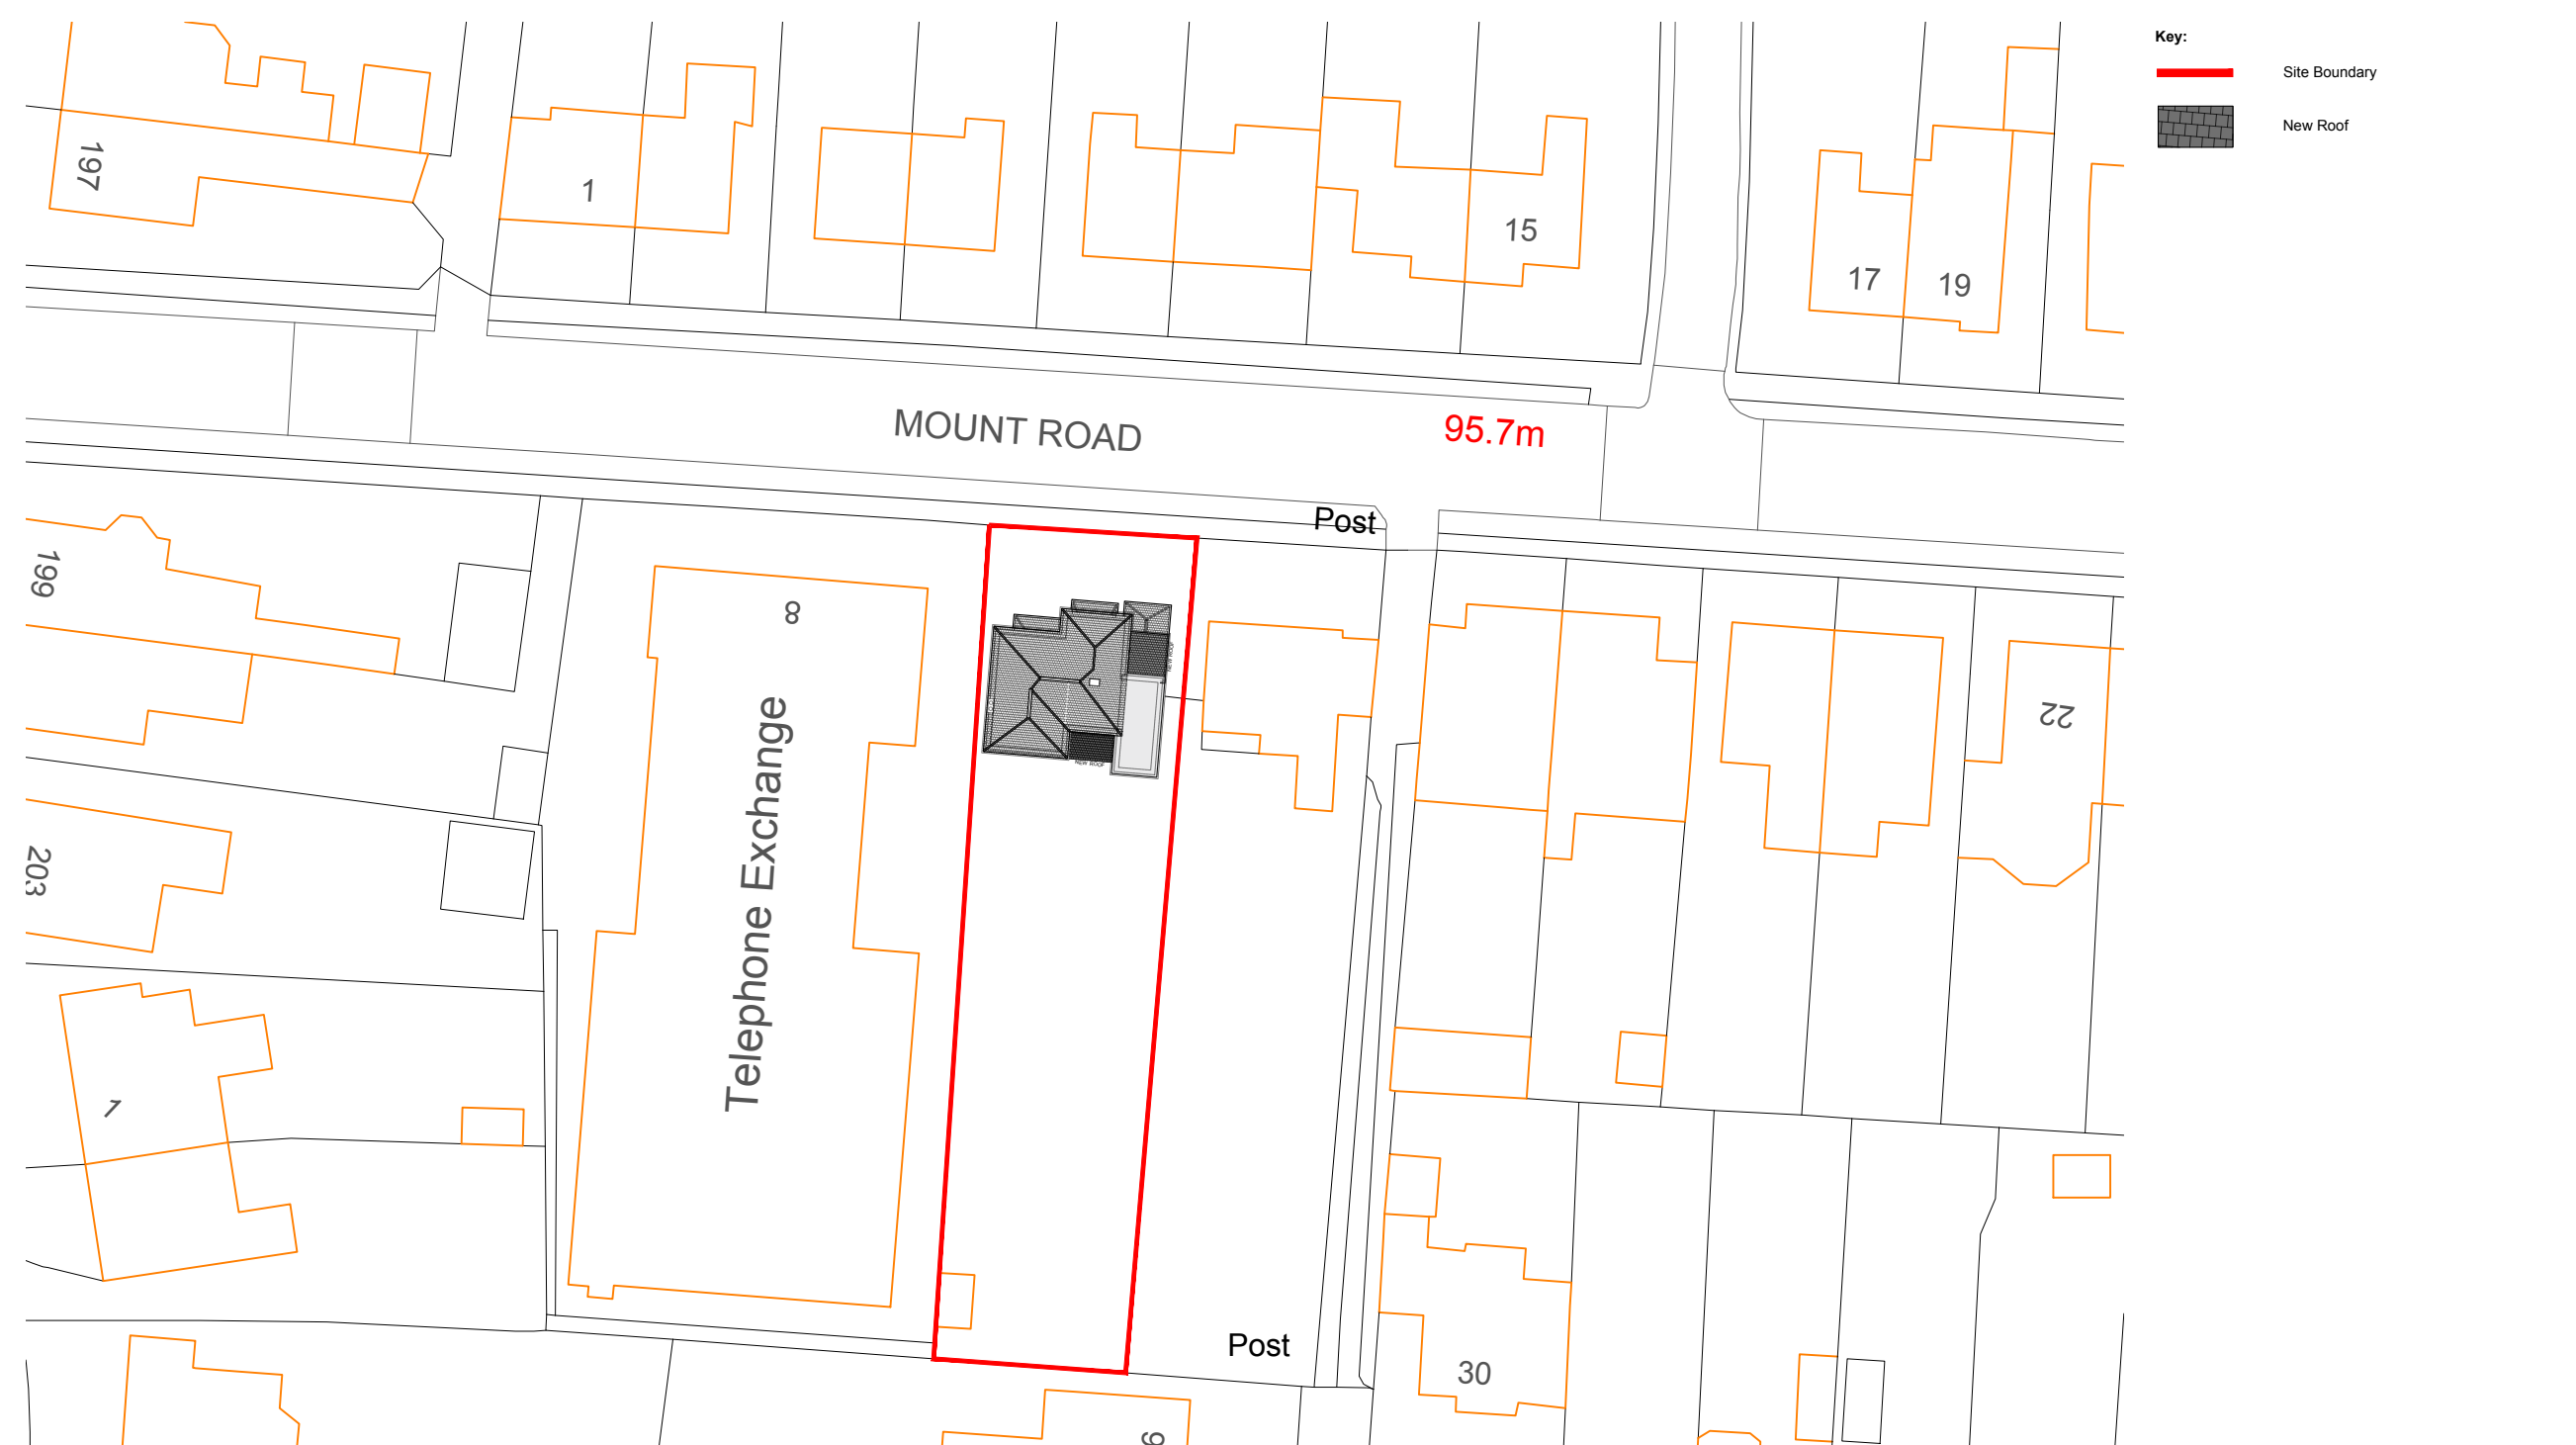

Proposed Block Plan
Scale - 1:1500@A3

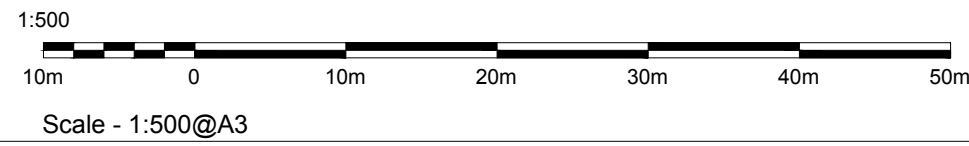

Revisions					
REV	DATE	D.B.	C.B.	NOTES	
P1	12.09.2025	EA	EA	INITIAL ISSUE	