



(c) Crown Copyright and Database Rights 2023 OS 100060020

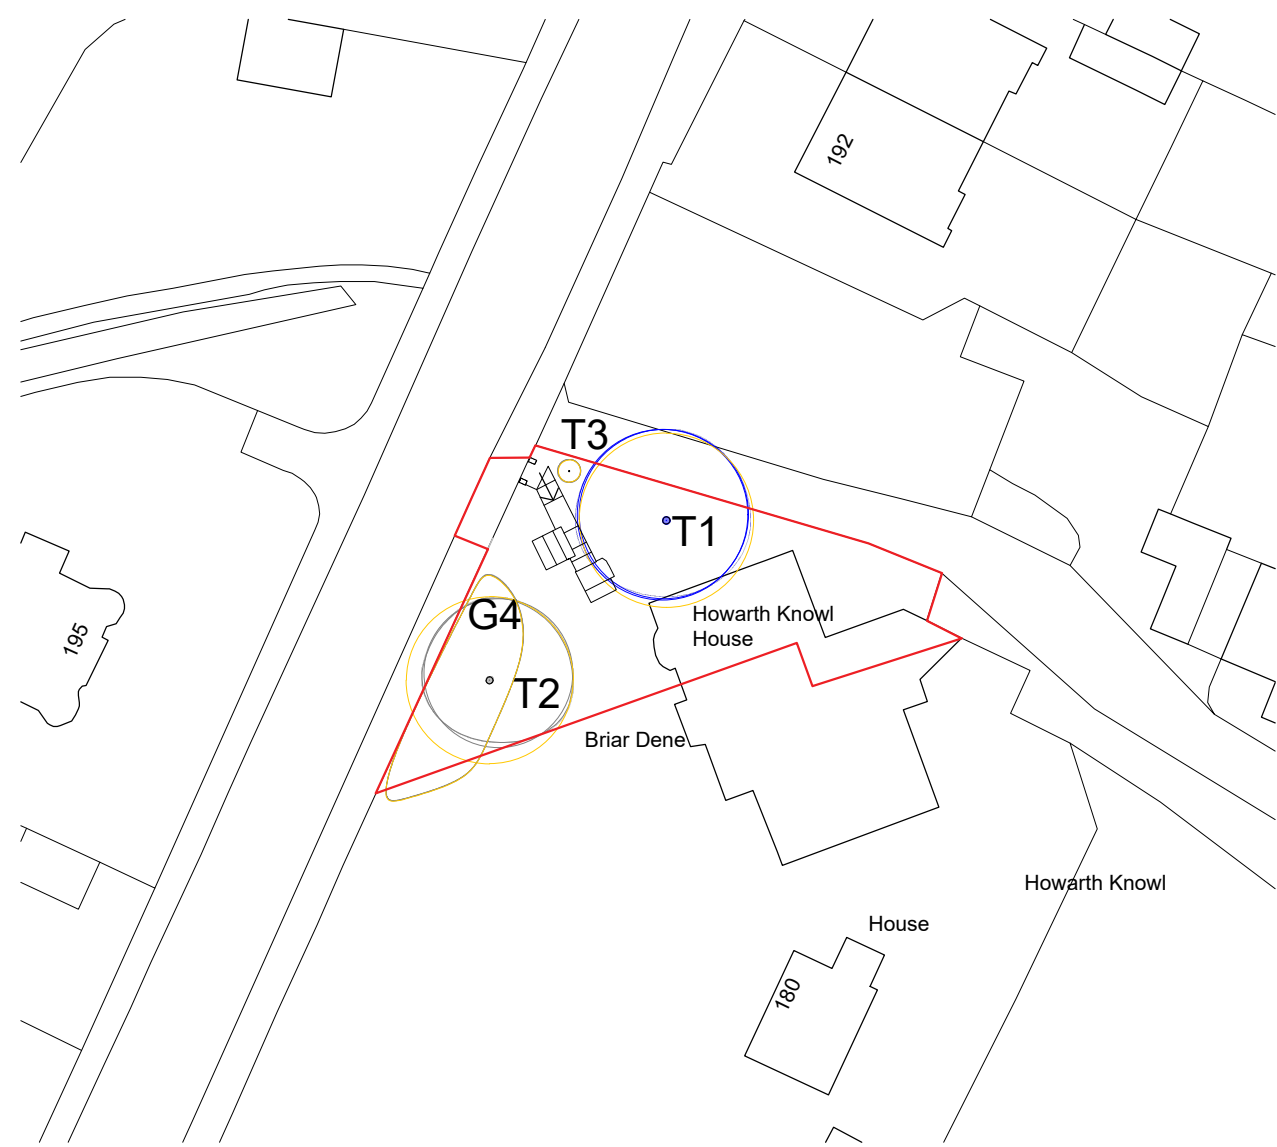

BLOCK PLAN 1:500

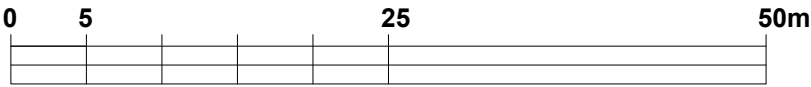

Scale 1:500

Any dimensions shown should be checked on site and discrepancies reported to the Architect prior to construction. Designs are not coordinated with engineer projects. Do not scale for construction purposes.

Block Plans are scaled from the Ordnance Survey Location Maps. Please see the licence number for the Os Maps in the Location Plans

Site area : 48,5 m² —
Site area : 417,5 m² —

Drawing Name
Existing Block Plan

Project Address
Howarth Knowl House, Howarth Knowl, Wardle Road Rochdale OL12 9JD

Drawing Ref.
HowarthKnowlHouse_ExistingBlockPlan_V9

Scale	Drawing No.
1/1250 and 1/500 at A3	02
Designer	Revision
BB	V9
Date	
07.08.2025	



Planning By Design Ltd
www.planning-by-design.co.uk
hello@planning-by-design.co.uk