




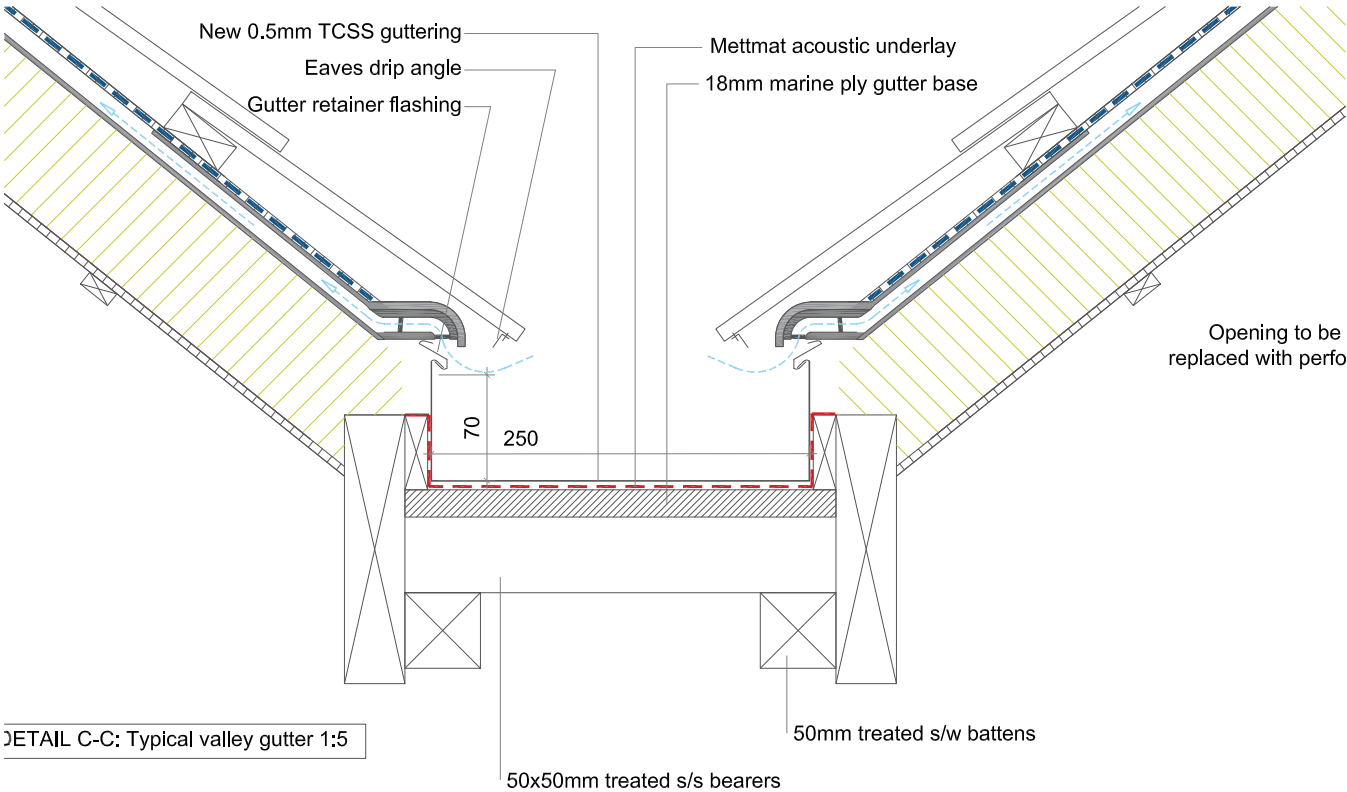

DETAIL C-C: Typical valley gutter 1:5

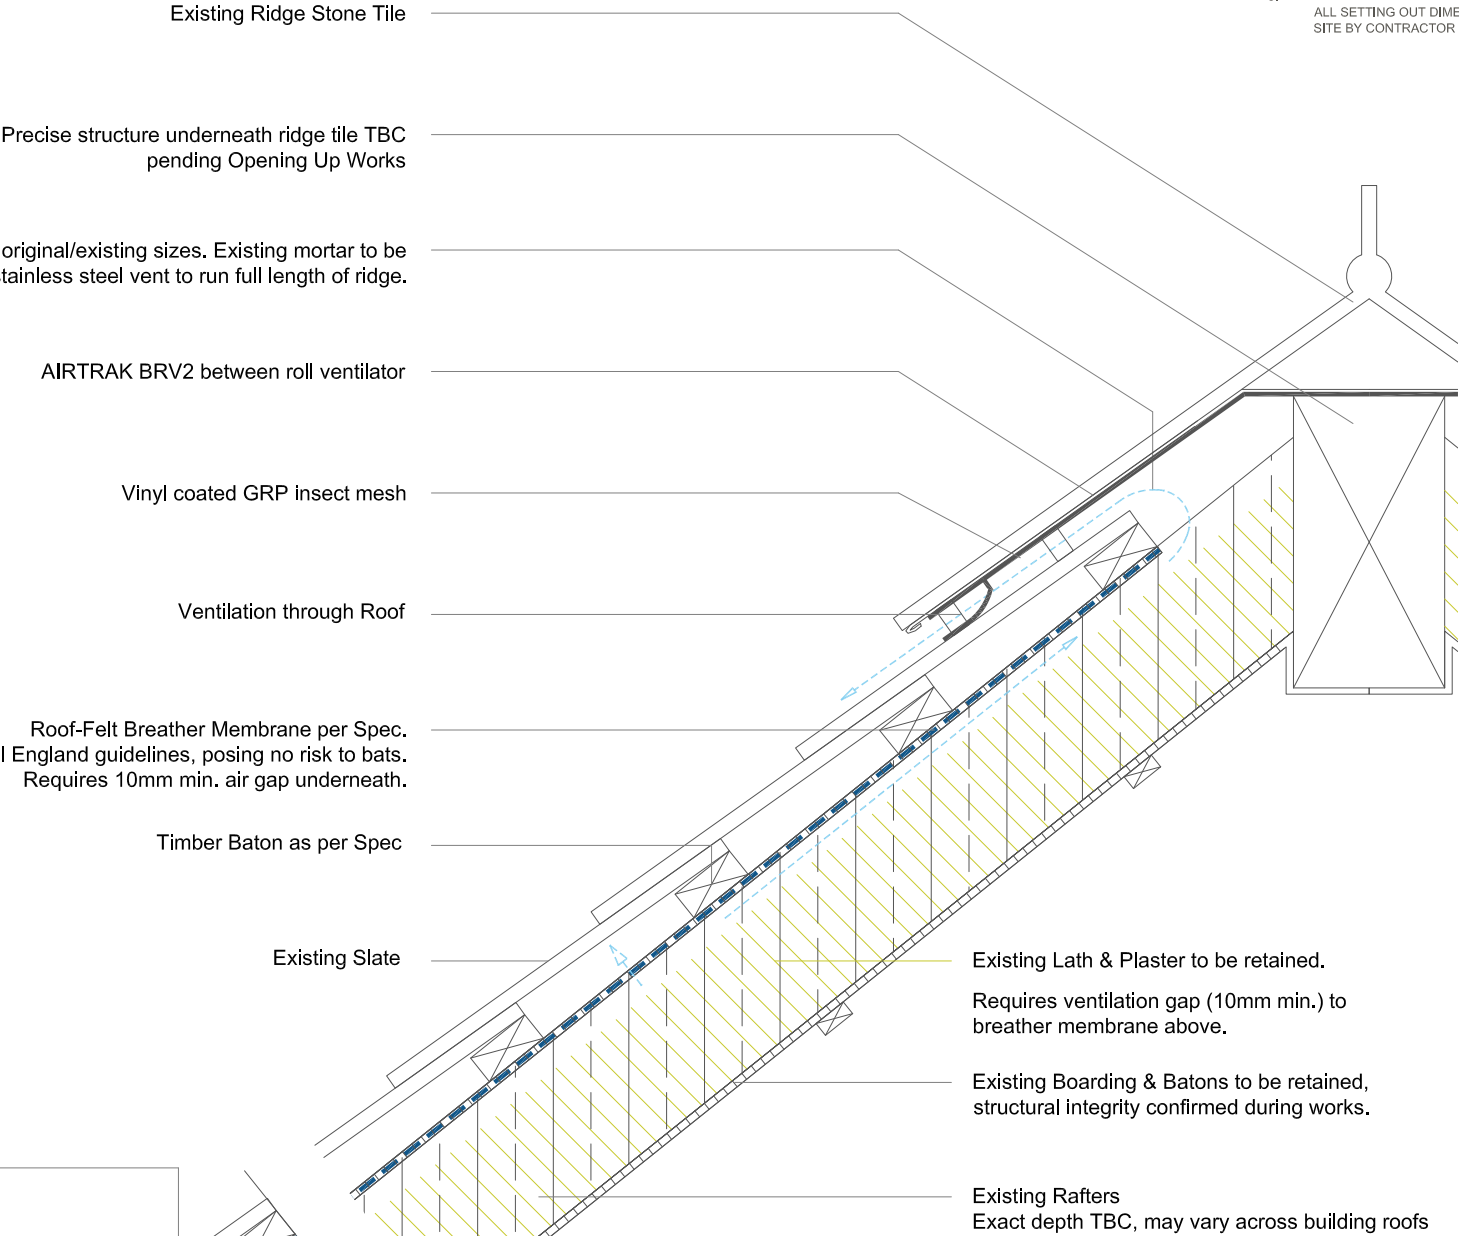

DETAIL A-A: Typical roof build up & Ridge Detail 1:5

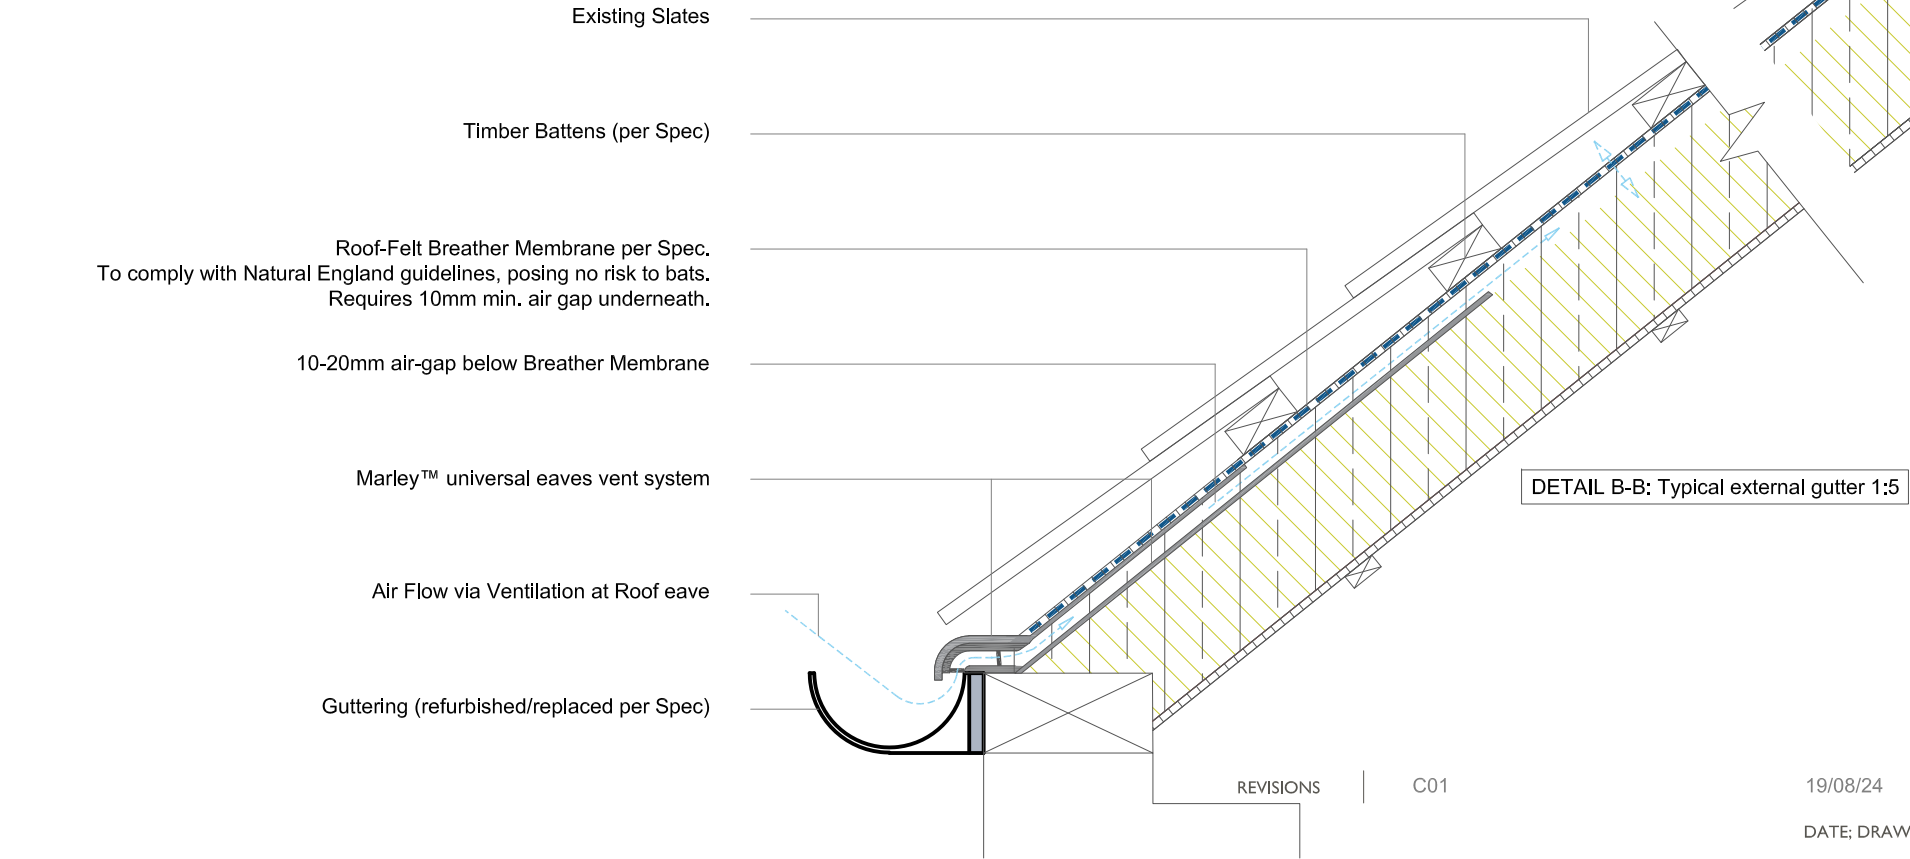

DETAIL B-B: Typical external gutter 1:5

1. DO NOT SCALE FROM THIS DRAWING - USE FIGURE DIMENSIONS ONLY.
2. TO BE READ IN CONJUNCTION WITH ALL OTHER CONSULTANTS / SPECIALISTS DRAWINGS. REPORT ANY DISCREPANCIES BEFORE AFFECTED WORK COMMENCES.
3. ALL SETTING OUT DIMENSIONS TO BE CHECKED ON SITE BY CONTRACTOR BEFORE WORK COMMENCES.

Existing Slates

Timber Battens (per Spec)

Roof-Felt Breather Membrane per Spec.
To comply with Natural England guidelines, posing no risk to bats.
Requires 10mm min. air gap underneath.

10-20mm air-gap below Breather Membrane

Marley™ universal eaves vent system

Air Flow via Ventilation at Roof eave

Guttering (refurbished/replaced per Spec)

REVISIONS | C01

19/08/24 SM SGI
DATE; DRAWN; CHECK

CLIENT	Rochdale Borough Council		
PROJECT	SMP - St Mary's CE Primary School		
TITLE	Sections A-A Typical Roof Build-up & Ridge Detail, B-B Ext. Gutter, C-C Valley Gutter		
NUMBER	SMP-SEV-XX-XX-DR-A-03100		
REVISION	C01		
STATUS	Construction		
SCALE	1:5	@ A3	
DATE	19/08/24		
DRAWN BY	SM		
CHECKED BY	SGi		

seven
SEVENARCHITECTURE.CO.UK

Studios at
61 Oxford Street
MANCHESTER, M1 6EQ
t : 0161 236 5656

Clarendon House, Victoria Avenue
HARROGATE, HG1 1DQ
t : 01423 709 807

Galeri 6, Doc Fictoria
CAERNARFON, LL55 1SG
t : 01286 685 253

24 Greville Street, LONDON
EC1N 8SE
t : 0203 036 0697