

P1	PLANNING PACK	PS	11.03.2025
Ref	Revision	By	Date


AU? The Courtyard, Royal Mill 17 Redhill St
Manchester, M4 5BA
architectureunknown.co.uk
info@architectureunknown.co.uk
0789 401 2780

Sheet:
EXISTING ELEVATIONS (SHEET 1 OF 2)


Client: **MOHAMMED SULEMAN**

Project:
FORMER MIDDLETON C.C., 77 LONG
STREET

Drawn by: PS	Date: MARCH 2025	Size: A1
Checked by: AU	Date: MARCH 2025	
Scale: 1 : 50	Drawing no. 23.150.401	Rev: P1

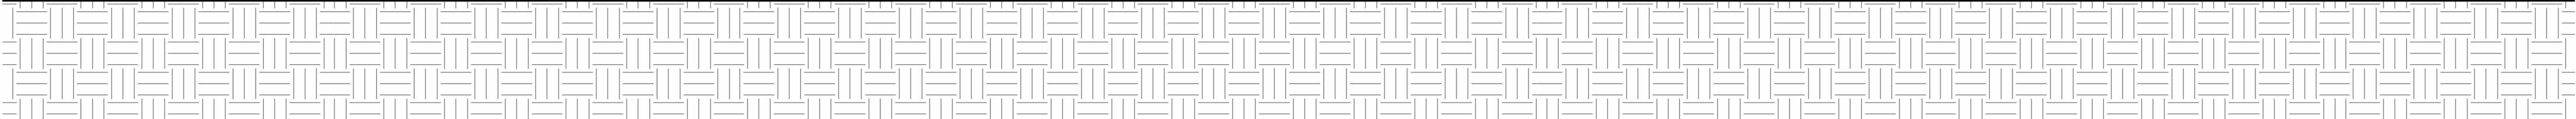

1 : 50

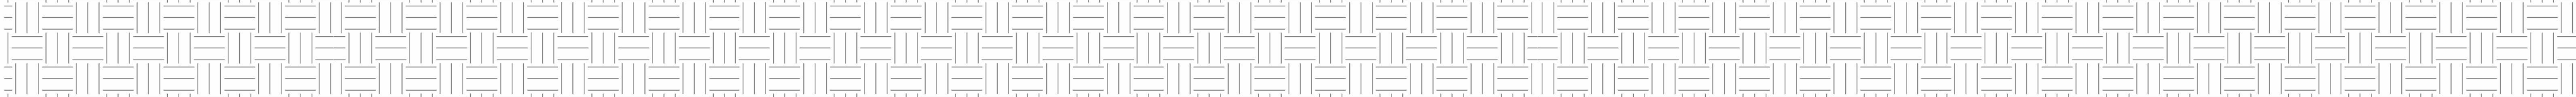

1 : 50

