



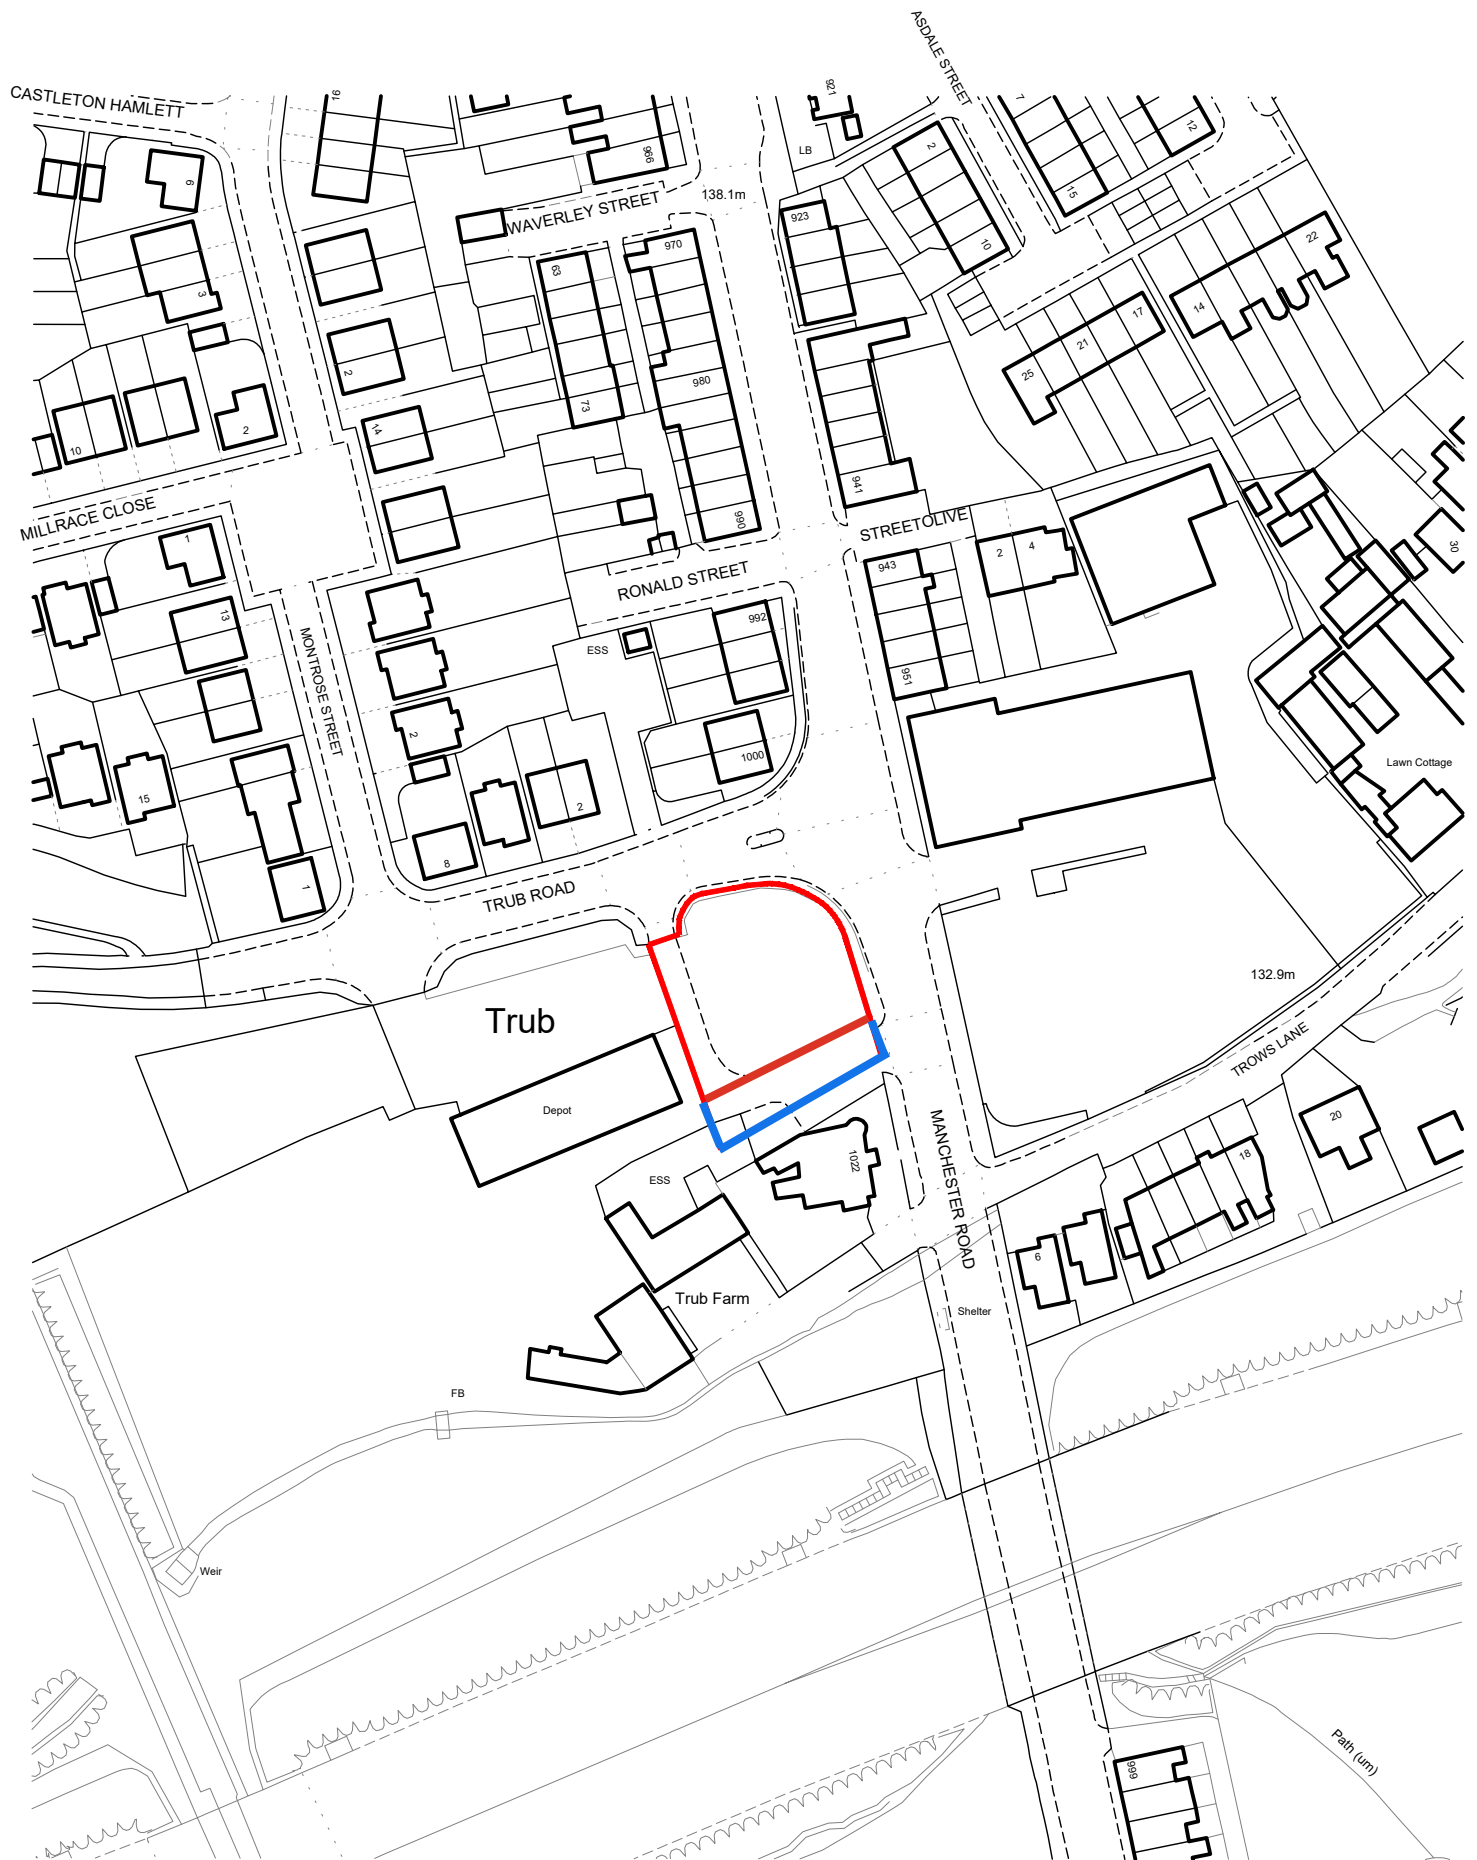

REVISION	AMENDMENTS	DATE	CHKD

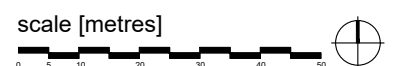

Scale 1:1250 @ A4

2472.1.100 - Location Plan

NORTH WEST HA PROJECTS Ltd

Trub Road,
Castleton

HATTRELL DS One
Architects LLP

MANCHESTER
Suite E, Kings Court, Railway Street, ALTRINCHAM CHESHIRE WA14 2RD
TELEPHONE 0161 820 4207
e-mail: design@hattrellarchitects.com / www.hattrellarchitects.com