


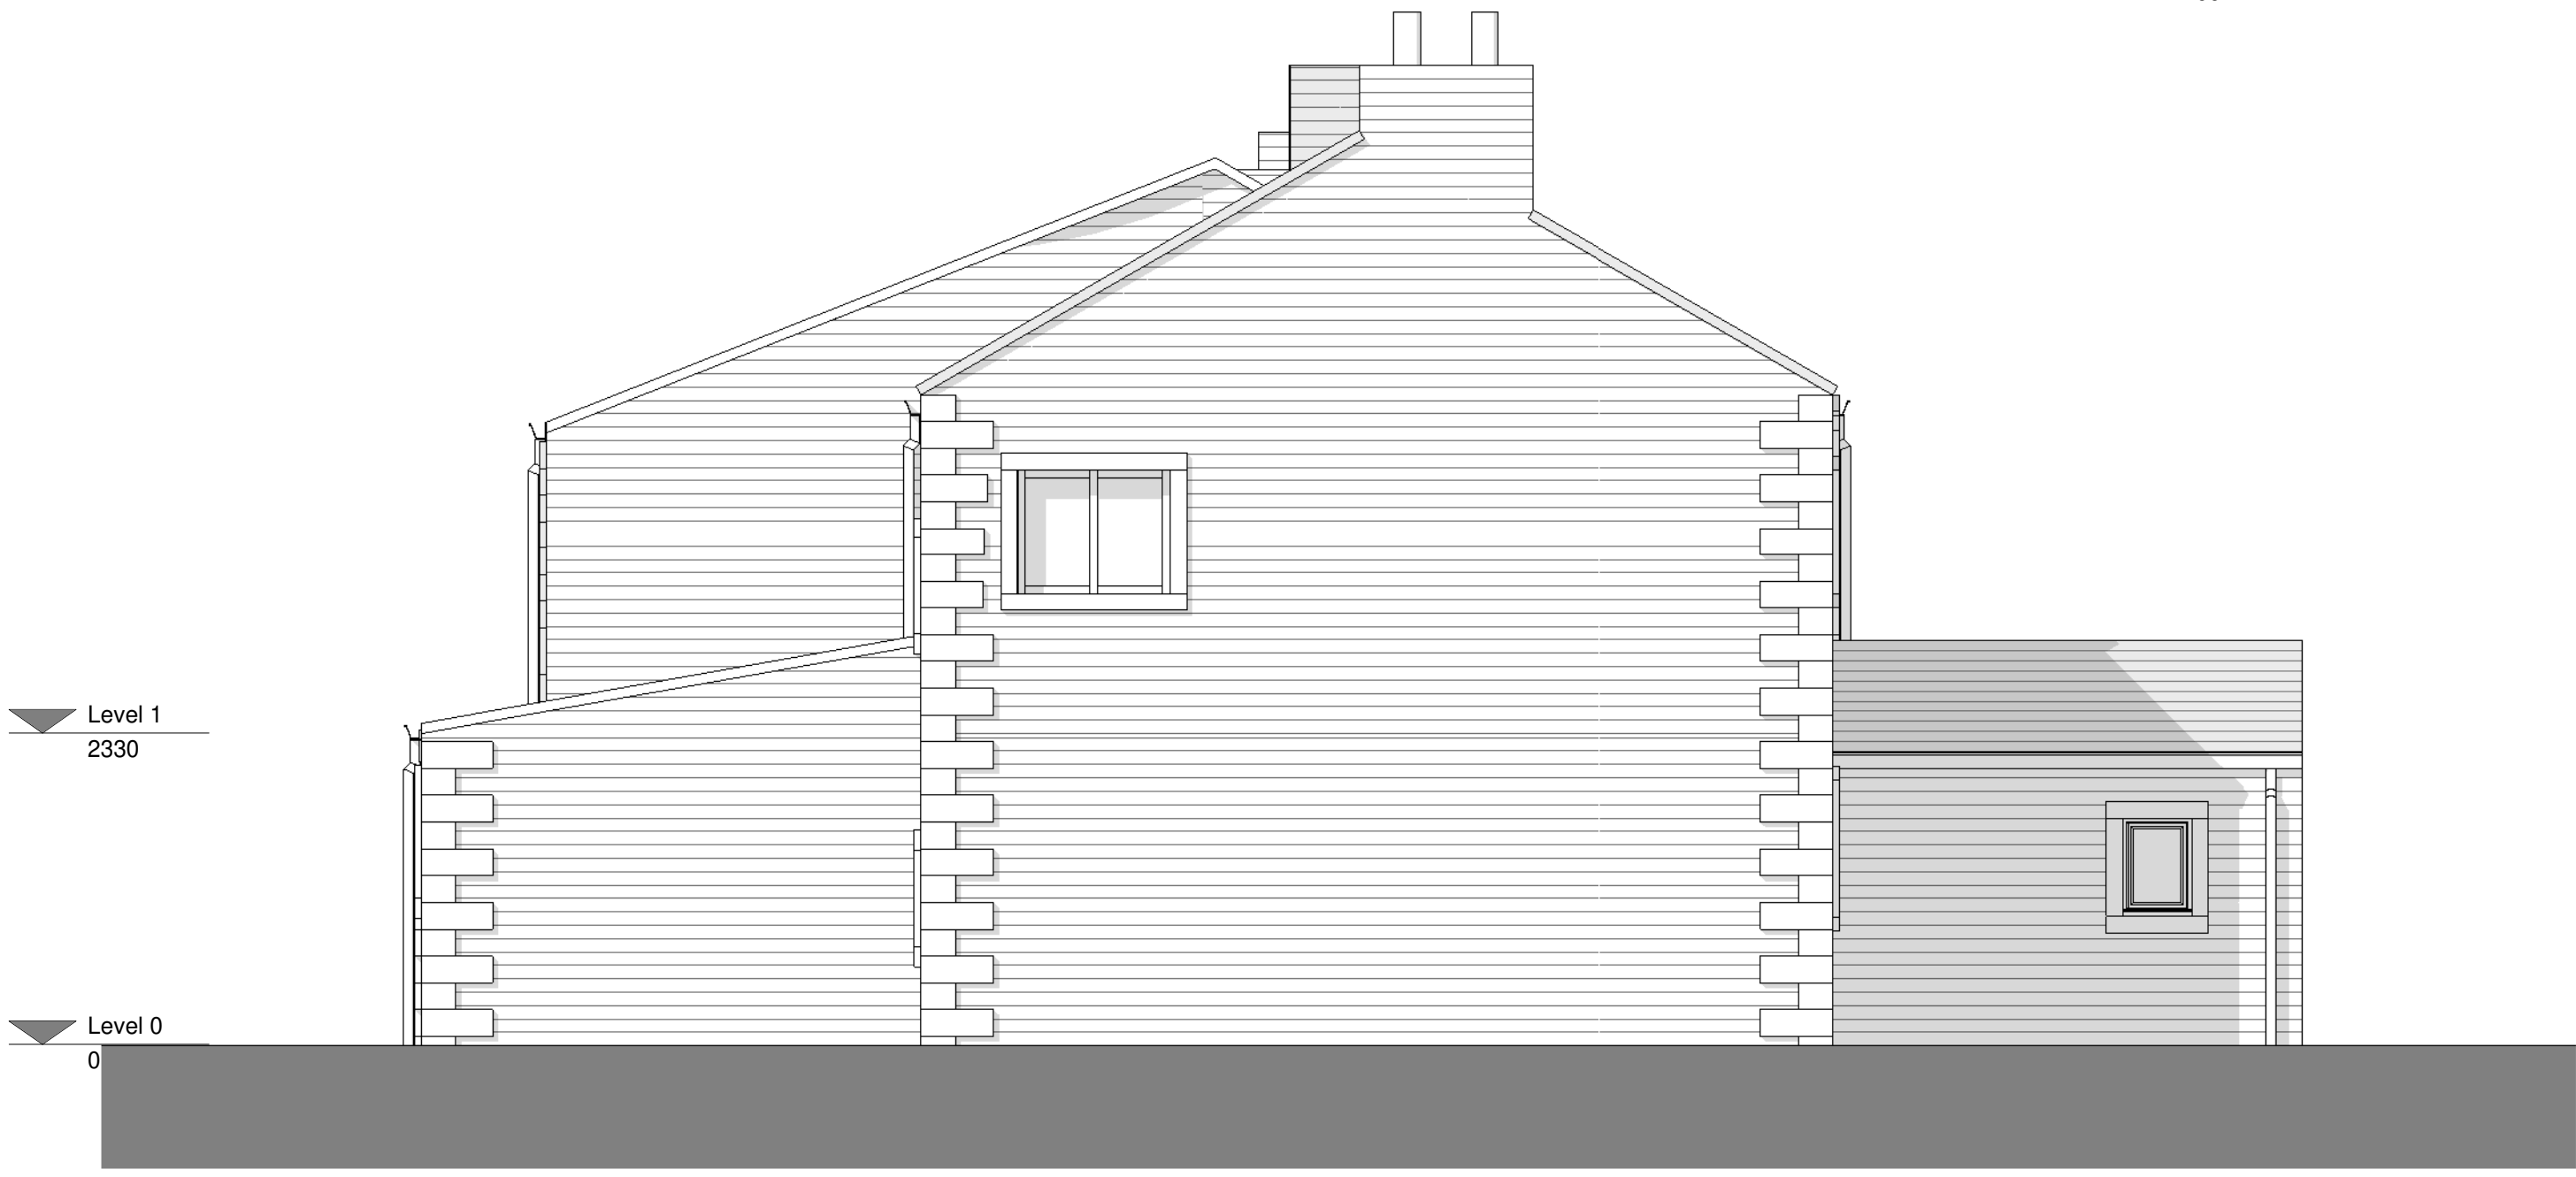

Existing West Elevation
1 : 50



Existing North Elevation
1 : 50



Existing East Elevation
1 : 50



Existing South Elevation
1 : 50

Existing Remaining Volume
696.1m³

New extensions should not exceed
33% additional volume
925.8m³ (total with proposed additions)

358.5m³
+
43.9m³
267.4m³
26.3m³

Ex Front Elevation Key
1 : 200