


142 Manchester Road
Heywood

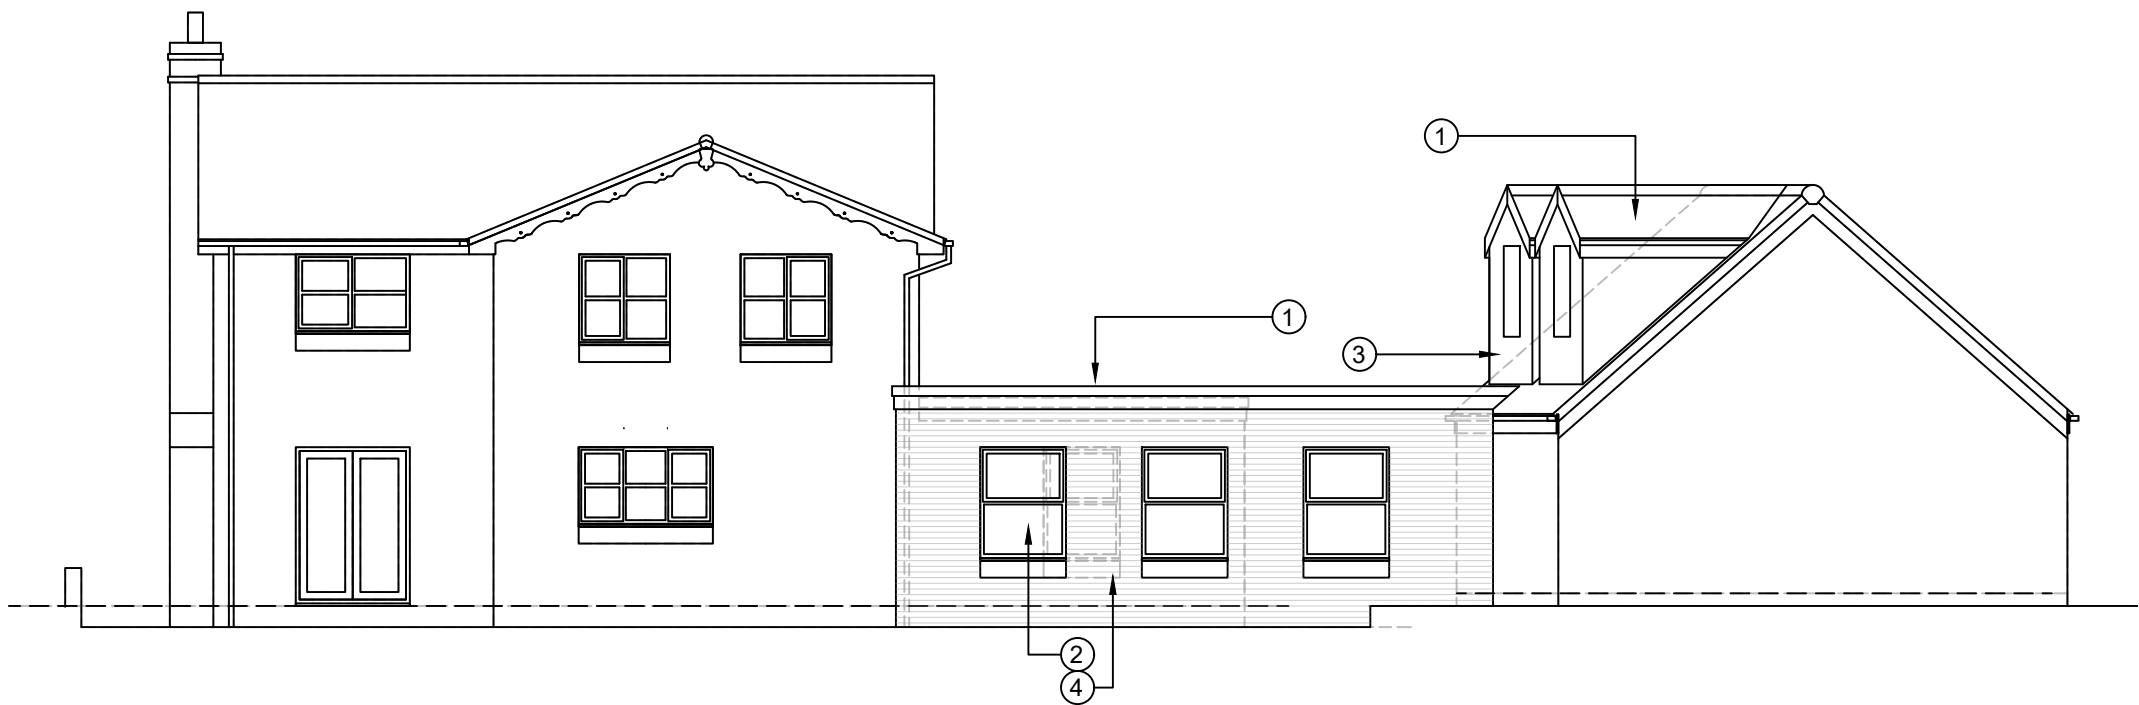

PROPOSED ELEVATION BB

scale 1 - 100



PROPOSED ELEVATION AA

scale 1 - 100

materials palette

ref	description
1	concrete tils to suit roof pitch
2	pvc -ue double glazed windows / doorsw / screen
3	small format concrete tile hanging
4	facing brick to match