


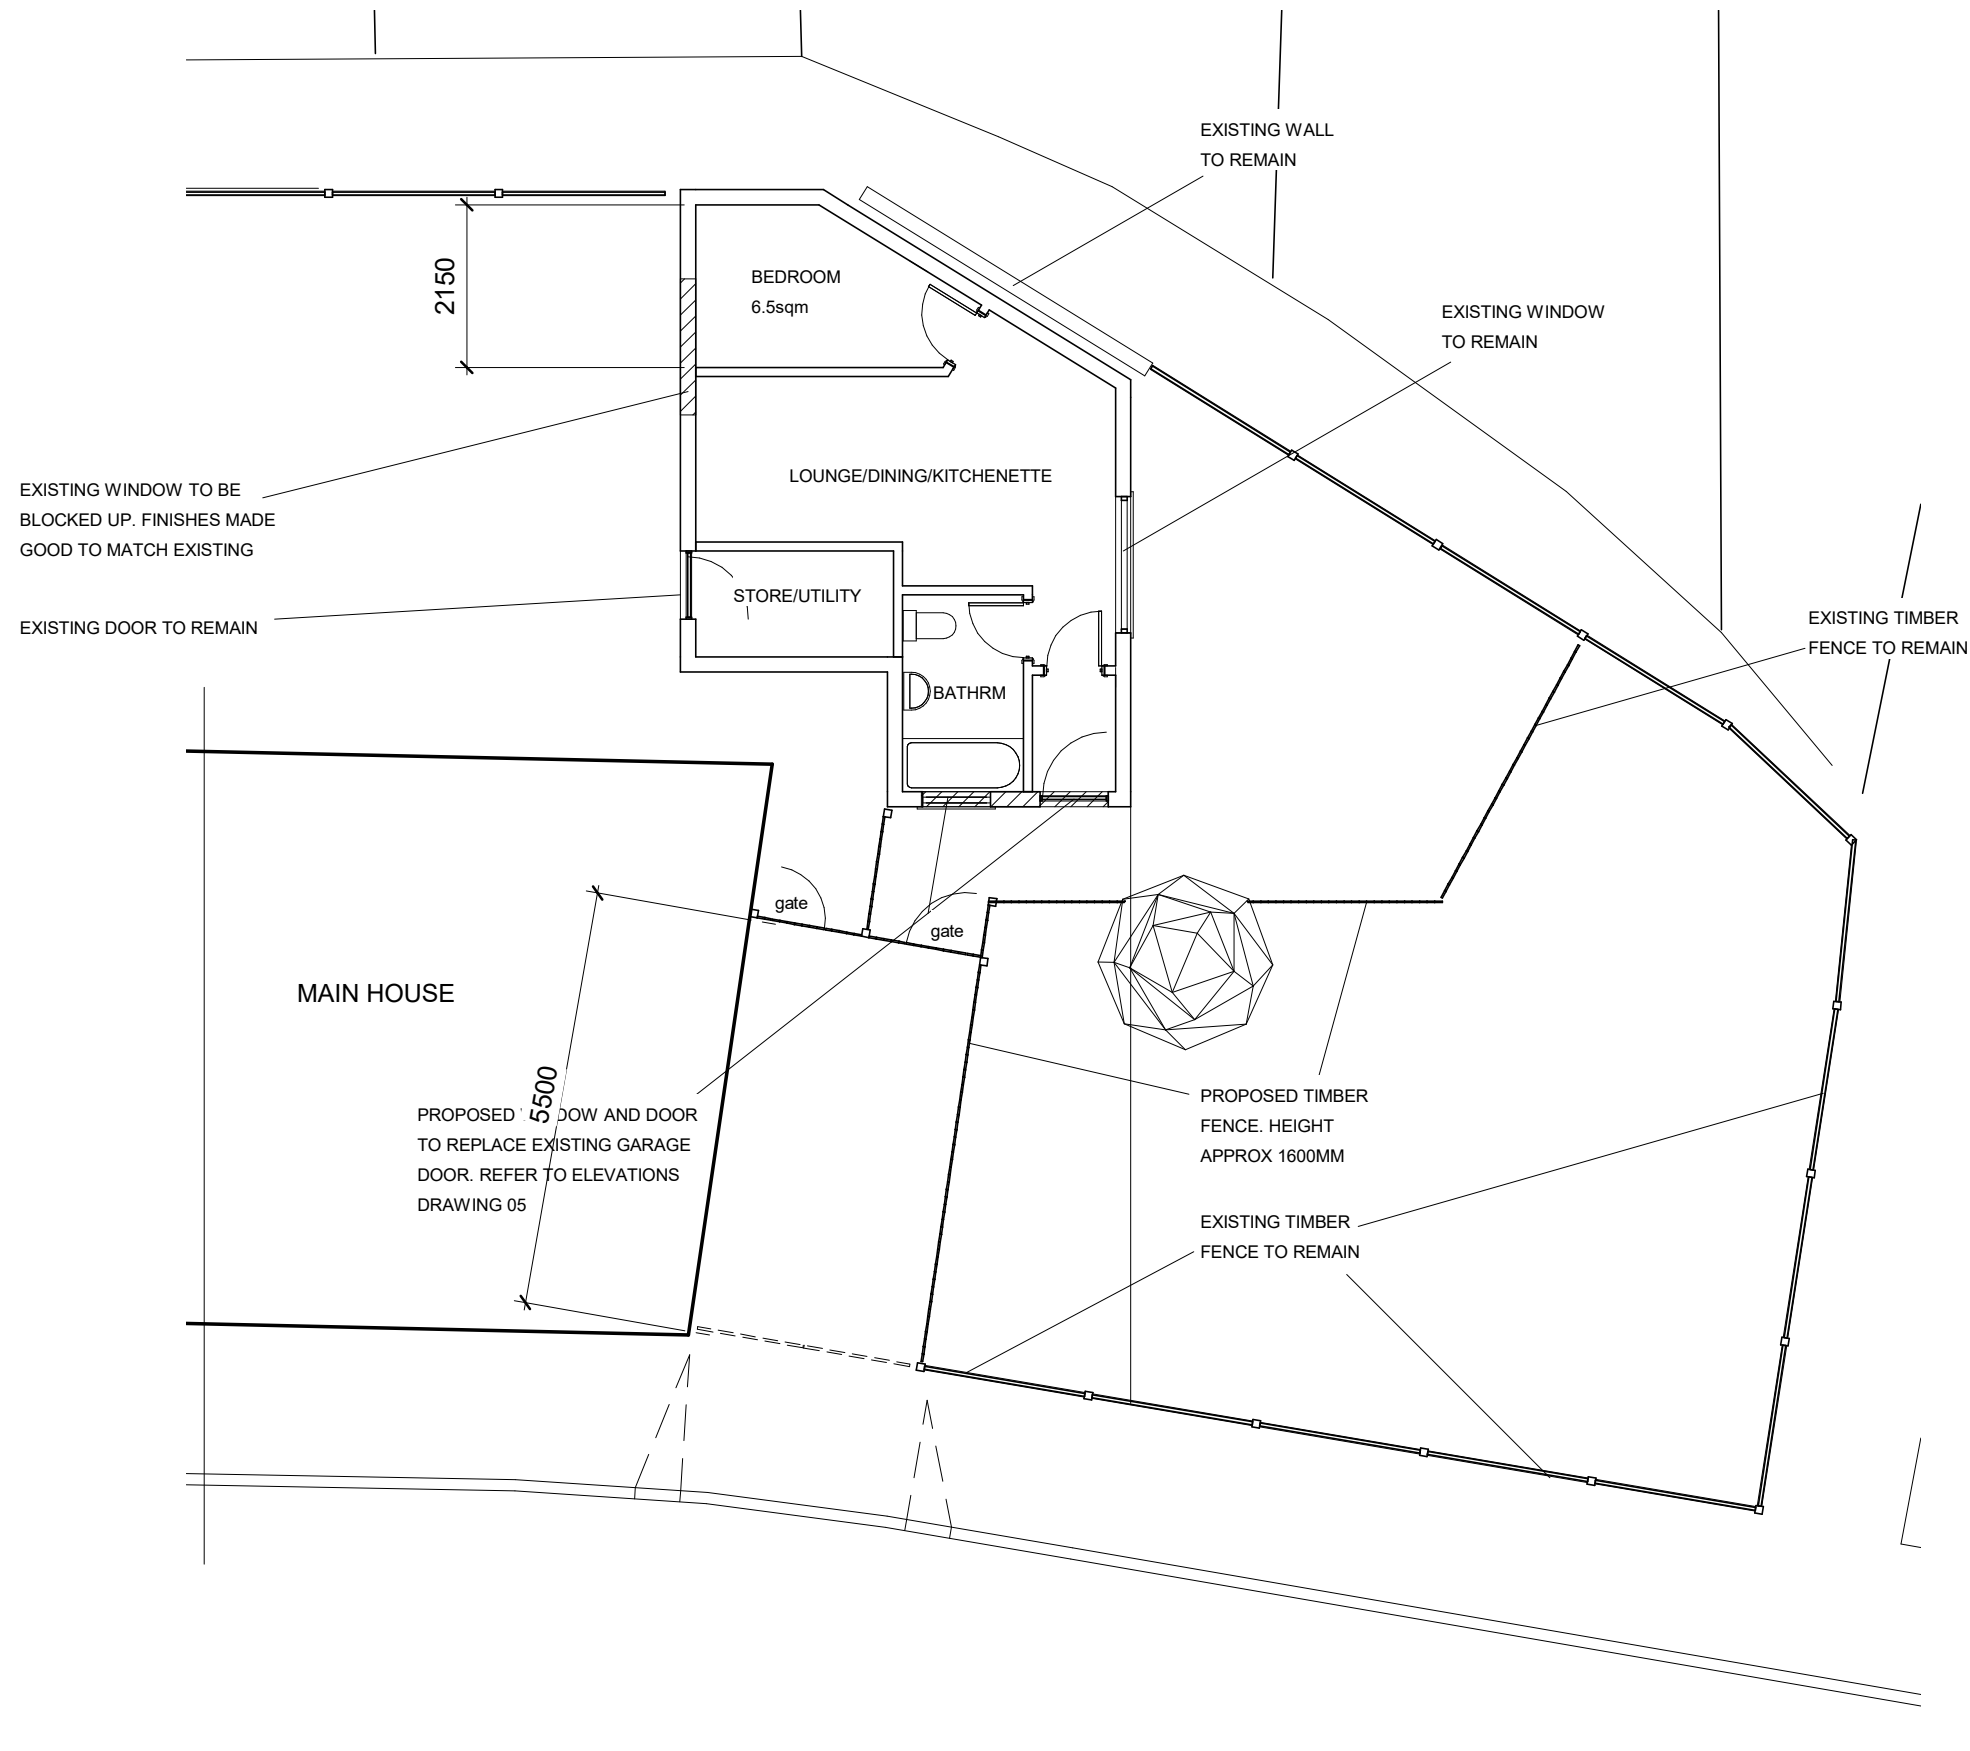

PLANNING BY DESIGN
FROM CONCEPT TO COMPLETION

ALL DIMENSIONS TO BE VERIFIED ON SITE
THIS DRAWING IS NOT FOR CONSTRUCTION

Rev
A 04.07.2025 FENCES; NOTES

**190 Grimshaw Lane
Middleton
M24 2AJ**

PROPOSED FLOOR PLAN

Date	25.04.2025	Scale @ A3	No.
By	JL	1:100	07A
Drwg ref:	190GrimshawLaneProposedFloorPlan V3		