



EXISTING BLOCK PLAN SCALE 1:200

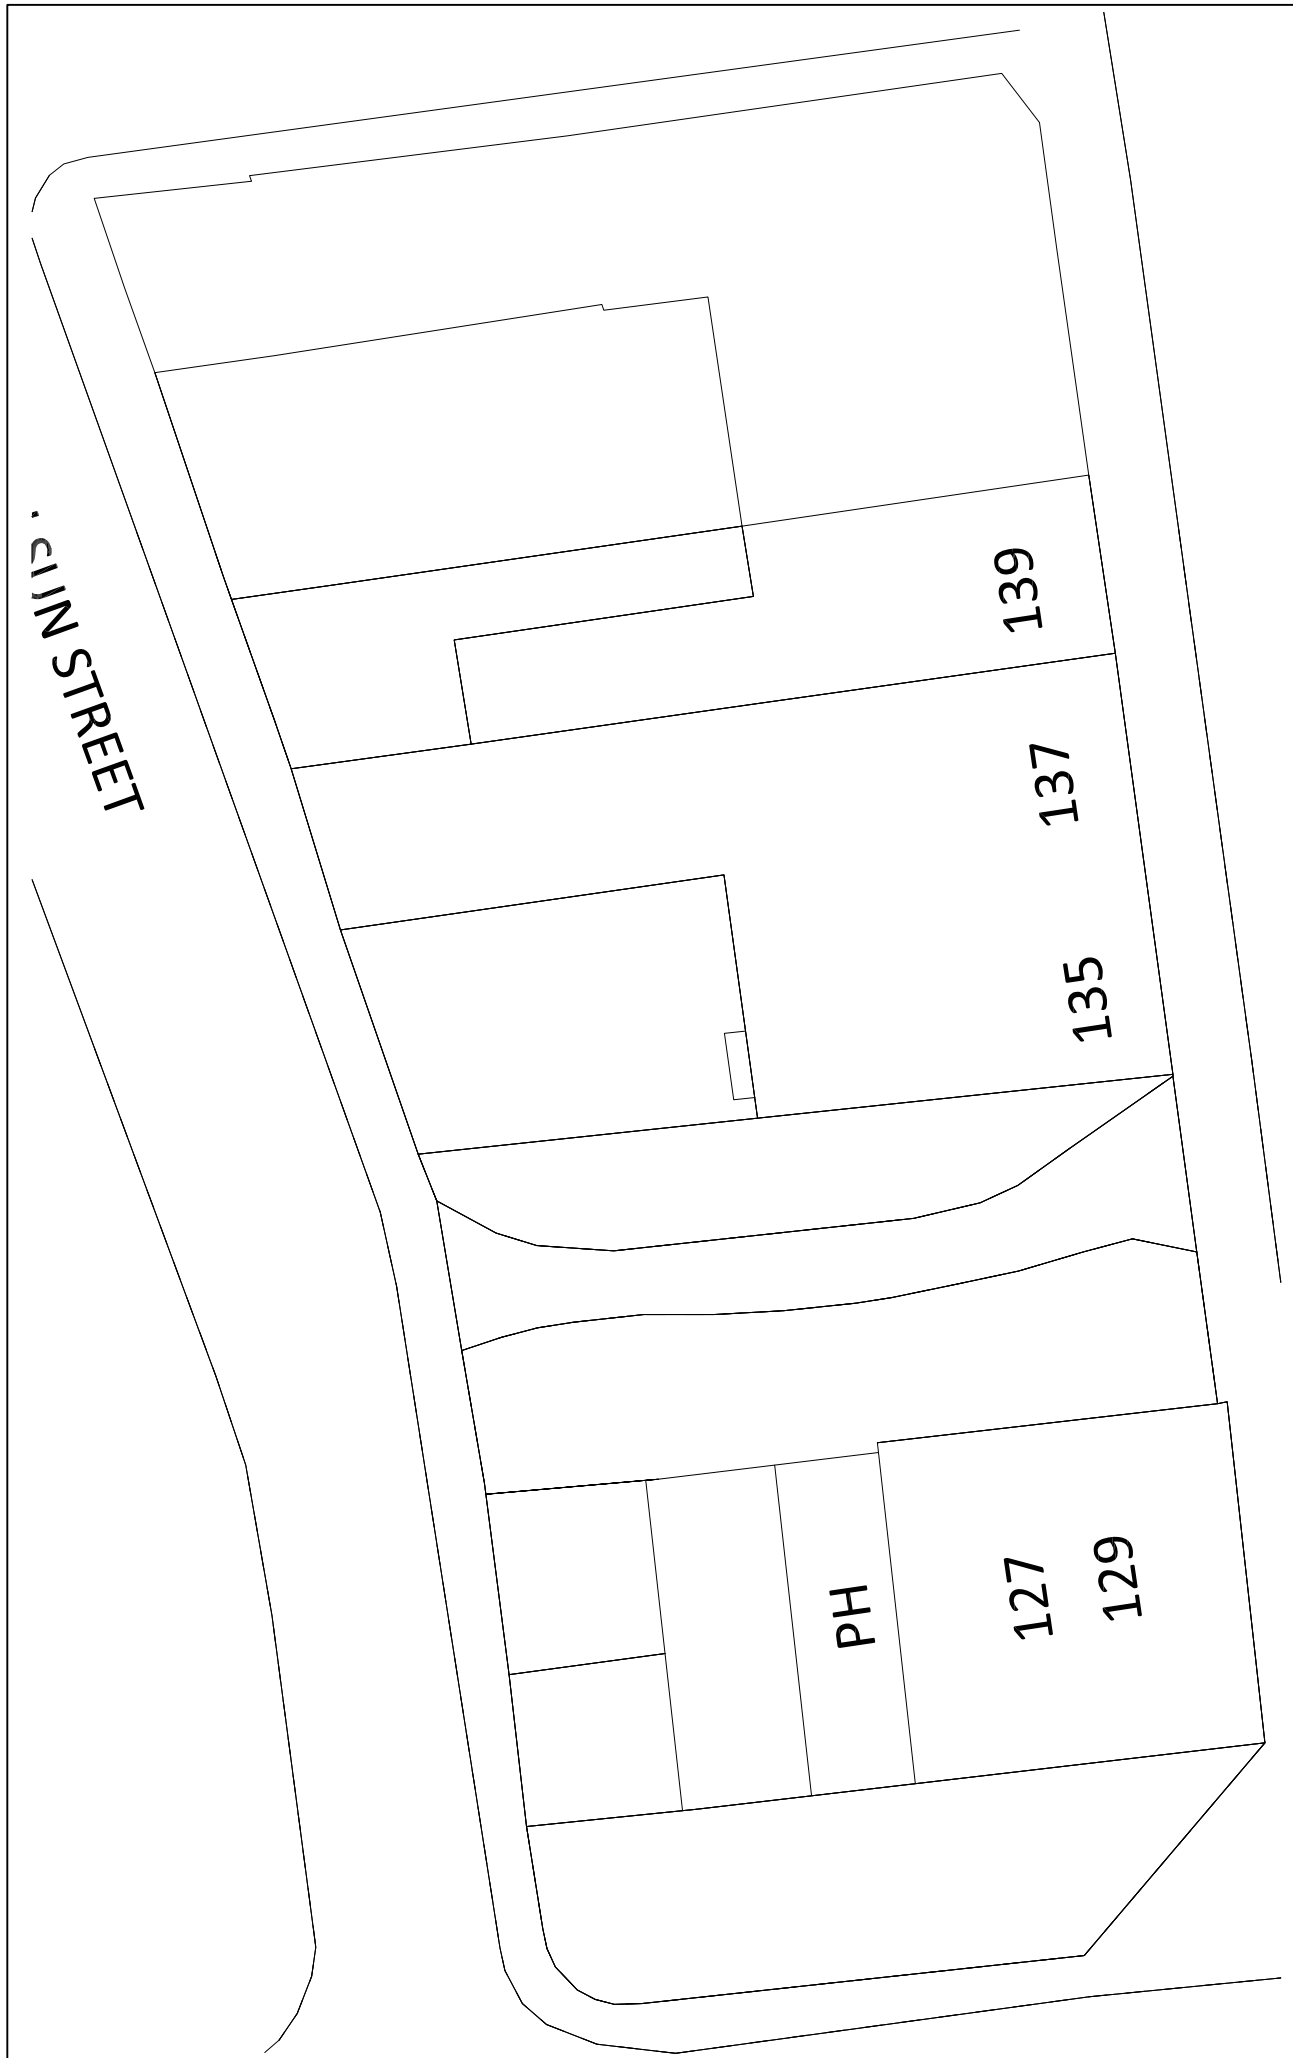

PROPOSED BLOCK PLAN SCALE 1:200

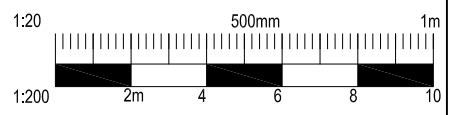

REV	DATE	AMENDMENTS

CLIENT	MR SHAFQAT SIDDIQ
DRAWN BY	AK
DATE	MARCH 2025
SCALE	1:200 @ A3
PROJECT REF	00176
PROJECT STAT	PLANNING
DRAWING No	PROPOSED PLANS 04

TITLE:
PROPOSED 4 STOREY NEW BUILD RETAIL GROUND FLOOR WITH 2 2 BED SELF CONTAINED FLATS AT:
LAND ADJACENT TO
135-137 WHITWORTH ROAD
ROCHDALE
OL12 0RE

(No reliance should be placed upon dimensions which are scaled off this drawing : please see annotations.)
(THIS DRAWING IS COPYRIGHT & SHALL NOT BE REPRODUCES WITHOUT PERMISSION.)

CORE ARCHITECTURAL STUDIO
E: core.as@hotmail.com
MOB: 07849566607
Core Architecturel Studio is a trading name of AS & PARTNERS (MCR) LTD a company registered in England - 11547410