




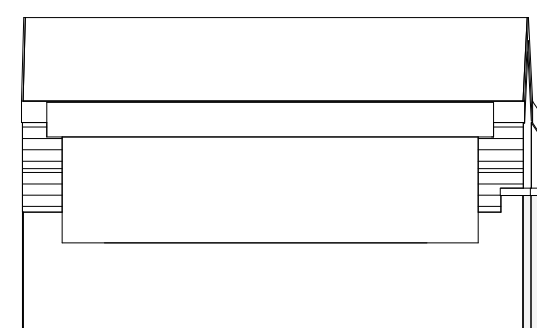


Existing Front

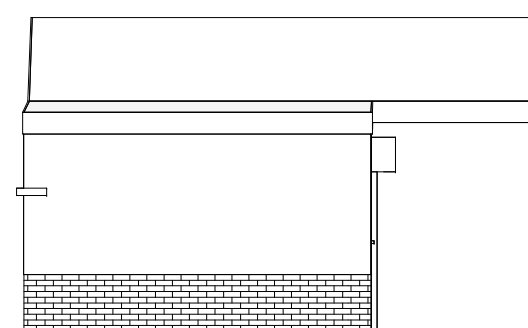


Existing Rear
1 : 100

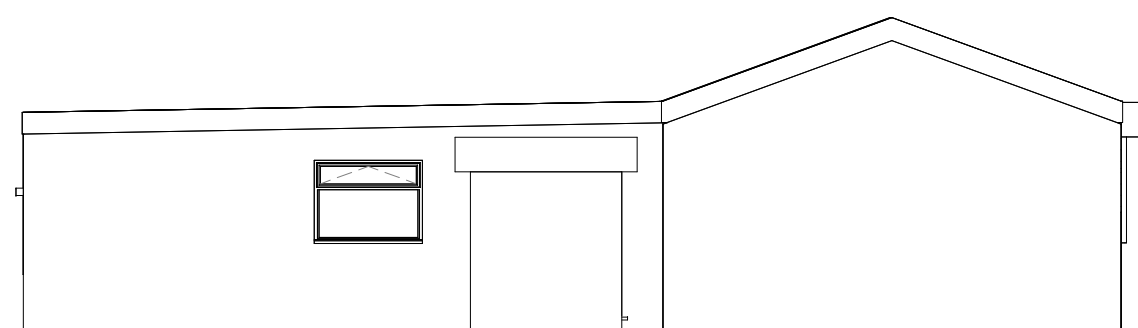


Existing Side I

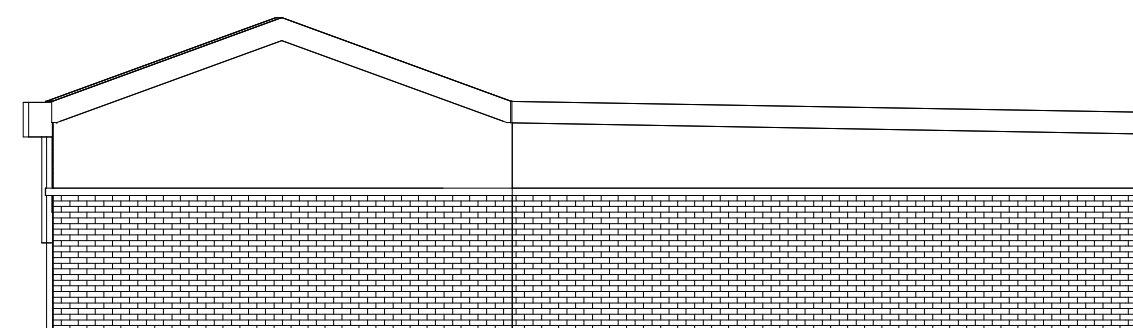

Existing Side II

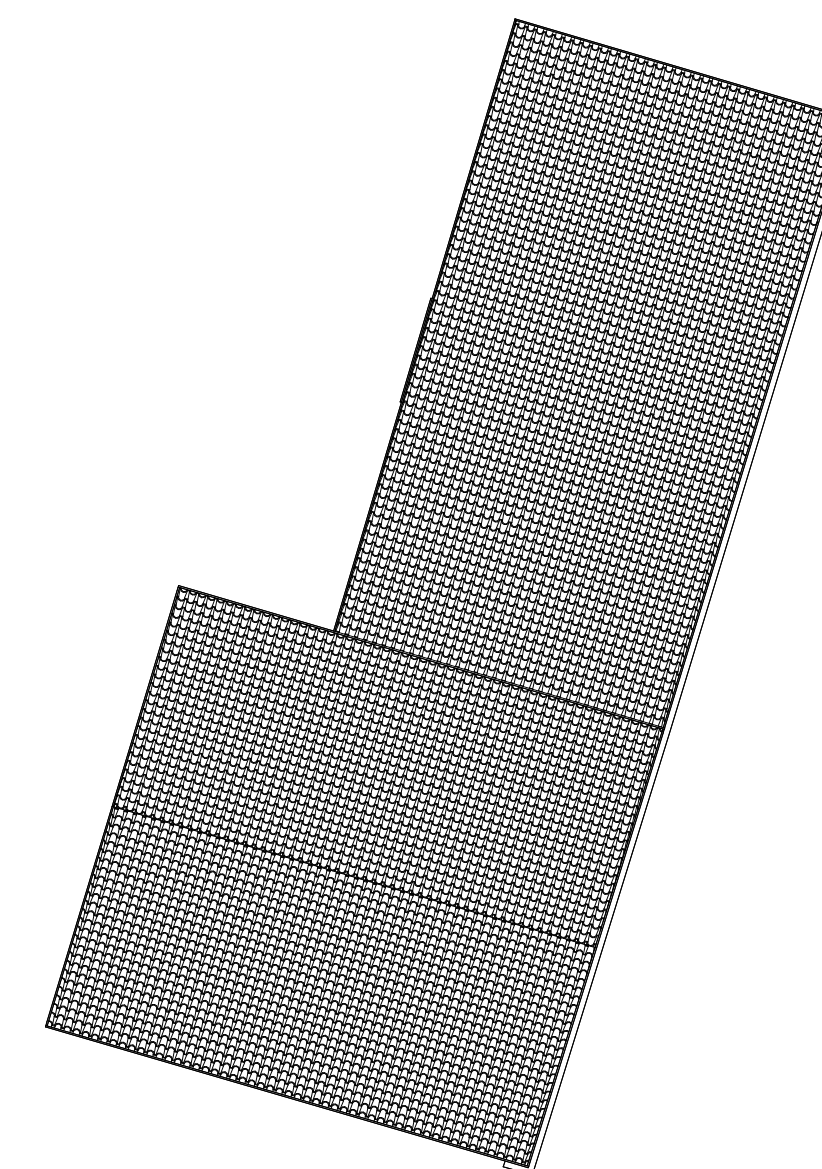

Existing Roof
1 : 100

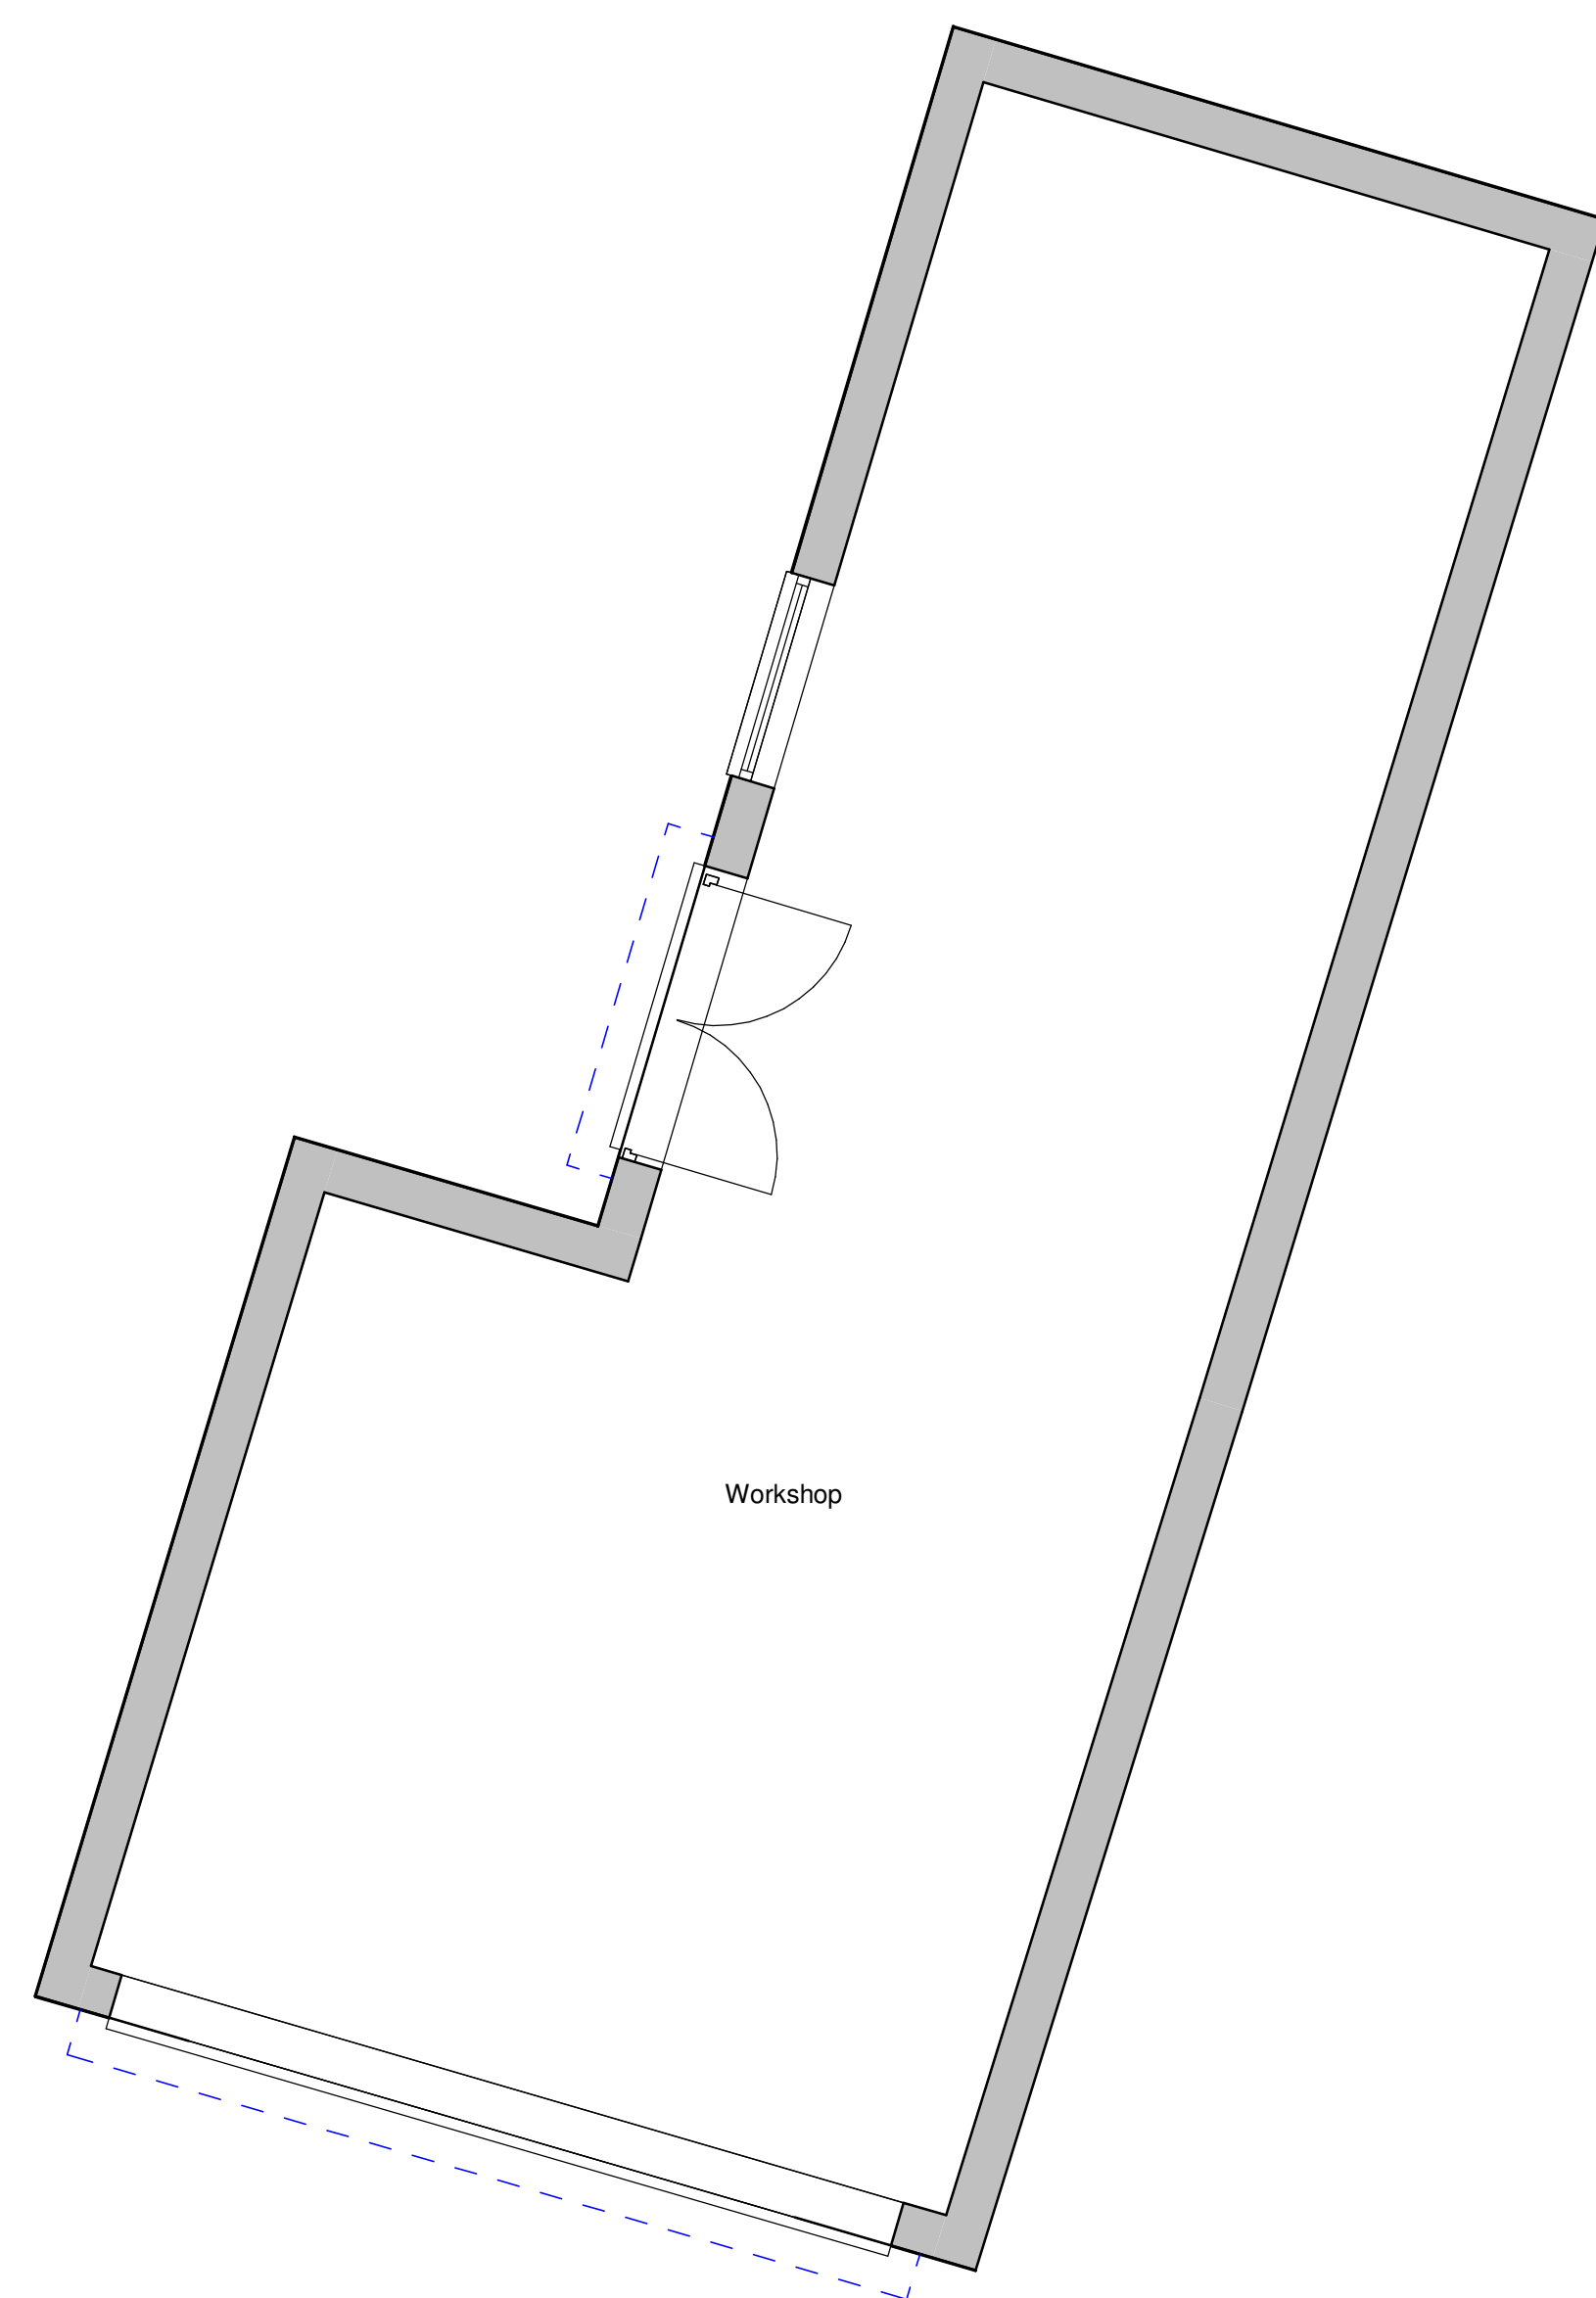

Existing Ground Floor



Scale: @ A1.
Do NOT scale from this drawing.
If in doubt, ask.
Dimensions must be checked by
contractor before work is commenced.

**This drawing remains the property of
Belal Rashid Technical Architecture
and should not be reproduced in full or
in part without prior consent from
Belal Rashid Technical Architecture.**

Client:	Imran Manzoor
---------	---------------

Project:
Launderette

Project Address:
87 Exeter St
Rochdale OL11 1JY
United Kingdom

Drawing Name:	Existing
Drawing Number:	A101
Drawing Date:	24/07/25
Author:	M.Tamzid. B.Rashid

Belal Rashid Technical Architecture
11 Queen Street
Oldham
Greater Manchester
OL1 1RD

Email: belal.rashid@brta.co.uk
Tel: 0161 241 9650

