


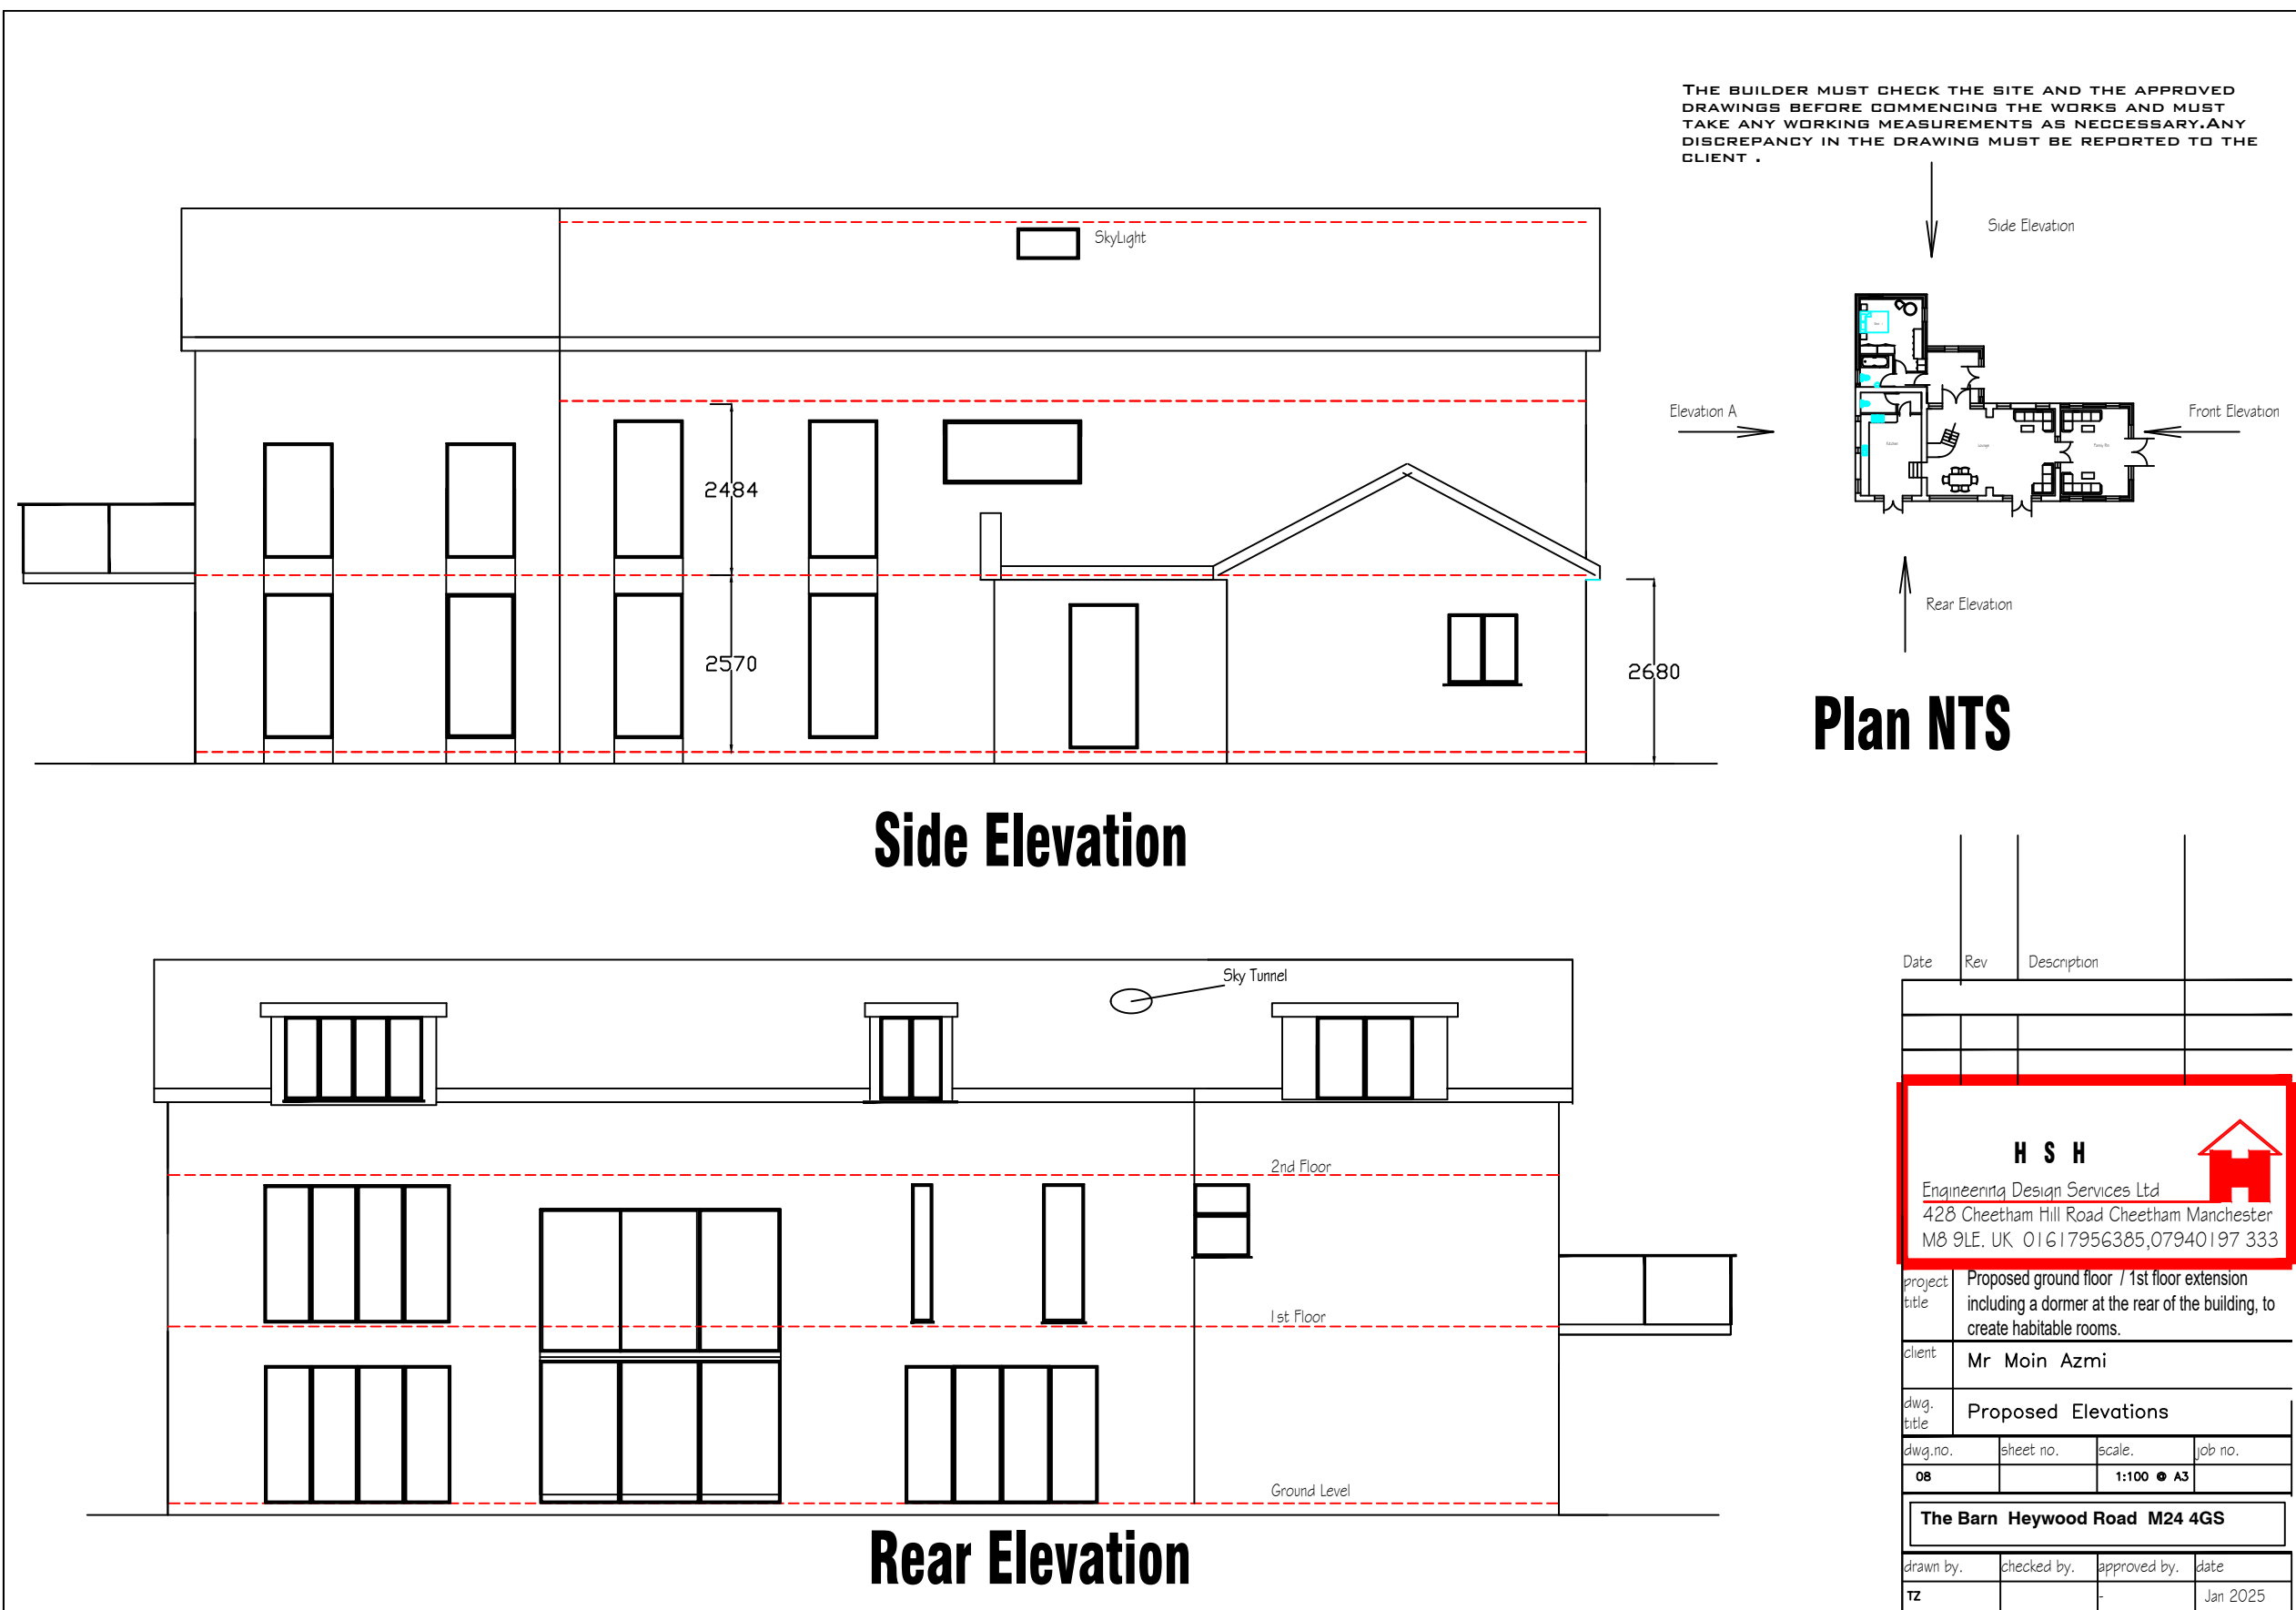

Date	Rev	Description	
H S H Engineering Design Services Ltd 428 Cheetham Hill Road Cheetham Manchester M8 9LE, UK 01617956385,07940197 333			
project title	Proposed ground floor / 1st floor extension including a dormer at the rear of the building, to create habitable rooms.		
client	Mr Moin Azmi		
dwg. title	Proposed Elevations		
dwg.no.	sheet no.	scale.	job no.
08		1:100 @ A3	
The Barn Heywood Road M24 4GS			
drawn by.	checked by.	approved by.	date
TZ		-	Jan 2025