



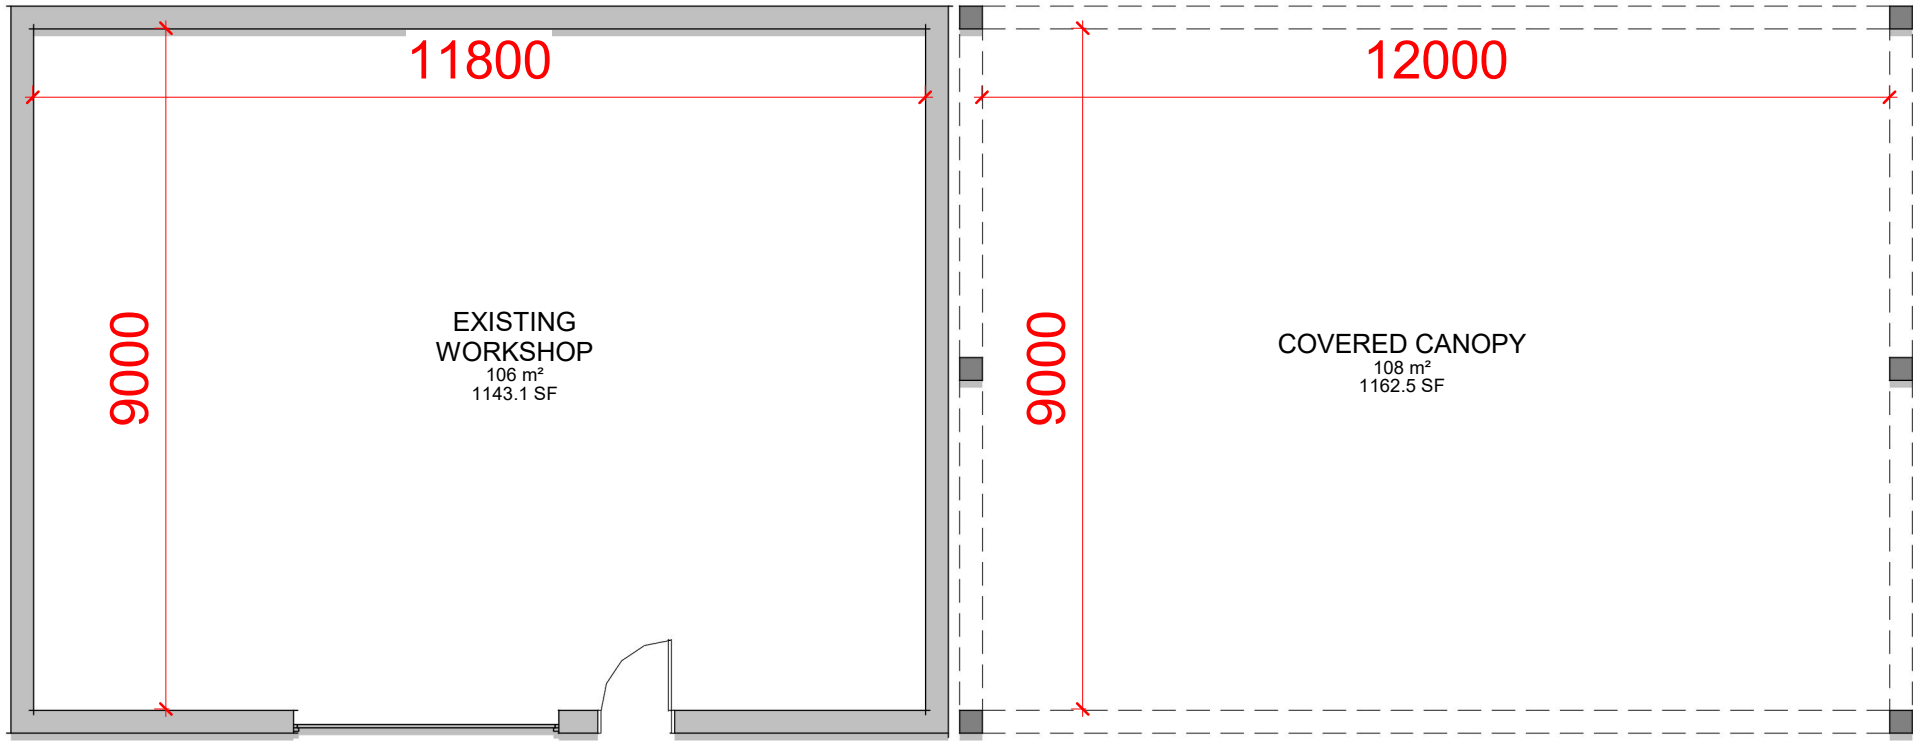


FLOORPLAN OF STRUCTURES TO BE DEMOLISHED
1 : 100




ROOFPLAN OF STRUCTURES TO BE DEMOLISHED
1 : 100

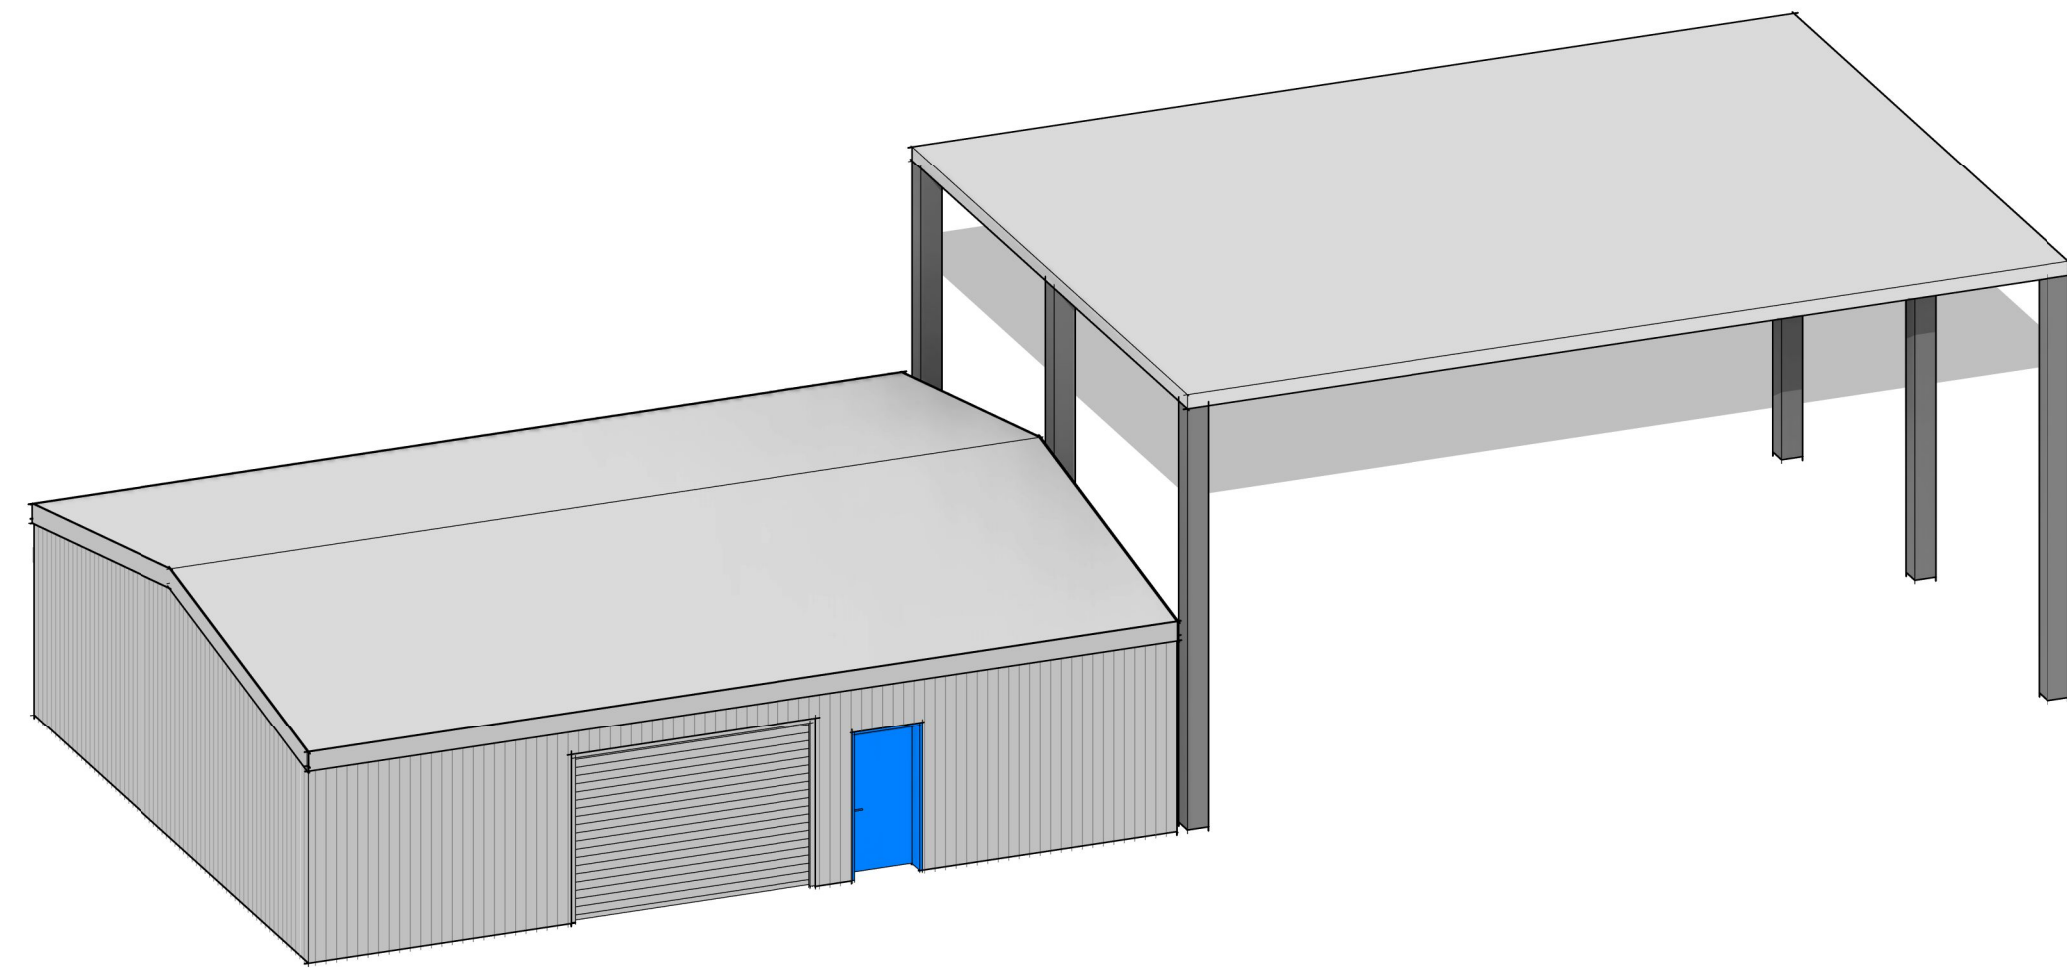


INDICATIVE 3D VIEW

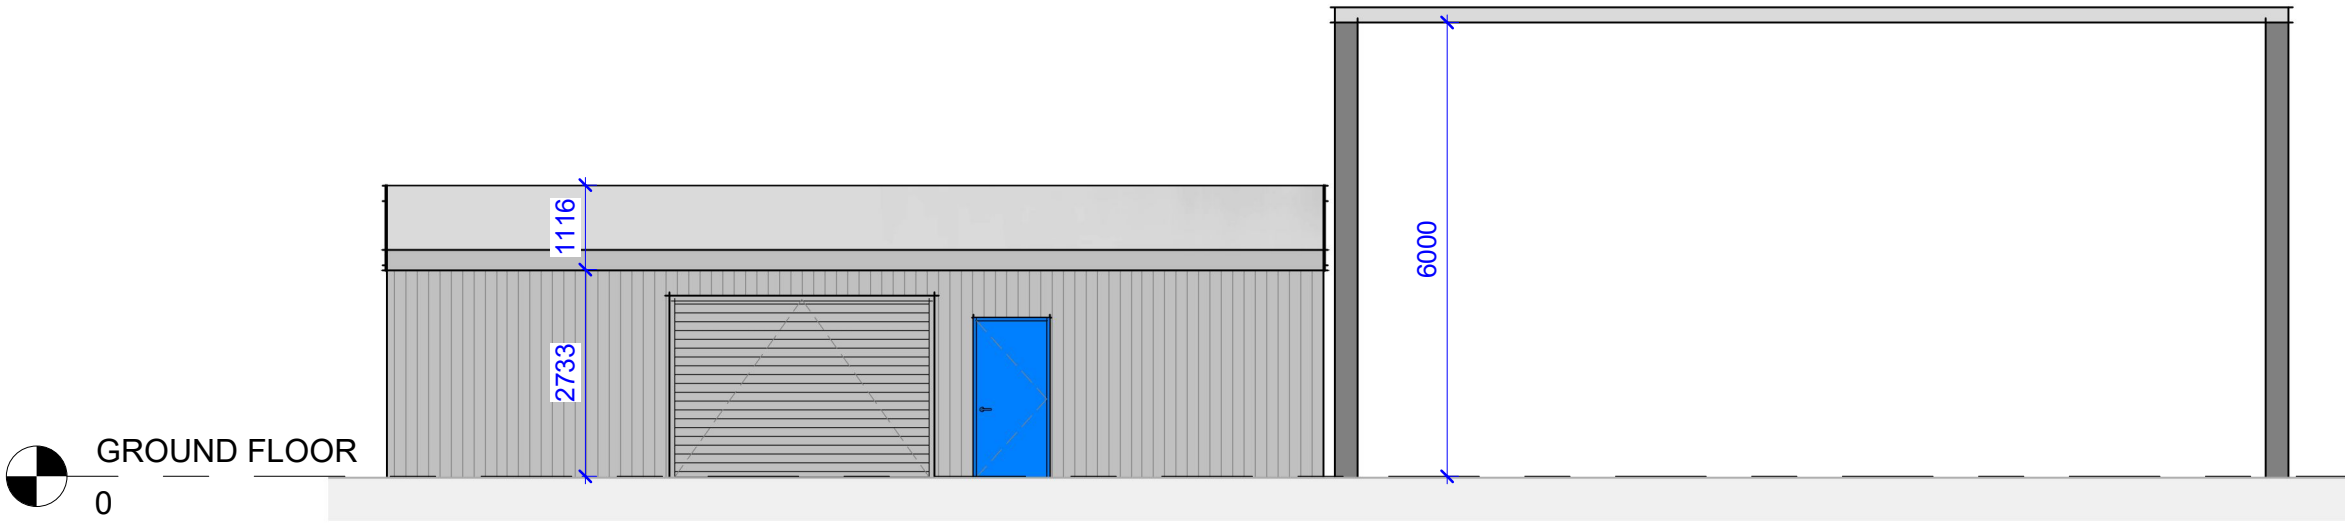


EXISTING FRONT ELEVATION
1 : 100

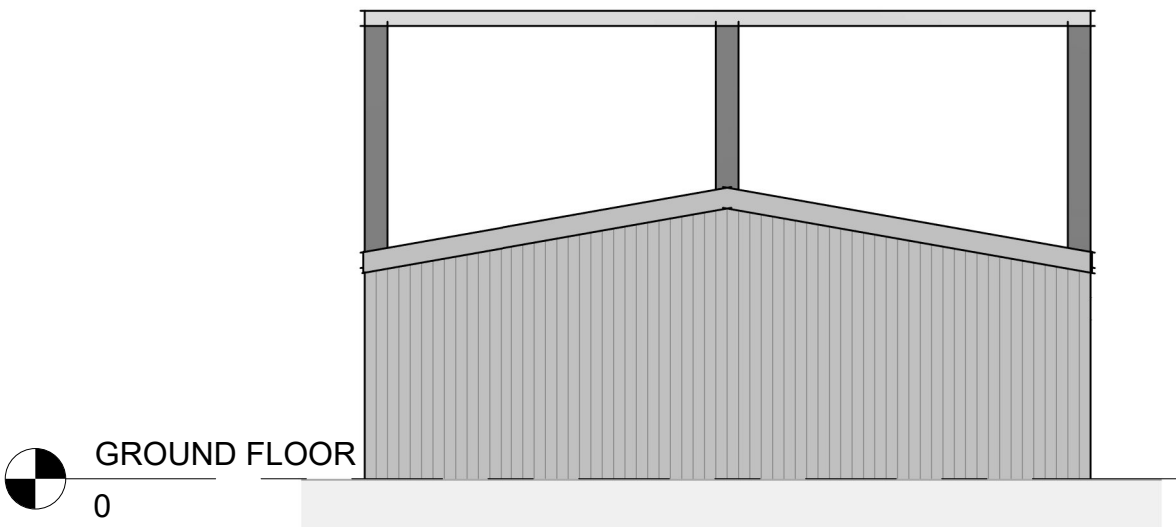

EXISTING SIDE ELEVATION 1
1 : 100

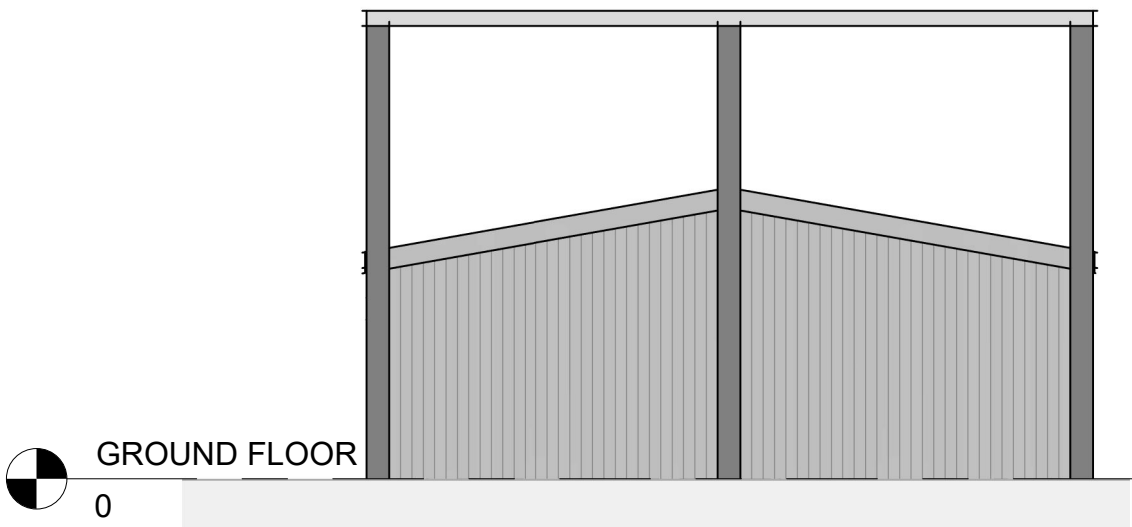

EXISTING SIDE ELEVATION 2
1 : 100

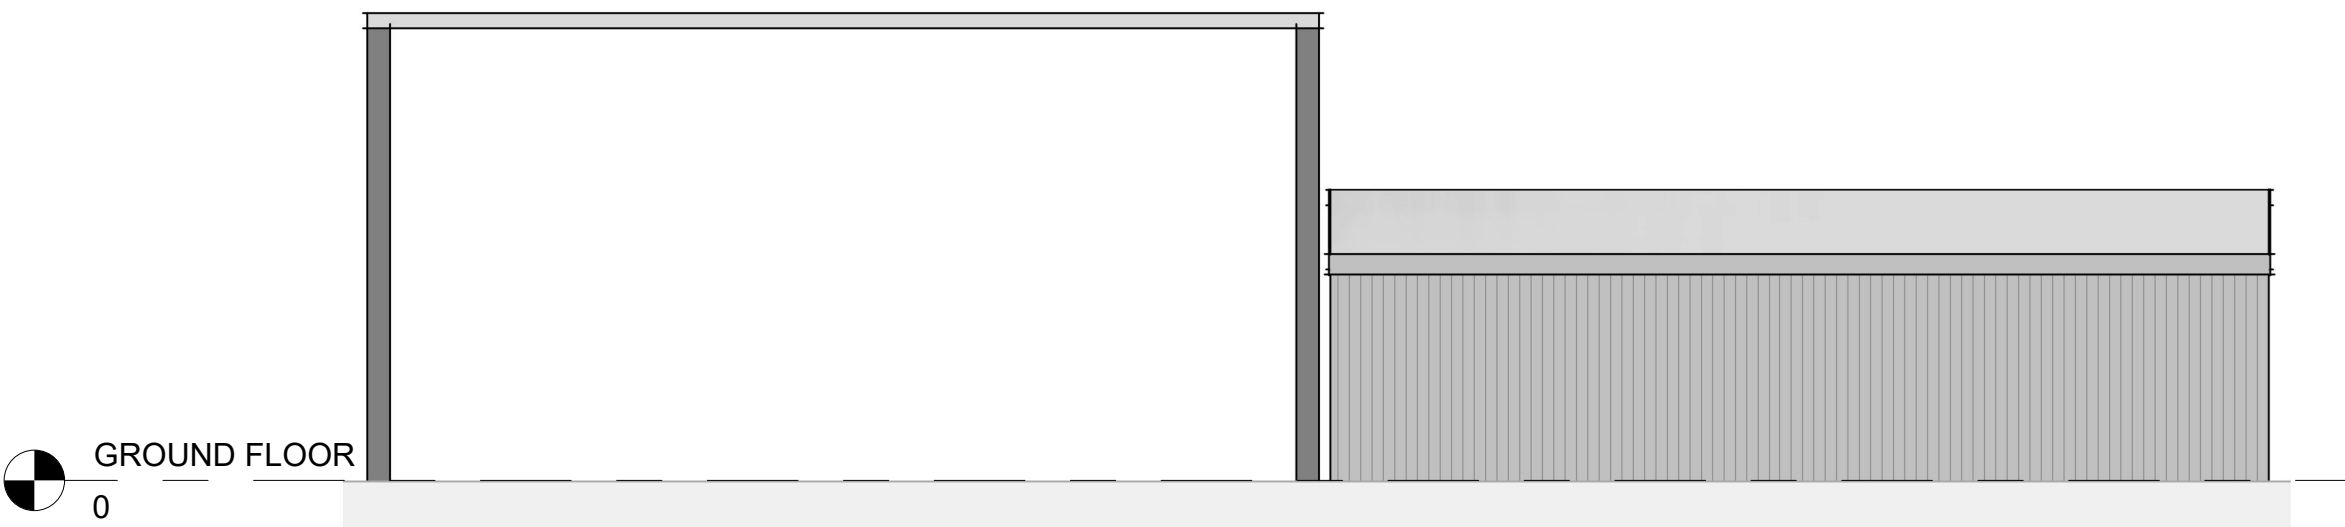

EXISTING REAR ELEVATION
1 : 100