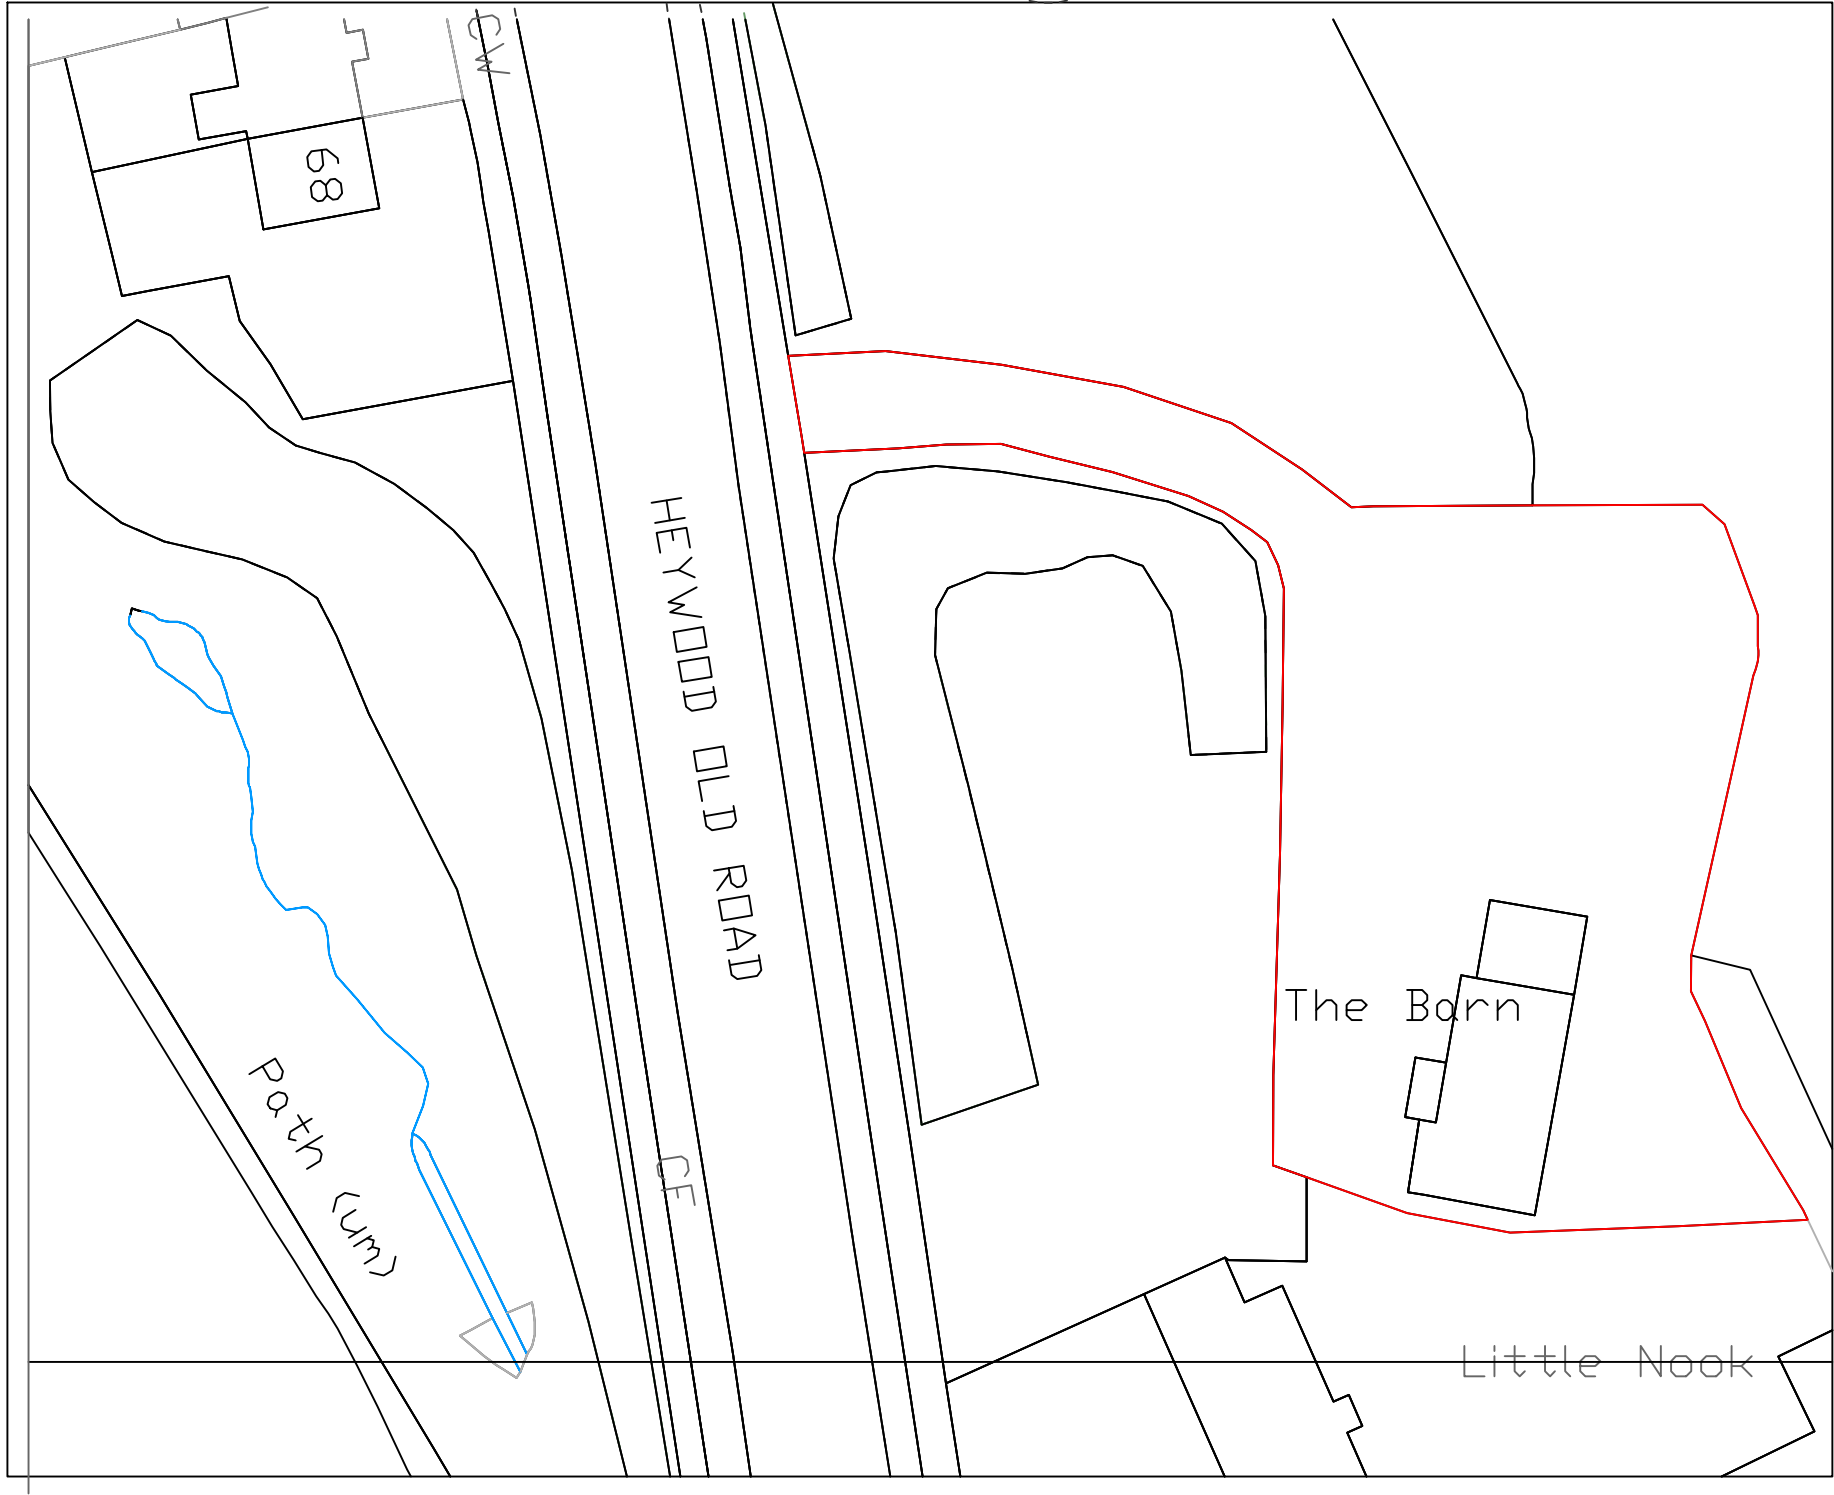


Date	Rev	Description

H S H
Engineering Design Services Ltd
428 Cheetham Hill Road Cheetham Manchester
M8 9LE. UK 01617956385,07940197 333

project title	Proposed ground floor / 1st floor extension including a dormer at the rear of the building, to create habitable rooms.		
client	Mr Moin Azmi		
dwg. title	Existing Site Layout Plan		
dwg. no.	sheet no.	scale.	job no.
01		1:500 @ A3	

The Barn Heywood Road M24 4GS

drawn by.	checked by.	approved by.	date
TZ		-	Jan 2025