



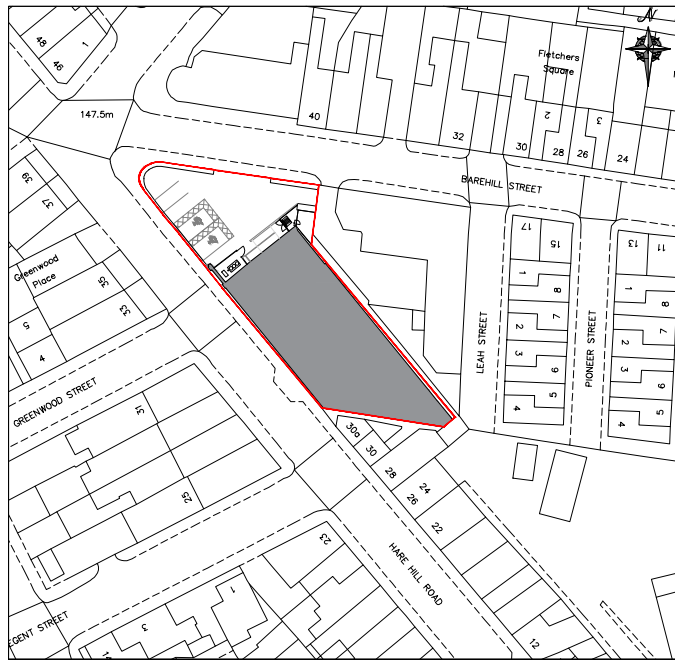


LOCATION PLAN
1:1250

KEY:

 APPLICATION BOUNDARY

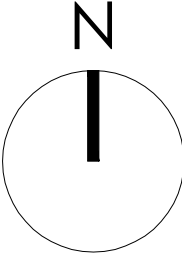


Scale @ 1:1250

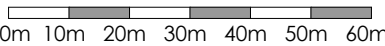

Scale @ 1:500



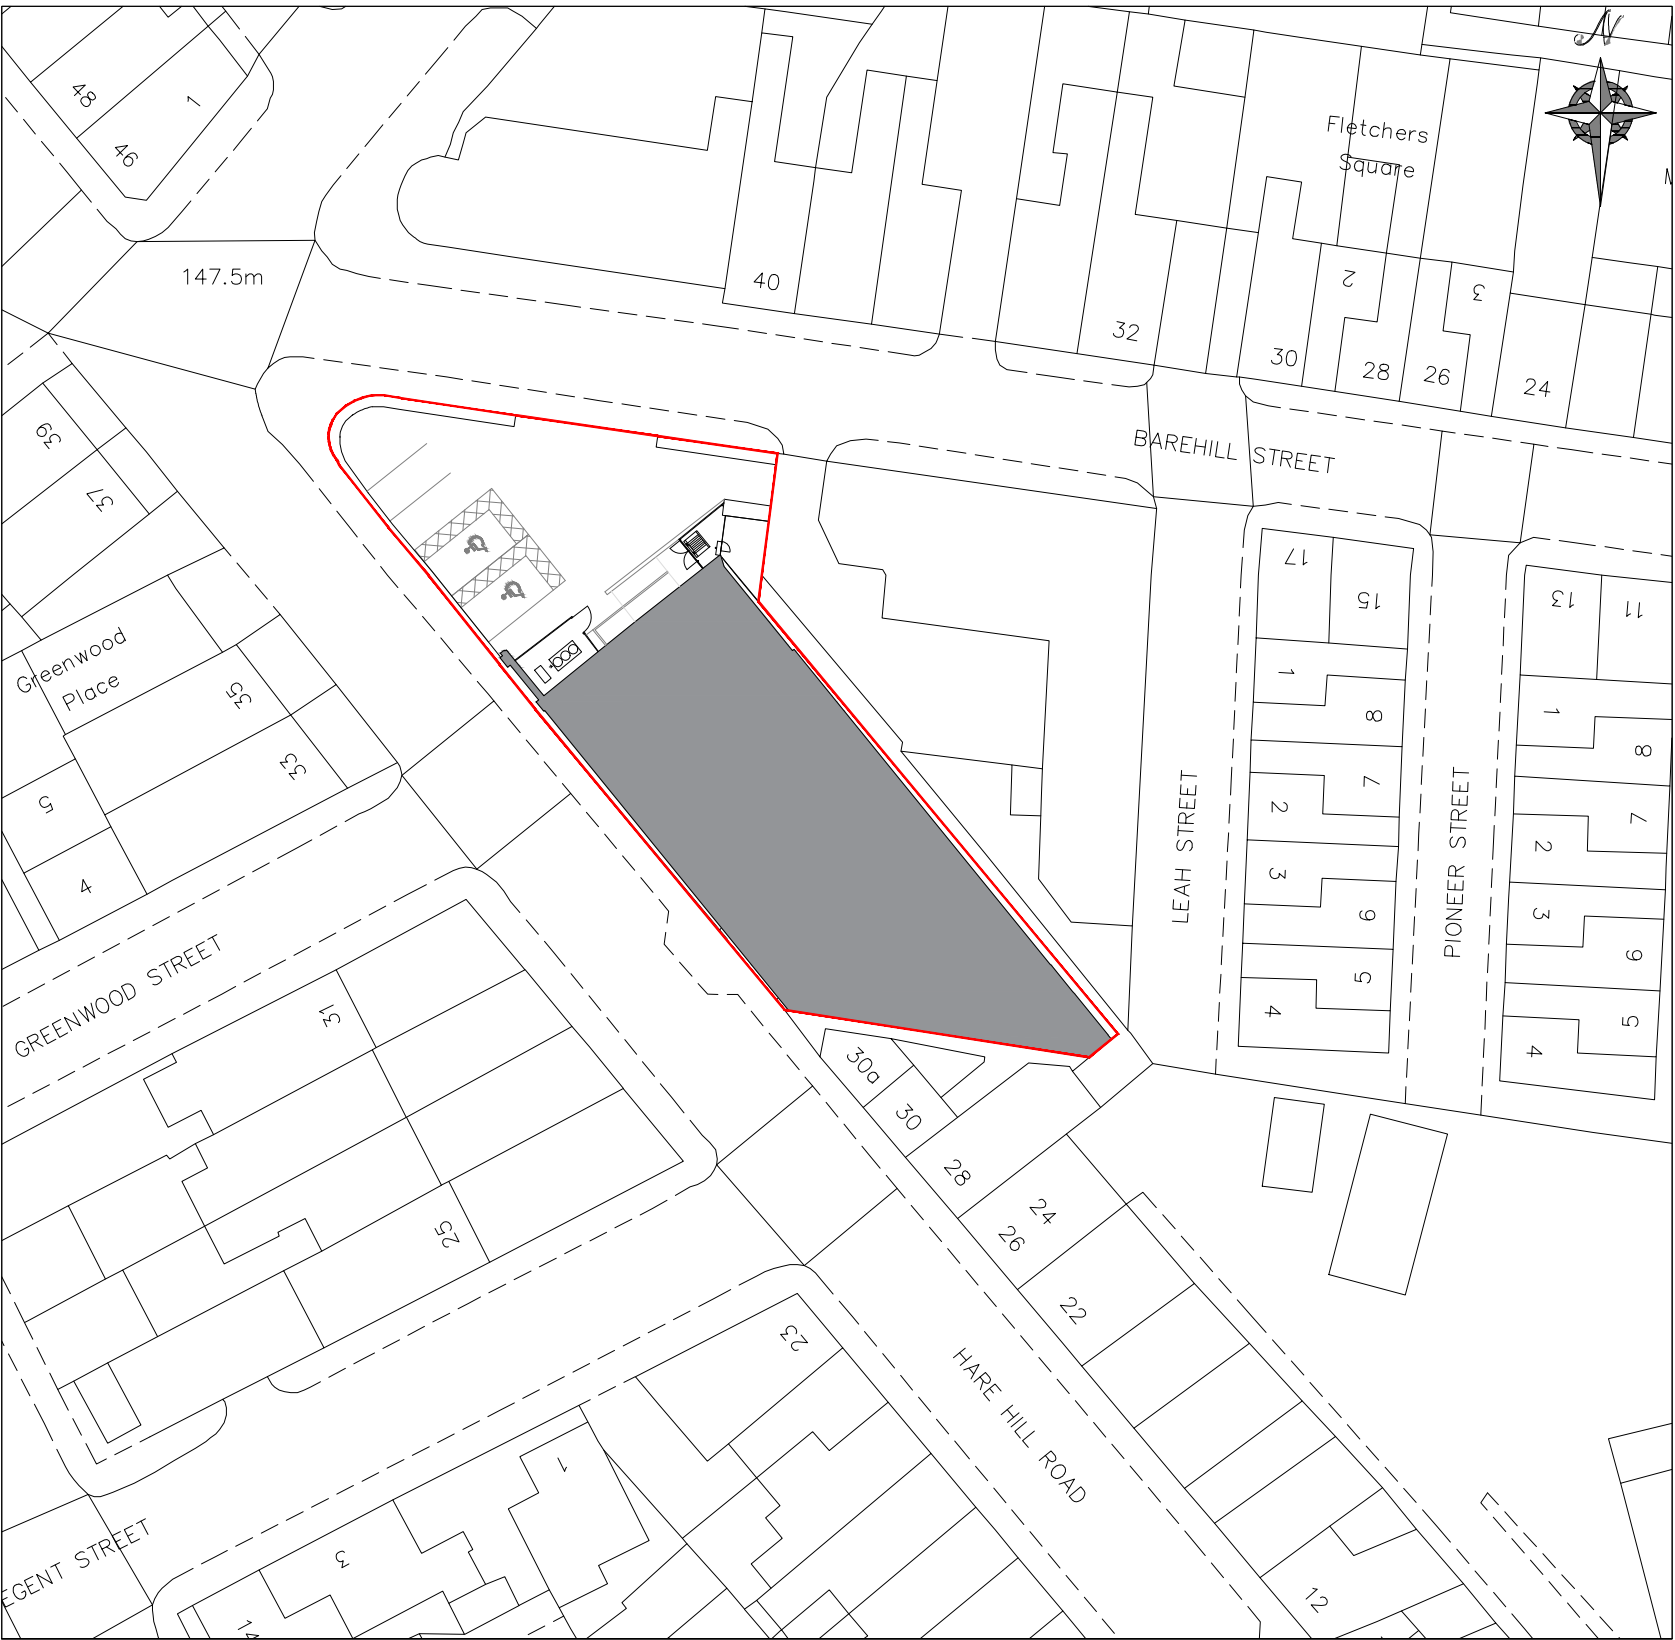

LOCATION PLAN
1:500

Project Status : **PLANNING**

DO NOT SCALE THIS DRAWING - USE DIMENSIONS

The Contractor is to check and verify all dimensions on site before starting work and report any omissions or errors.

This drawing is to be read in conjunction with all relevant consultants and specialists drawings.

This drawing is copyright

This drawing is issued for the sole and exclusive use of the named recipient. Distribution to any third party is on the strict understanding that no liability is accepted by bcr-infinity architects for any discrepancies, errors or omissions that may be present, and no guarantee is offered as to the accuracy of information shown.

Revision History :

Rev.	Description	Date :	Dwn :
A	First Issue	10.06.25	CP
B	Updated to reflect LPA comments	07.08.25	CP

Client

Fit Out UK

Project

Littleborough Local RRS,
42-44 Harehill Road,
Littleborough, OL15 9BA

Drawing Title

LOCATION PLAN

Project :

24-170

Rev :

Date :

Scale :

Dwn :

Ckd :

Dwg No. :

PL-001

B

27.05.2025

1:1250/1:500

CP

RJA

bcr·infinityarchitects

www.bcr-infinityarchitects.co.uk

e: studio@bcr-infinityarchitects.co.uk

Cambridge:

1 Wellington street

CB1 1HW

T 01223 366717

Bury St Edmunds:

8 Angel Hill

IP33 1UZ

T 01284 727710

RIBA



Chartered Practice