
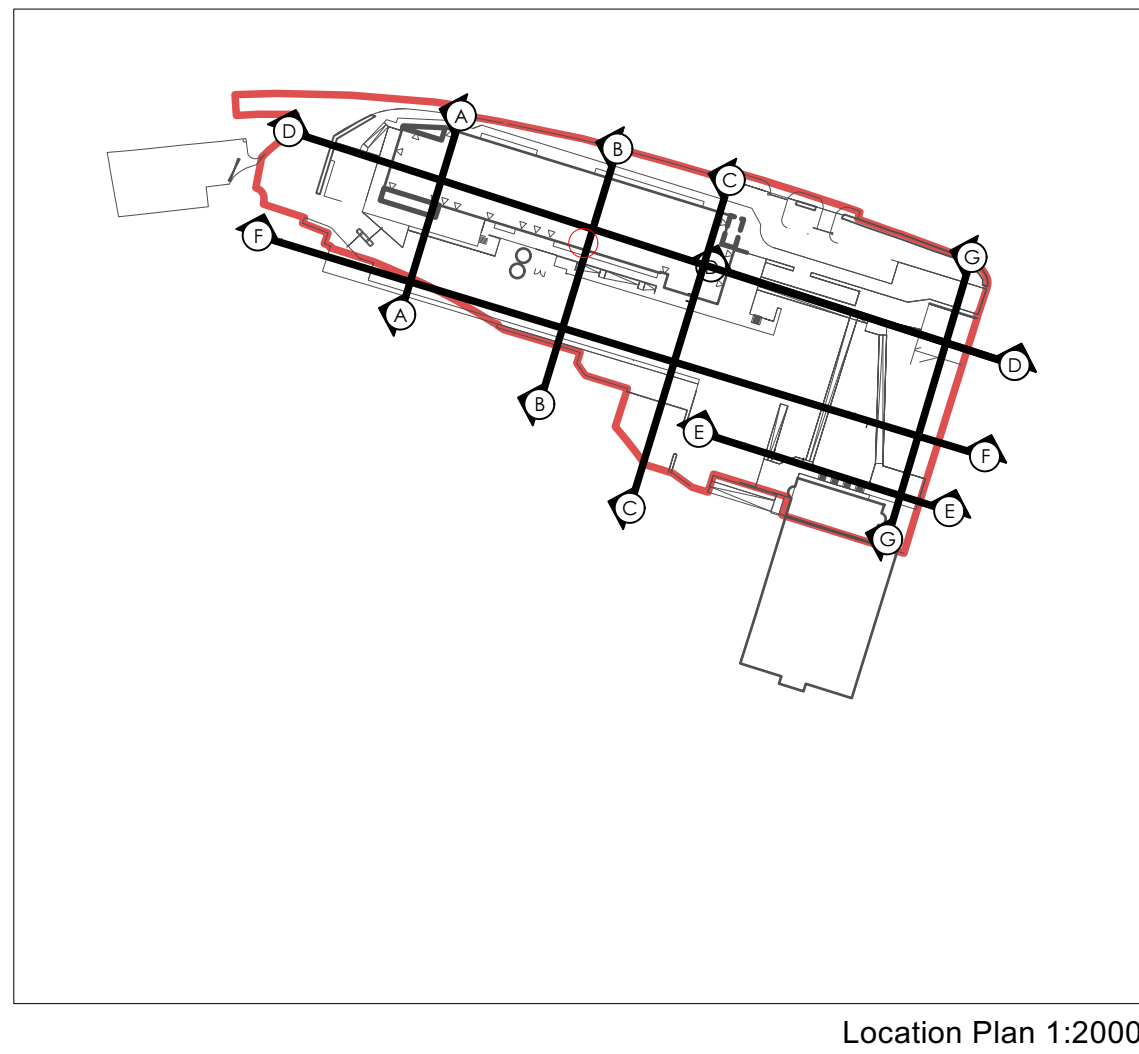
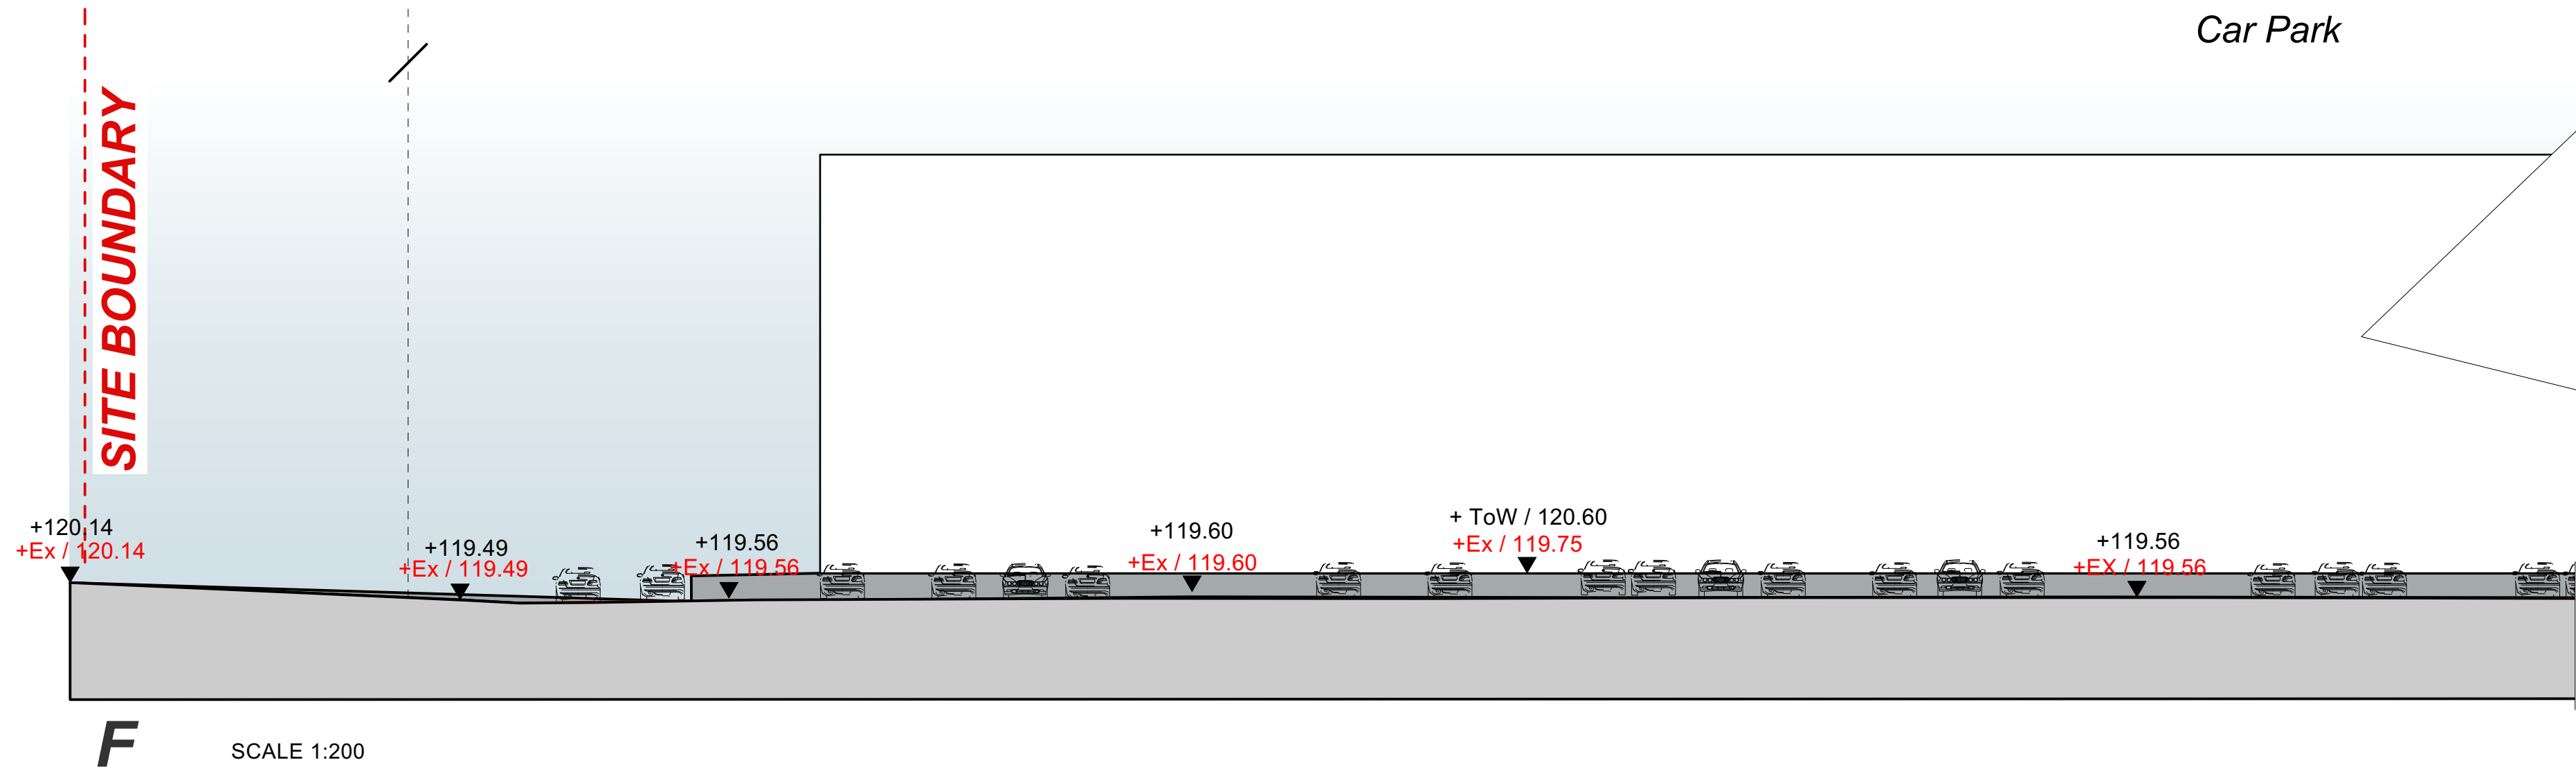


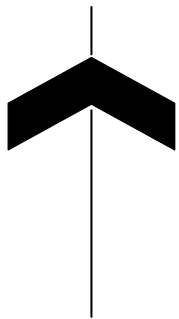



Location Plan 1:2000

- Note**
1. Do not scale from this drawing
 2. To be read in conjunction with Project Risk Register REF: FS0939-ALA-XX-XX-RR-L-0001
 3. To be read in conjunction with Landscape Outline Specifications REF: FE012-ALA-ZZ-XX-SP-L-0001
 4. To be read in conjunction with all submitted Landscape Architect's drawings.
 5. To be read in conjunction with all other consultants' drawings.
 6. All prints of this drawing must be made in full colour.
 7. Information shown outside extent of works is for illustrative purposes only.
 8. Specification and details of build ups to paving, kerbs, edges and structures to be advised by Civil Engineers.

KEY

Notes Continued...

9. The contractor is to check all levels and dimensions before construction. Any discrepancies are to be brought to the attention of Ares Landscape Architects before commencing on site.
10. Sub contractor / specialist fabricator to provide shop drawings and issue to AresLandscape Architects for confirmation and approval of design intent only prior to fabrication of specialist design packages. Sign off of structural design by Project Engineer.

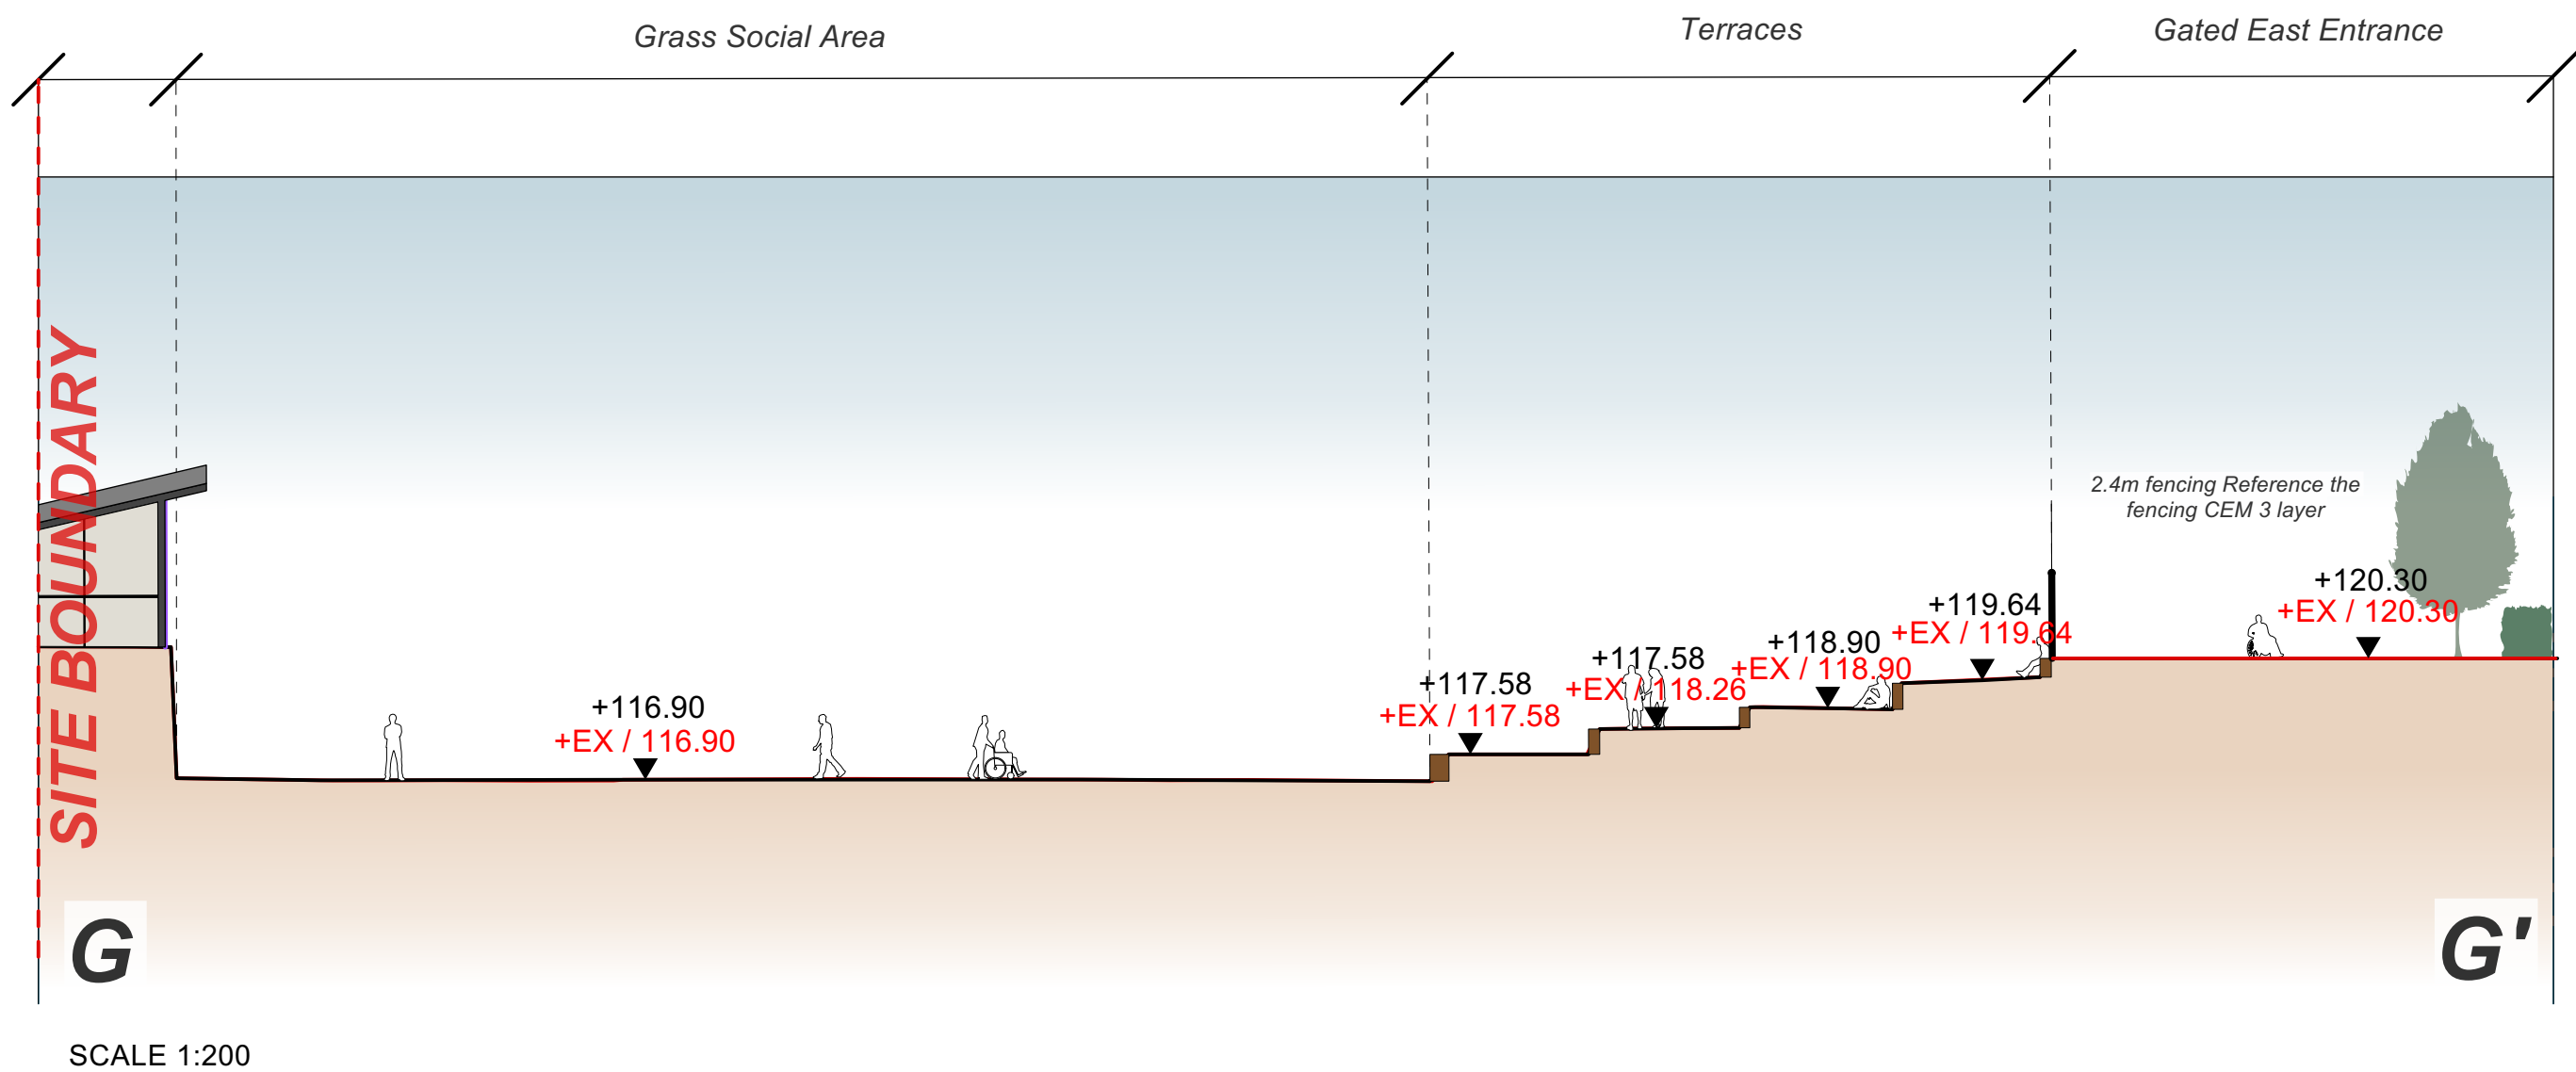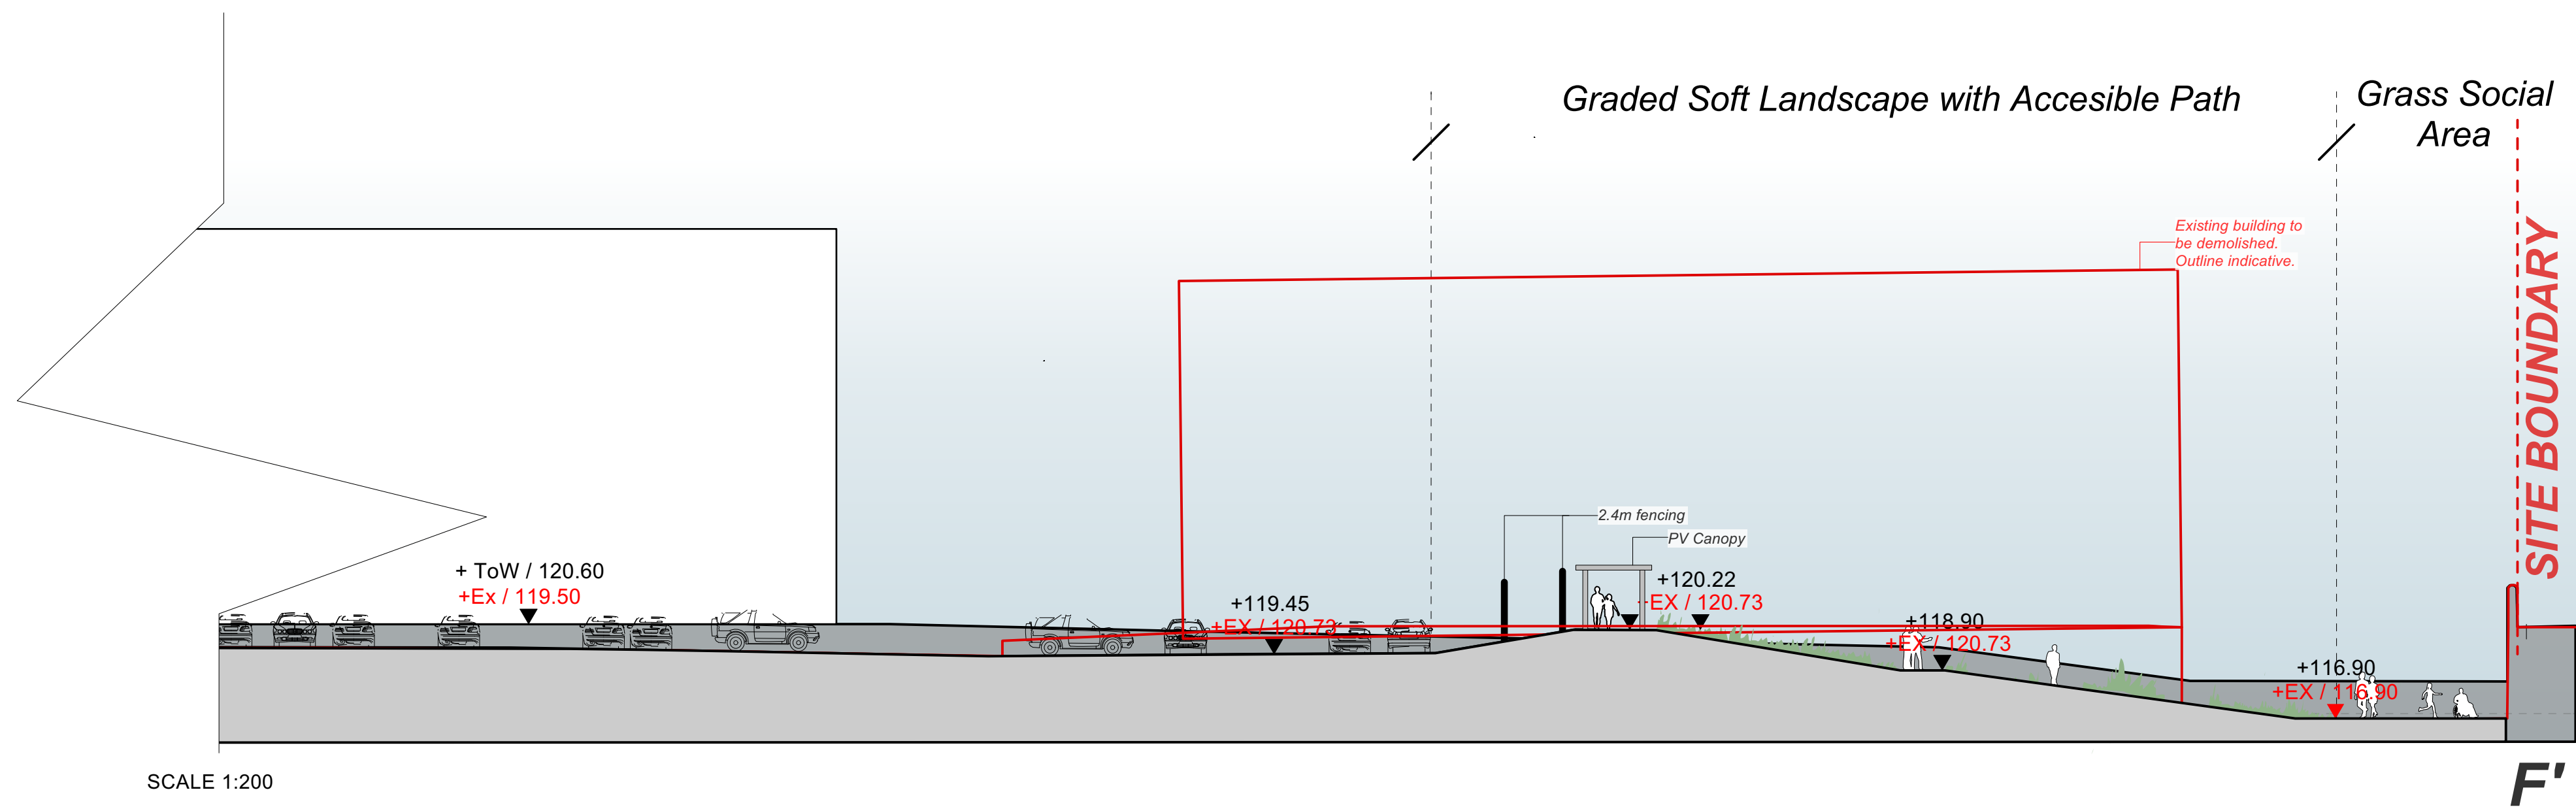

FE0012-ALA-XX-XX-T-L-0003 Risk Assessment and Register		Refer to:	
FE0012-ALA-XX-XX-D-L-0040 Hazard Identification Plan 1 of 3		FE0012-ALA-XX-XX-D-L-0040 Hazard Identification Plan 2 of 3	
FE0012-ALA-XX-XX-D-L-0040 Hazard Identification Plan 3 of 3		FE0012-ALA-XX-XX-D-L-0040 Hazard Identification Plan 4 of 3	
ID	RISK	MITIGATION	DATE MITIGATED

RESIDUAL PROJECT RISKS

06/05/2025	P06	Re-issued for planning.	MM	MM
01/05/2025	P05	Issued for Stage 4	LS	MM
10/04/2025	P04	Issued for draft Stage 4	LS	MM
DATE	REV	DESCRIPTION OF REVISION	DRAWN BY	APPROVED BY

REVISIONS

DEIR:

180

STATUS

S2 - For Planning



Ares Landscape Architects LTD
Gatecrasher,
51 Eyre Lane
Sheffield
S1 4PB
t: 0114 276 2000
e: hello@aresdesign.co.uk
w: aresdesign.co.uk

CLIENT :

Hopwood Hall College

PROJECT TITLE :

Hopwood Hall College

DRAWING TITLE :

Site Sections 3 of 3

DRAWING SCALE :	DRAWN BY :	DRAWN DATE :
1:200	LS	02/12/2024
PAPER SIZE :	APPROVED BY :	ALA PROJECT CODE :
A1	MM	ALA866

DRAWING NUMBER :

FE0012-ALA-XX-XX-D-L-0042 S2

STATUS :

P06

REVISION :