
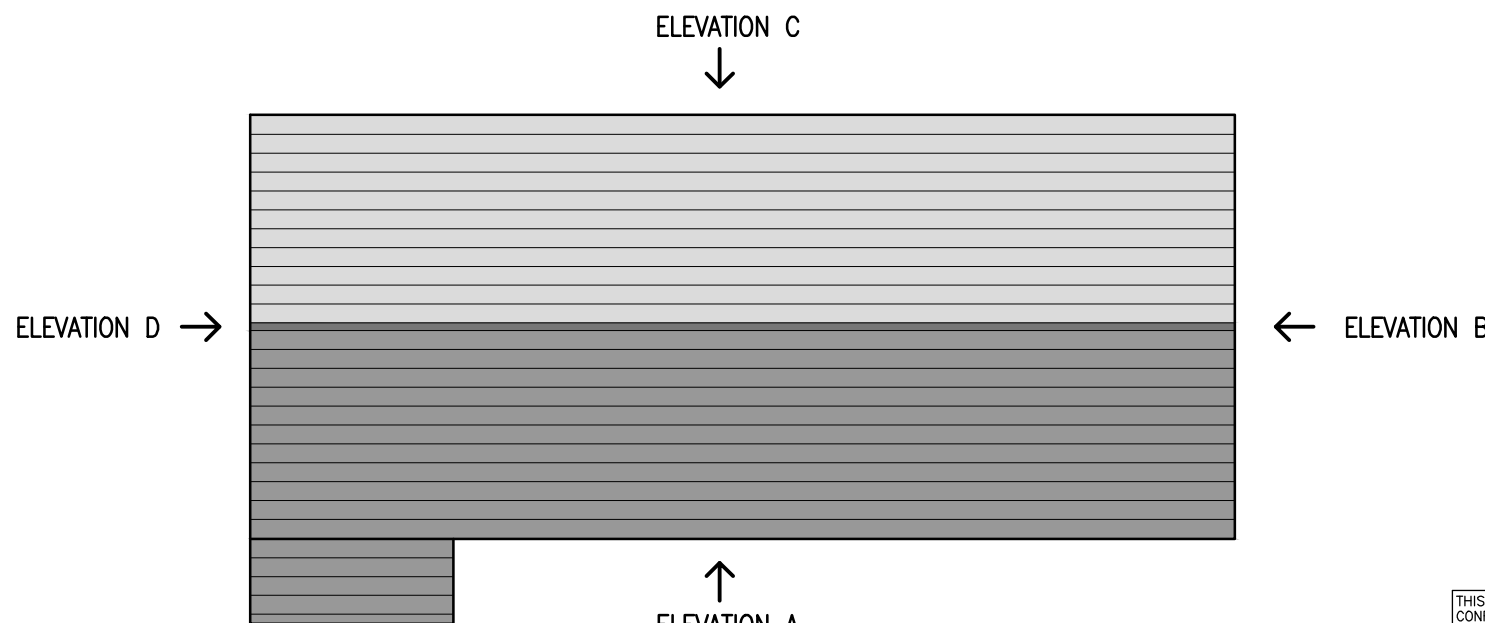
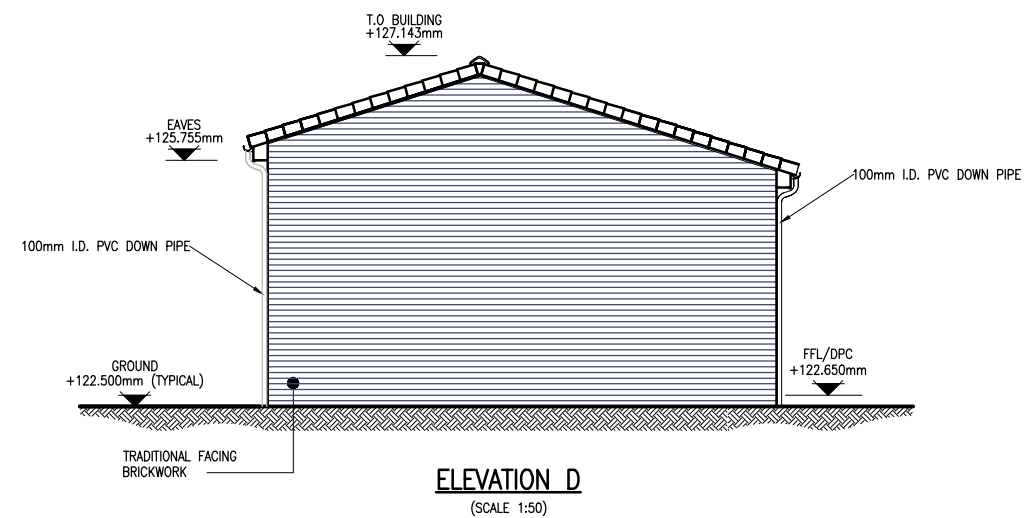
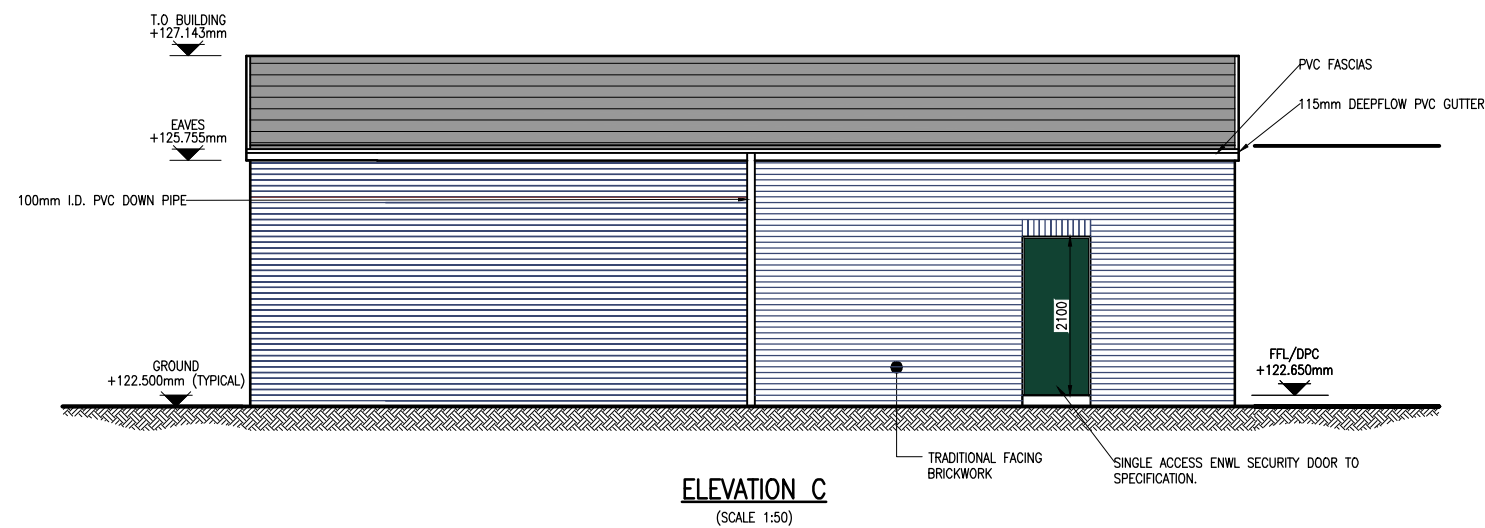
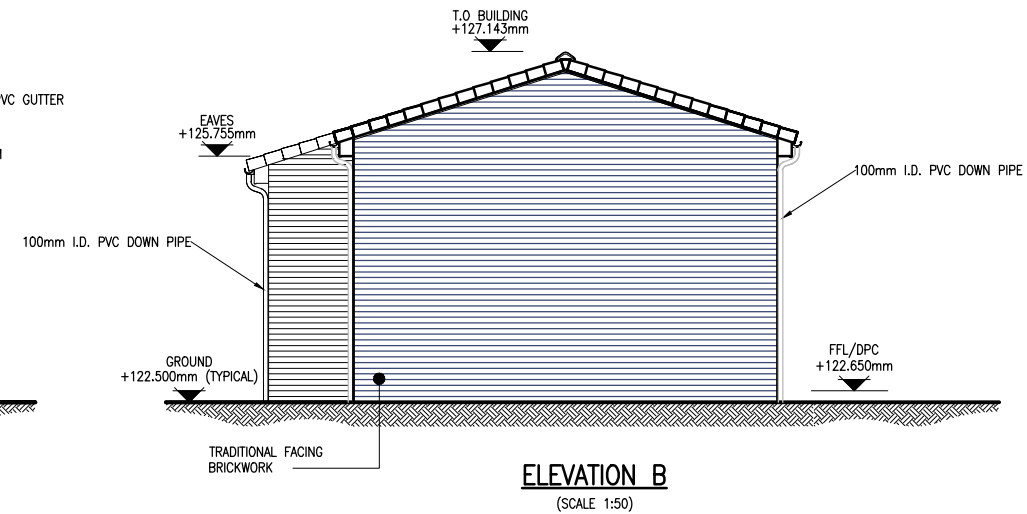


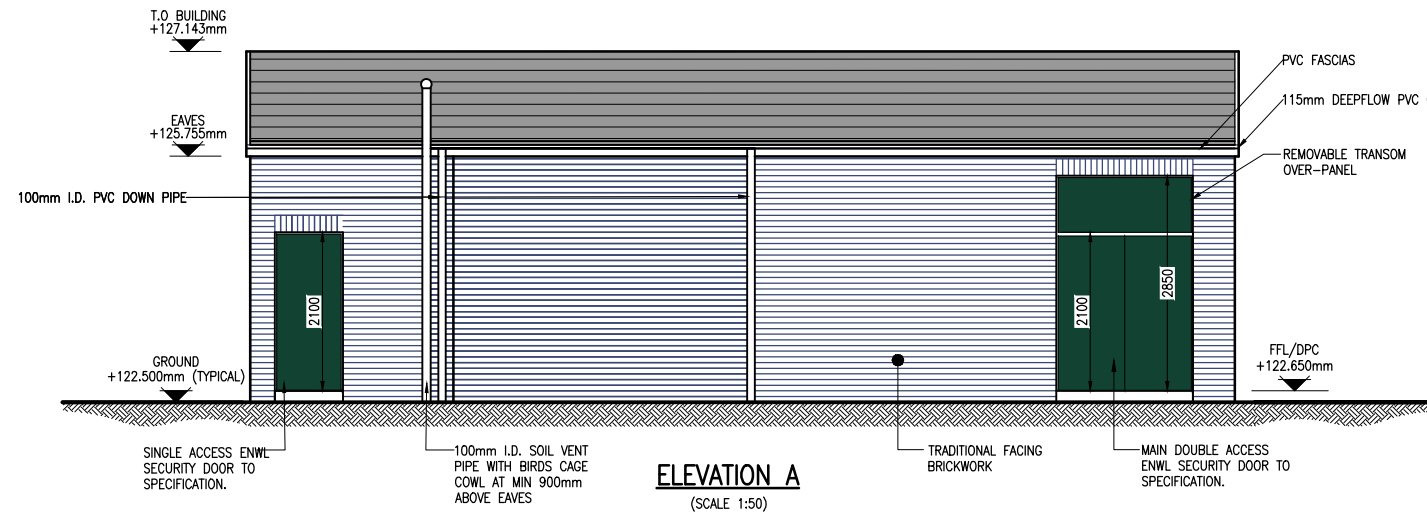

MATERIALS

RAINWATER PIPES

MARLEY OR OTHER EQUAL APPROVED. COLOUR BLACK PVCU

WALLS

GENERAL FACING BRICKWORK: TO BE STAFFORDSHIRE BLUE.

SOLDIER COURSES ABOVE DOORS: STAFFORDSHIRE BLUE ENGINEERING BRICKS

BRICKWORK BELOW DPC LEVEL: STAFFORDSHIRE BLUE ENGINEERING BRICKS

MORTAR TO BE 1:1:6 MIX COLOUR NATURAL WITH BUCKET HANDLE POINTING

SWITCH HOUSE ROOF

ECO-FRIENDLY ROOF COVERING FROM EUROCELL PLC, REFERENCE: ENVIRO TILE STANDARD, IN COLOUR SLATE GREY, WITH WHITE PVCu FASCIA, SOFFITS, BARGE BOARDS AND BLACK PVCu GUTTERS.

EXTERNAL SECURITY DOORS

DOOR & IRONMONGERY TO ELECTRICITY NORTH WEST STANDARD SPECIFICATION. COLOUR: EXTERNALLY - MOSS GREEN (RAL 6005, BS4800 14 C 40)

REVISION 002

UPDATED BRICKWORK ON ALL STRUCTURES TO STAFFORDSHIRE BLUE

DOOR COLOUR UPDATED TO MOSS GREEN

RE-ISSUED FOR PLANNING

THIS DRAWING AND ANY INFORMATION OR DESCRIPTIVE MATTER SET OUT HEREON ARE THE CONFIDENTIAL AND COPYRIGHT PROPERTY OF ELECTRICITY NORTH WEST LIMITED AND MUST NOT BE DISCLOSED, LOANED, COPIED OR USED FOR ANY PURPOSE WITHOUT WRITTEN PERMISSION. NOT TO BE SCALED. UNLESS OTHERWISE STATED DIMENSIONS ARE IN MILLIMETRES.

REV	AMENDMENTS	DRAWN	APP.	DATE
001	ISSUED FOR PLANNING	JEWB	JAB	25.09.24
002	ISSUED FOR PLANNING	JEWB	JAB	22.11.24

electricity

northwest

ELECTRICITY NORTH WEST

FREDERICK ROAD

SALFORD M6 6QH

SOUTH HEYWOOD PRIMARY SUBSTATION

PLANNING DRAWINGS

BUILDING PLAN & ELEVATIONS

SCALE	AS SHOWN AT A1	SITE NAME	SOUTH HEYWOOD PRIMARY	
DRAWN	JEWB	PROJECT	NEW PRIMARY SUBSTATION	
APPROVED	JAB	P.F.R. NO.	100125	DWG STATUS RELEASED
DATE	SEPT 24	DRAWING NUMBER		REVISION
SHEET SIZE	A1	100125 00034		002
OLD DWG NO				