





1 Manchester Road (facing North)

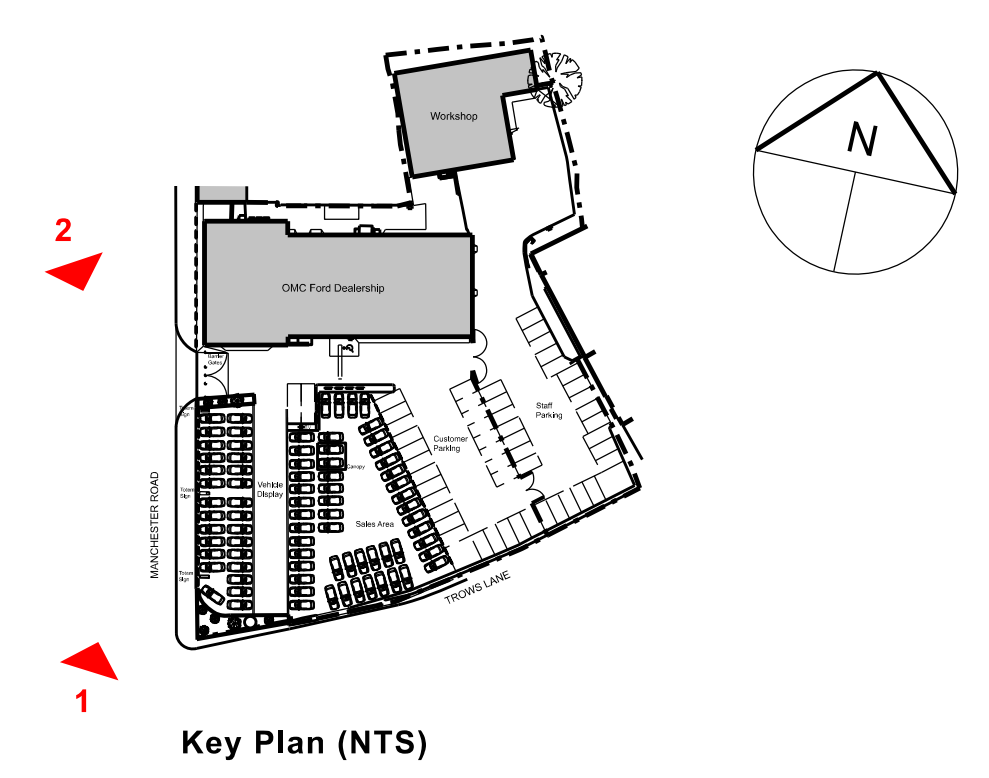

2 Manchester Road (facing South)

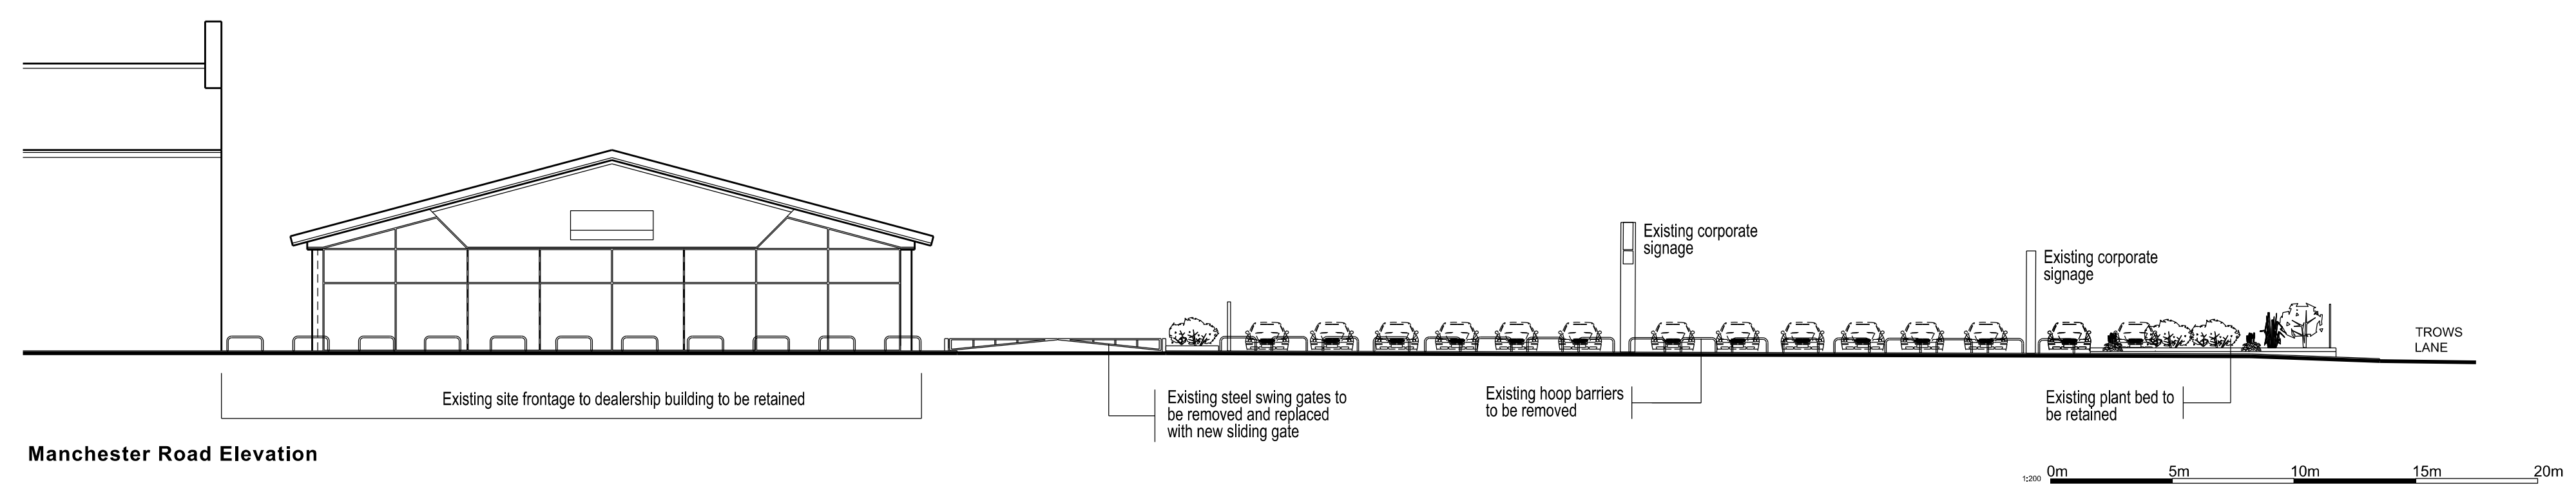

Manchester Road Elevation

Existing Street Elevations - Manchester Road

OMC Ford
Manchester Road, Rochdale

6645_300-1_P1
Scale : 1:200 @A2

TAYLORDESIGN
architects

www.taylor-design.co.uk
Norrilife House, Station Road, Wilmslow, Cheshire SK9 1BU
t 01625 528181 e office@taylor-design.co.uk
© Taylor Design 2025