



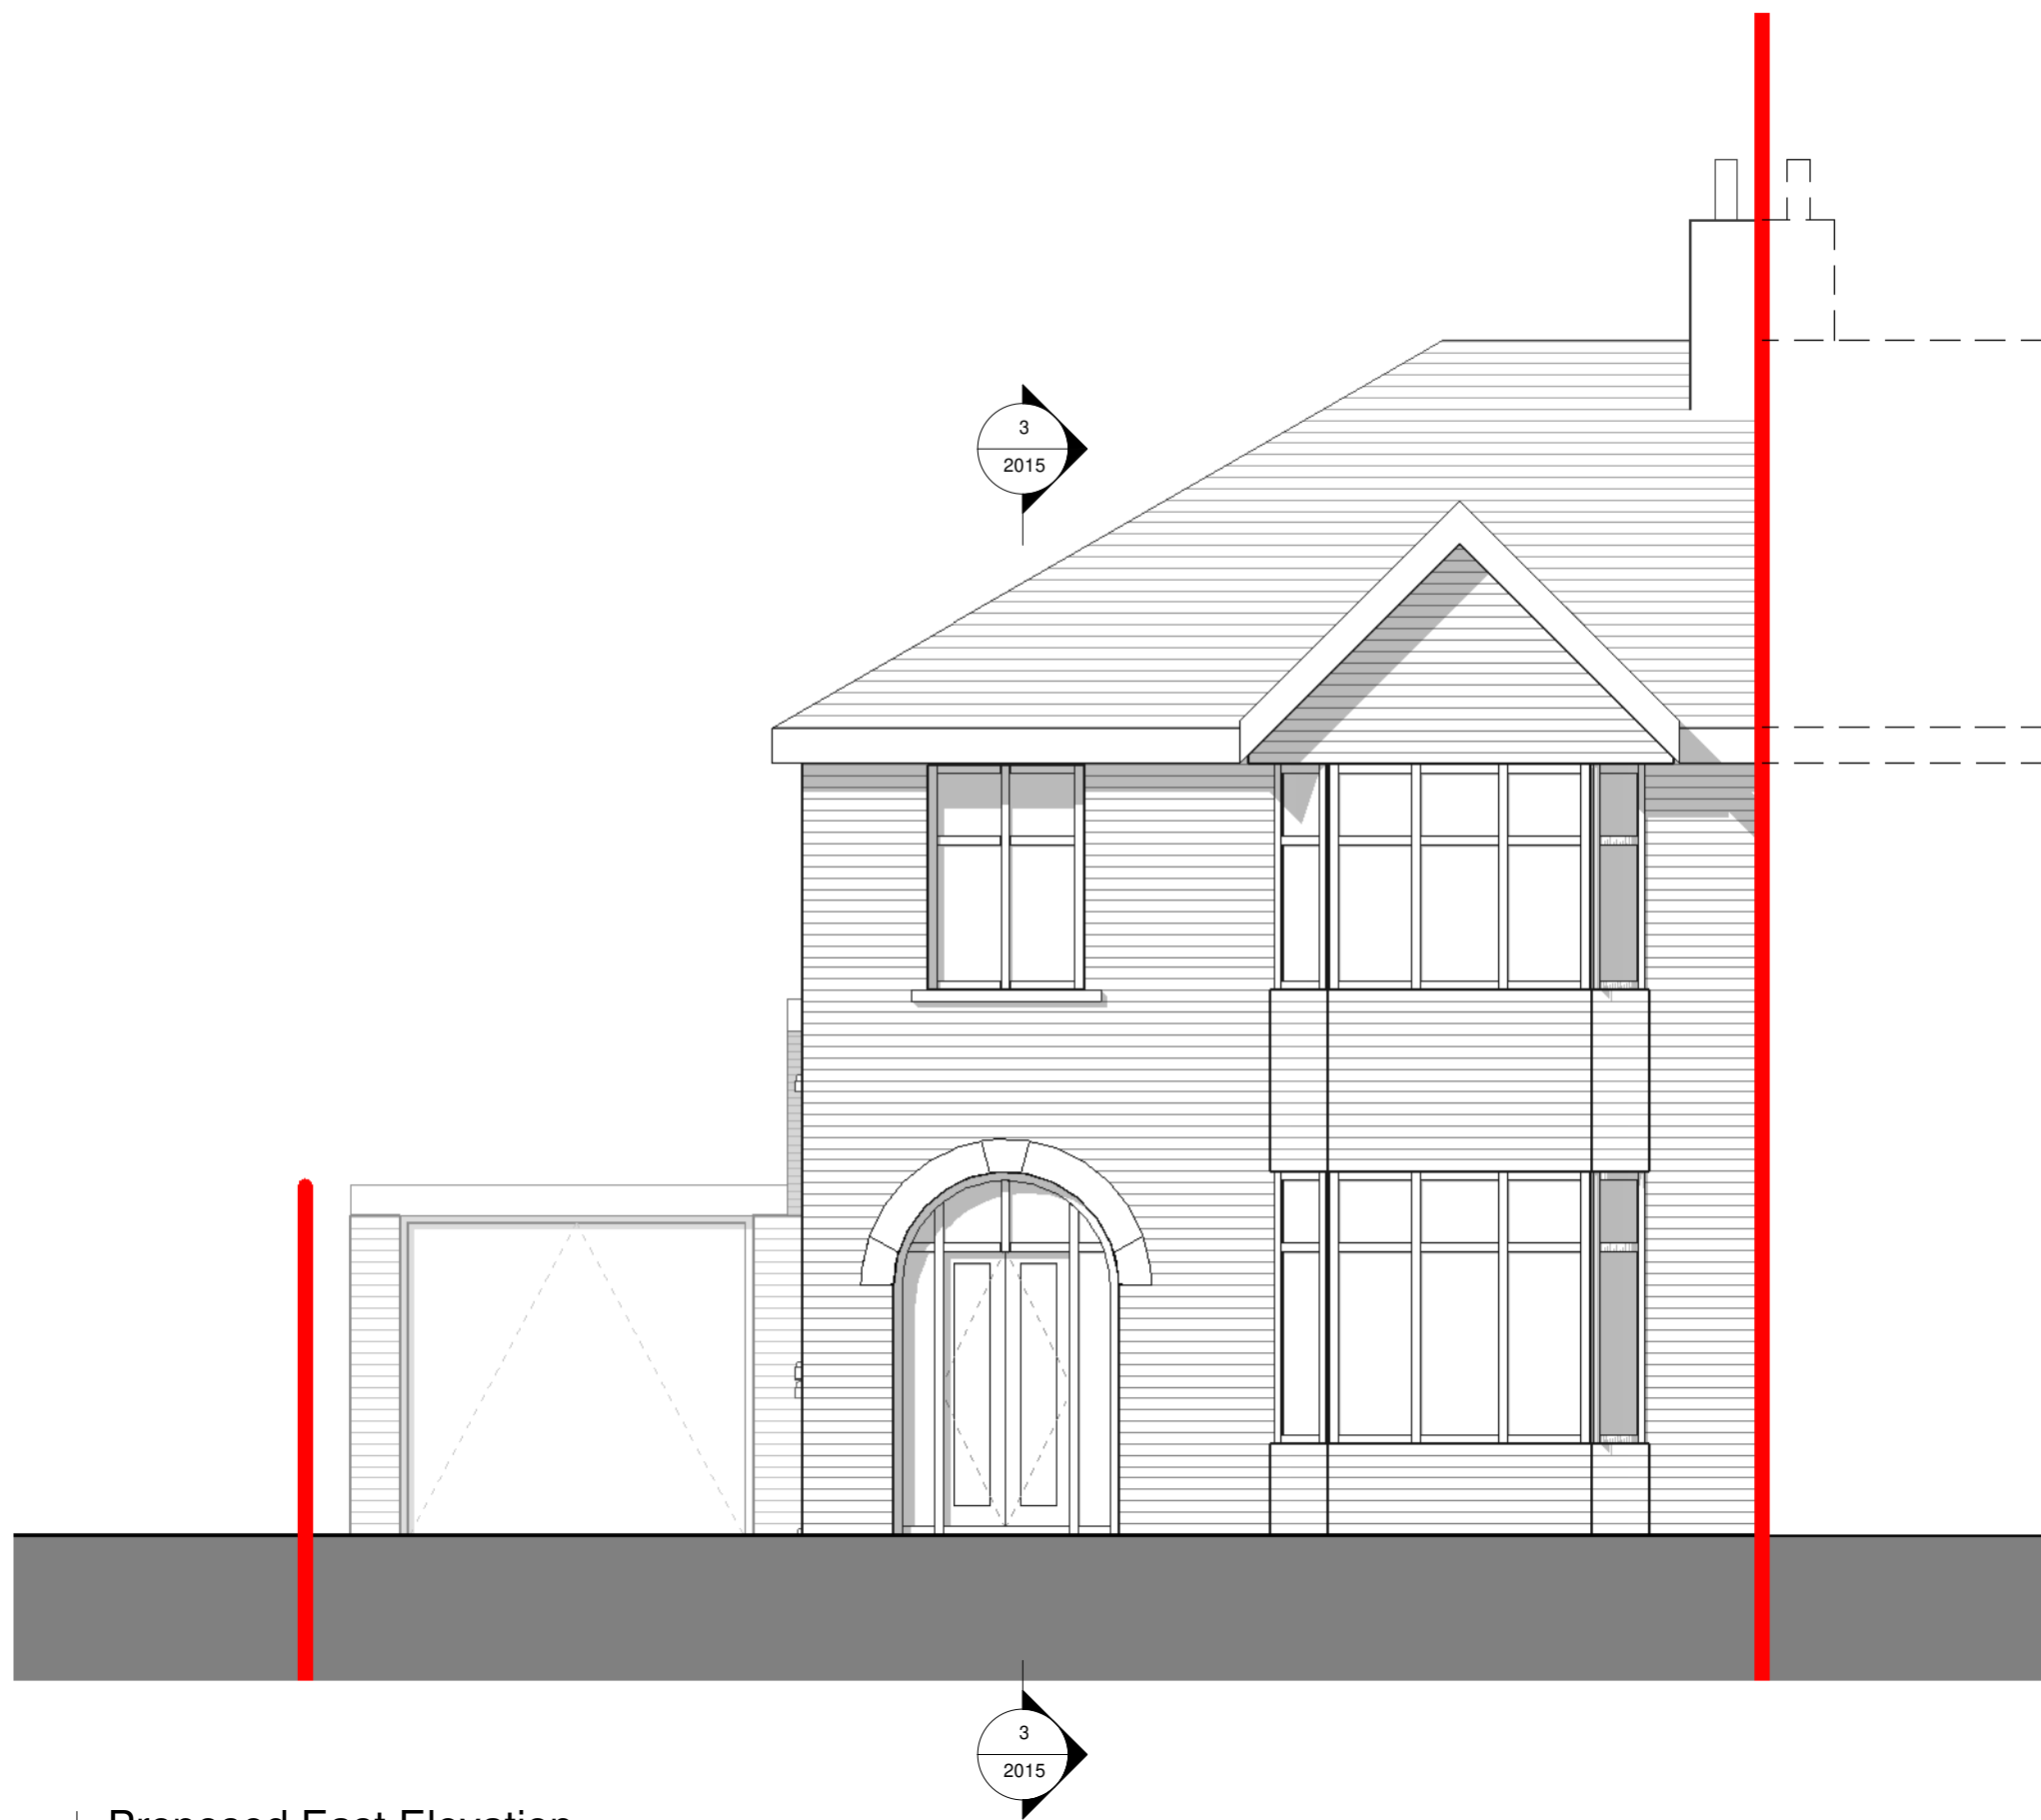


**1** | Proposed East Elevation  
1 : 50



**2** | Proposed South Elevation  
1 : 50

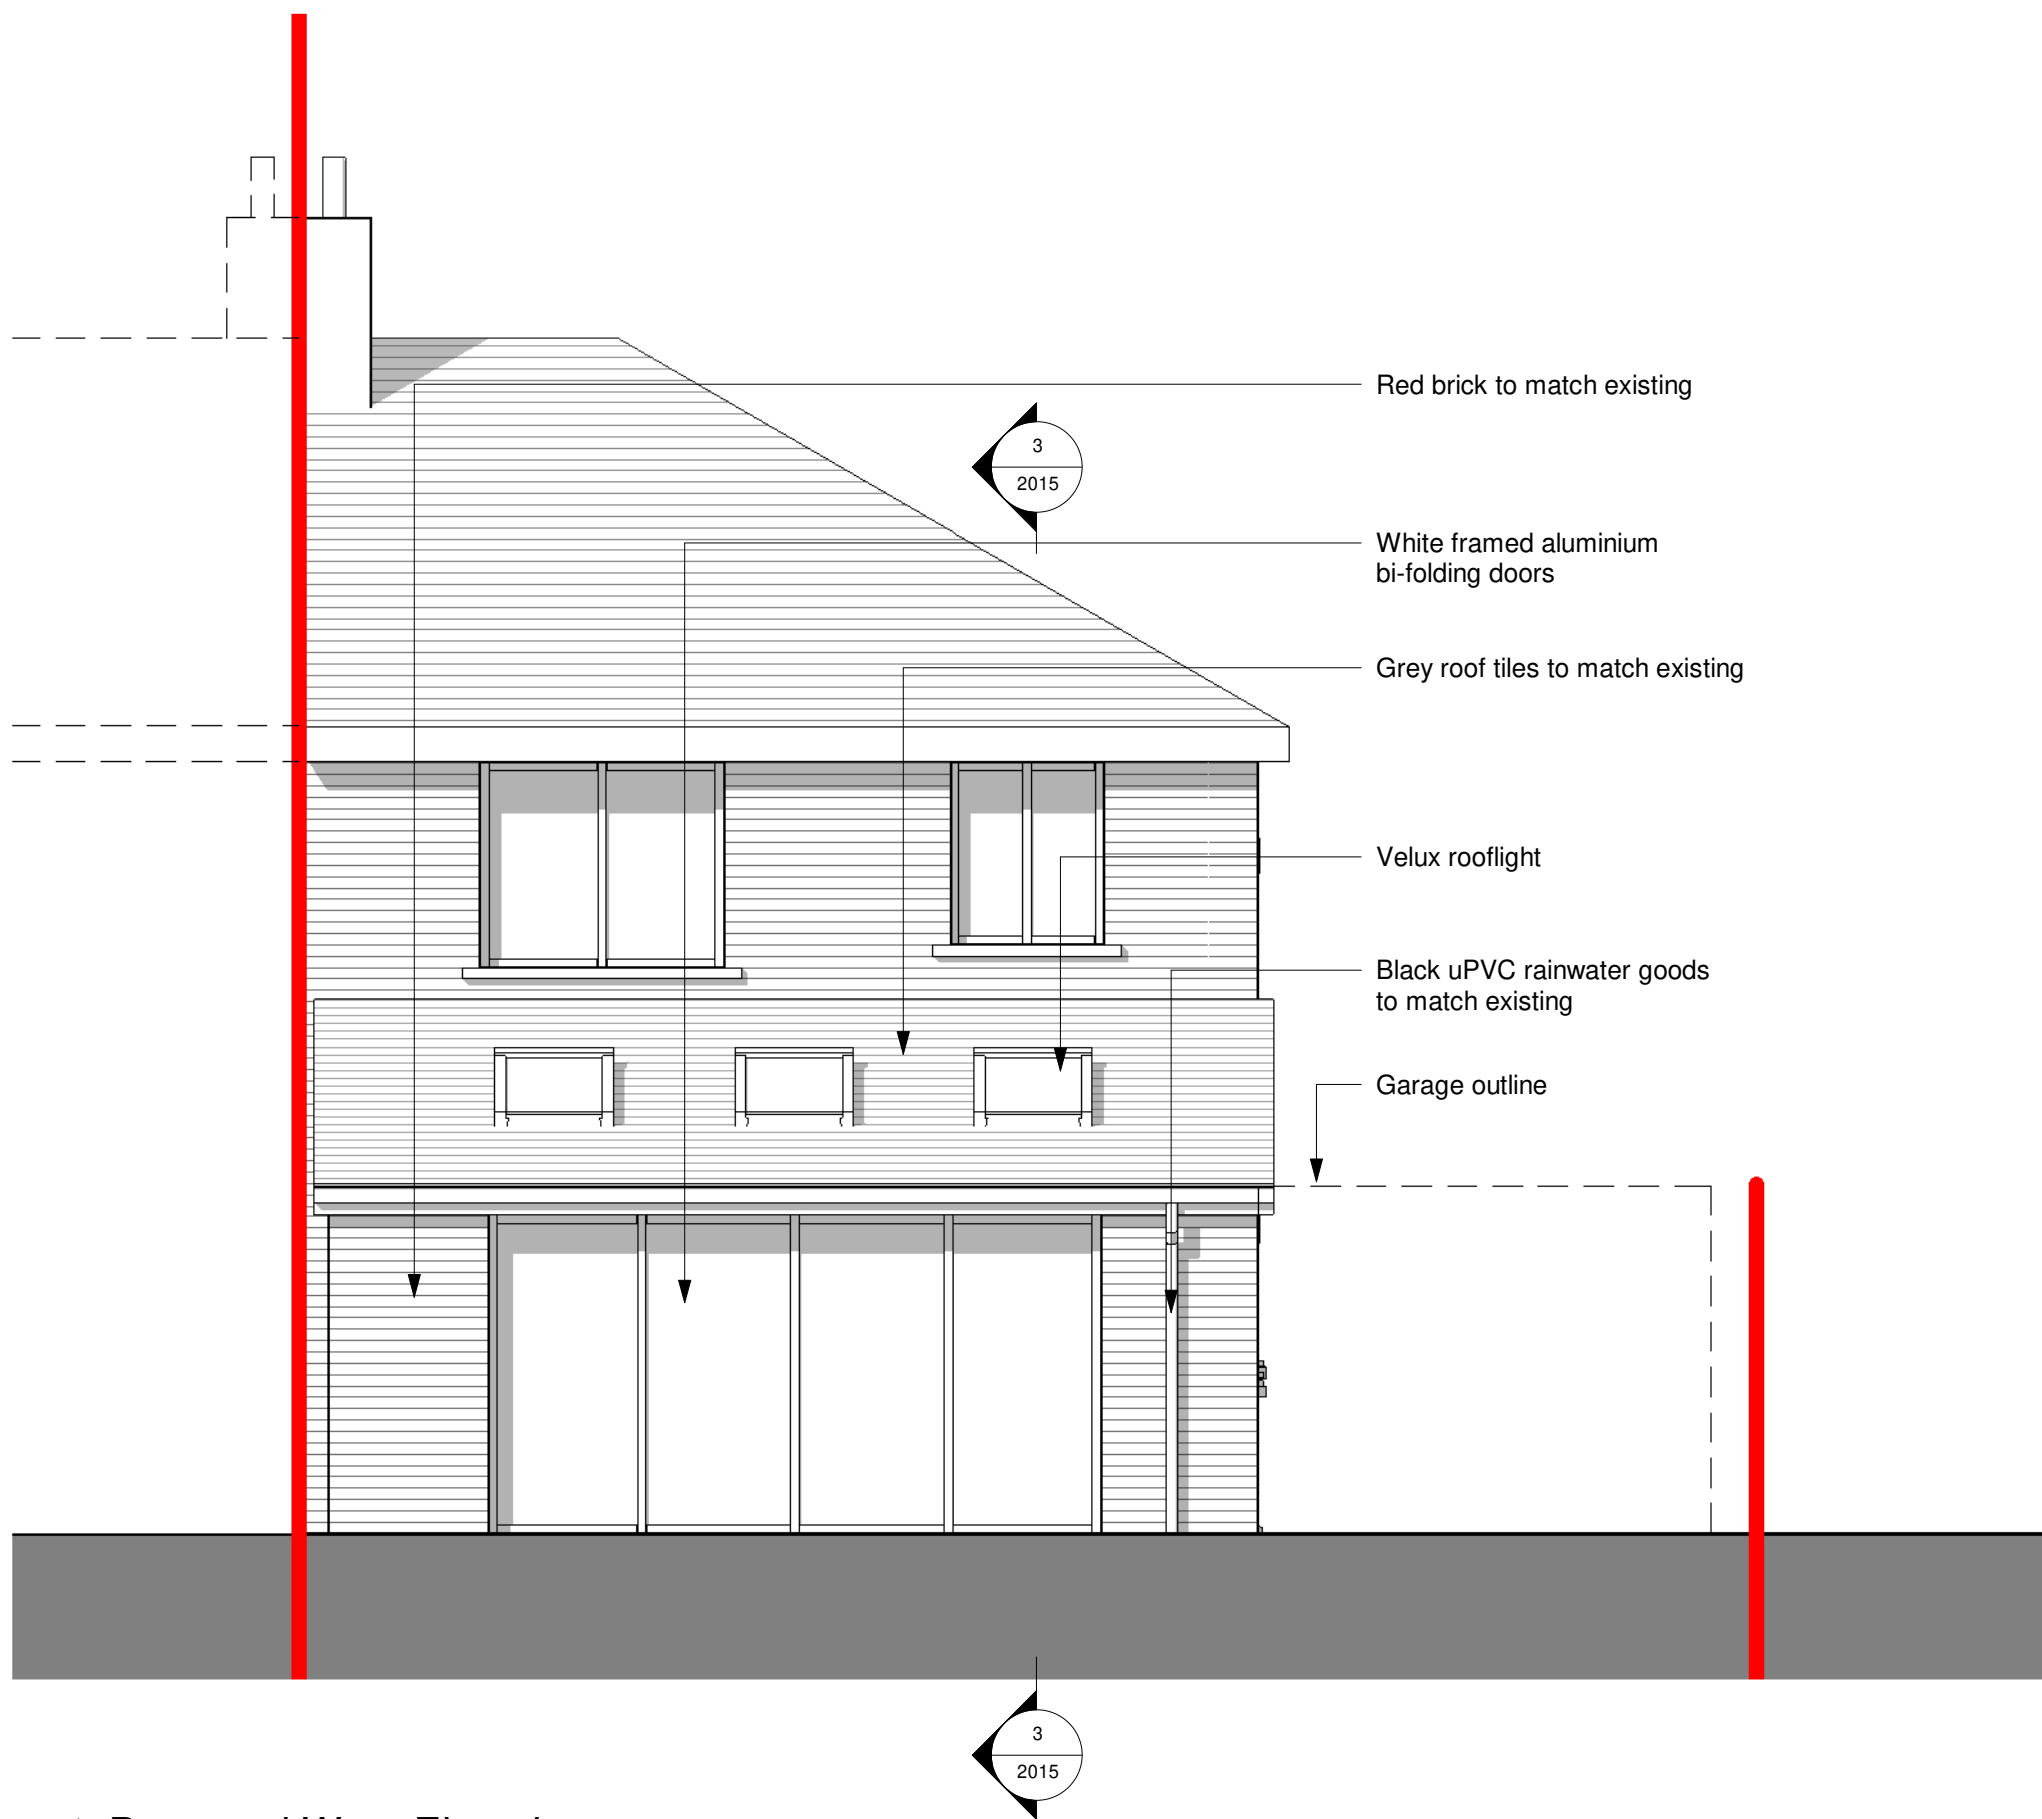

**3** | Proposed West Elevation  
1 : 50

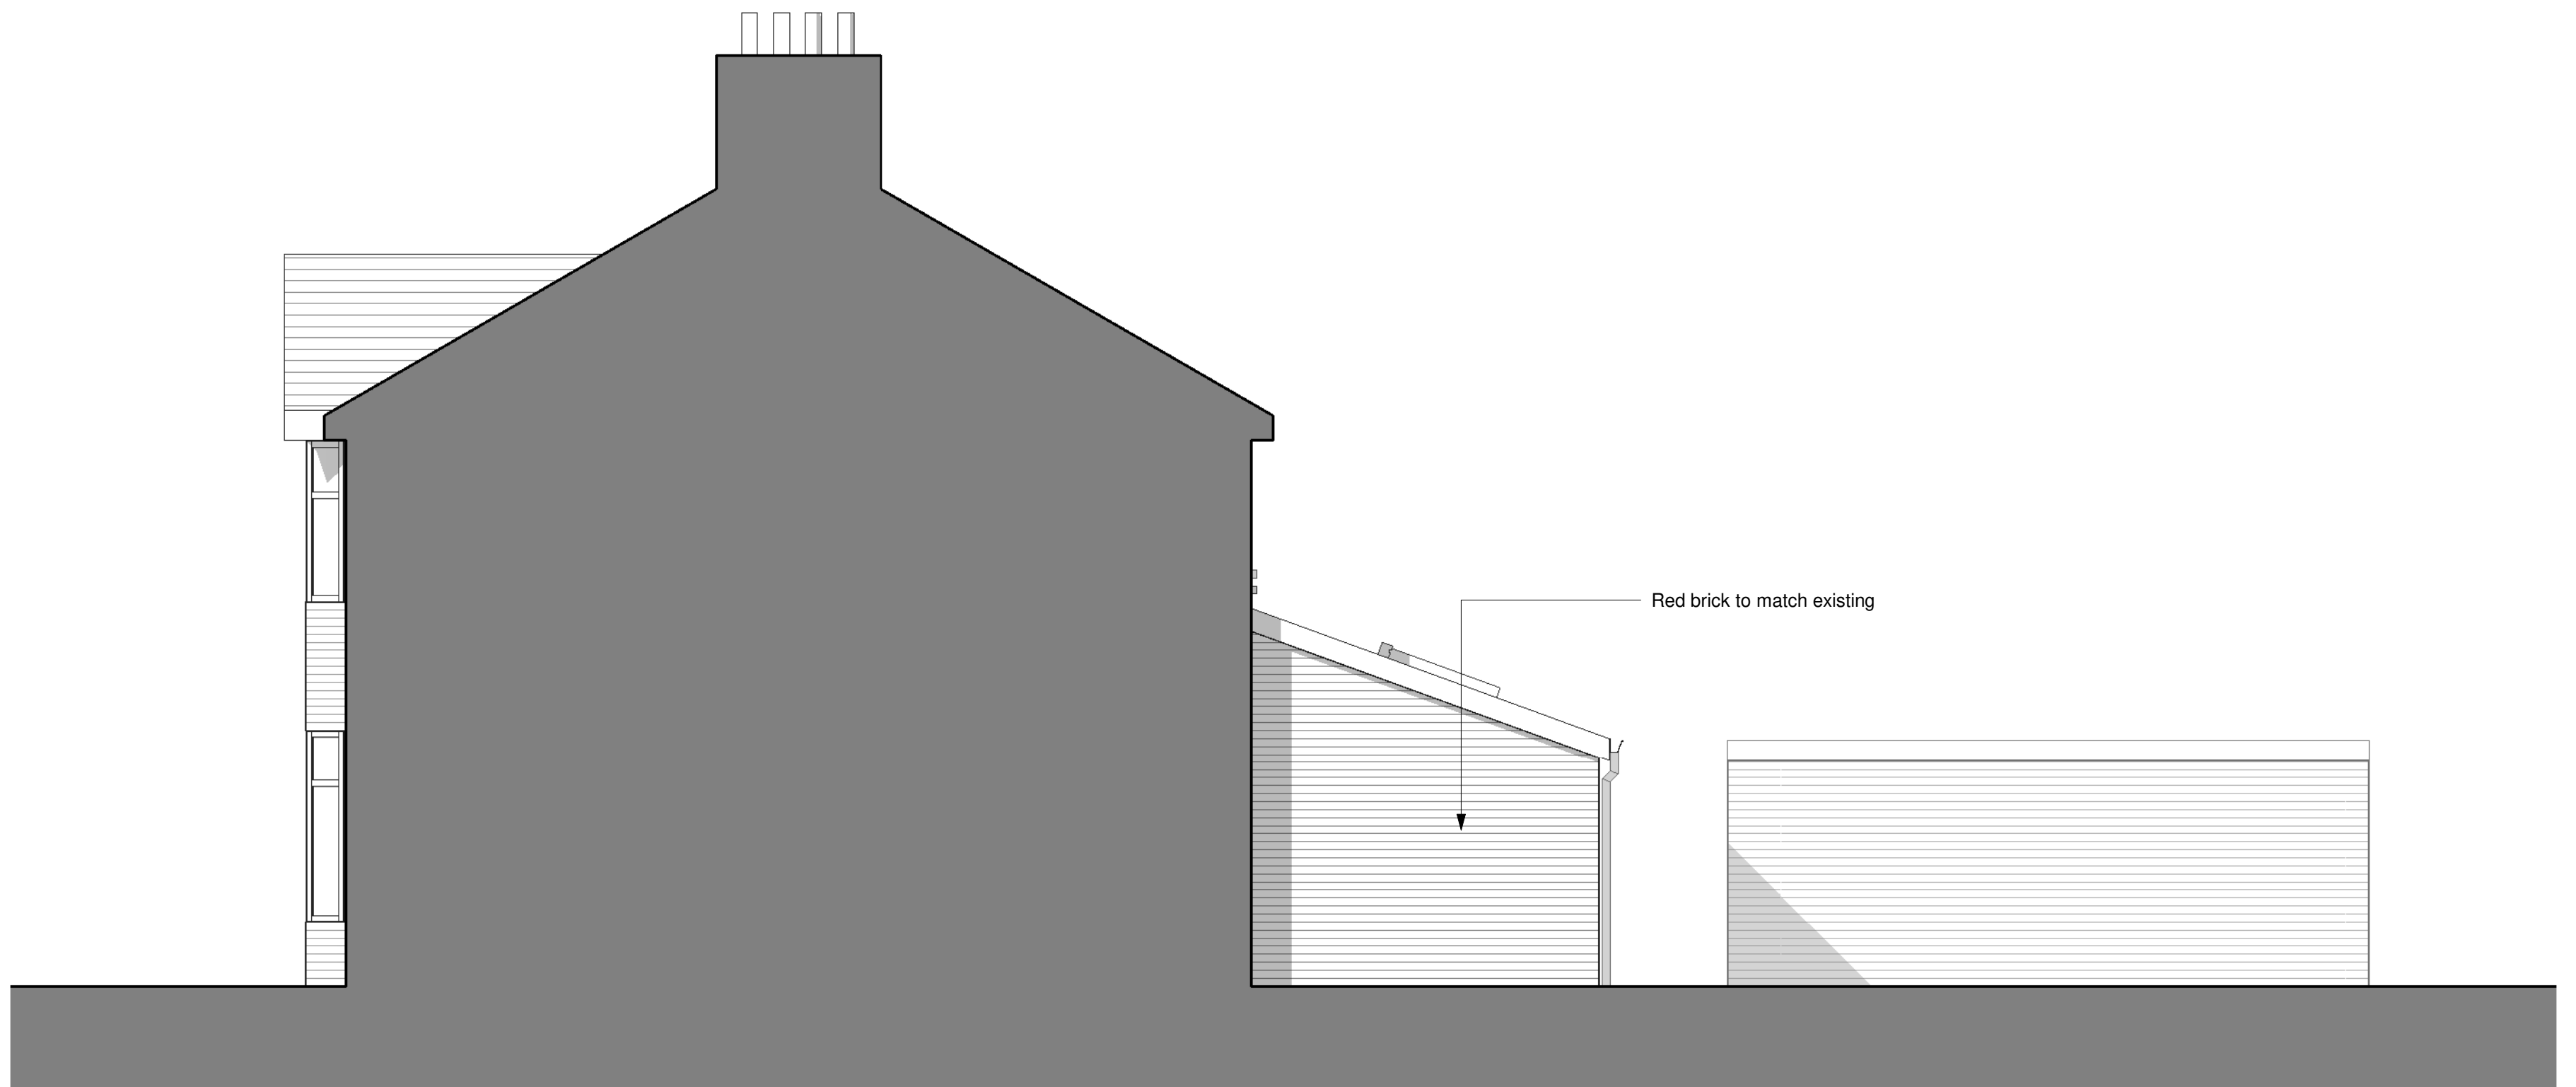

**4** | Proposed North Elevation  
1 : 50

0m 1m 2m 3m 4m

CDM REGULATIONS 2015. All current drawings and specifications for the project must be read in conjunction with the Designer's Hazard and Environment Assessment Record. All intellectual property rights reserved.

Designed with reference to the surveys, information and reports listed: Ordnance Survey Promap, Licence number 100022432

James Kelly Architects Ltd t/a Solid Void – 16 Woolfenden Way, Wardle, OL12 9SS  
Tel: 07949448088 – Email: [solidvoid@outlook.com](mailto:solidvoid@outlook.com) – Web: [www.solidvoid.co.uk](http://www.solidvoid.co.uk) - Company No. 08545034

| Rev | Date     | Description    |
|-----|----------|----------------|
| -   | 01.06.25 | First Issue    |
| A   | 18.06.25 | Planning Issue |

| Dwn | Ckd | Drawn      | JK       |
|-----|-----|------------|----------|
|     |     | Checked    | JK       |
|     |     | Date       | JUN 2025 |
|     |     | Scale @ A1 | 1 : 50   |

**46 Dewhirst Road, Rochdale  
(2386)  
Proposed Elevations**

**DRR-SVA-ZZ-ZZ-DR-A-2020  
REV A  
PLANNING**

**SOLIDVOID**