


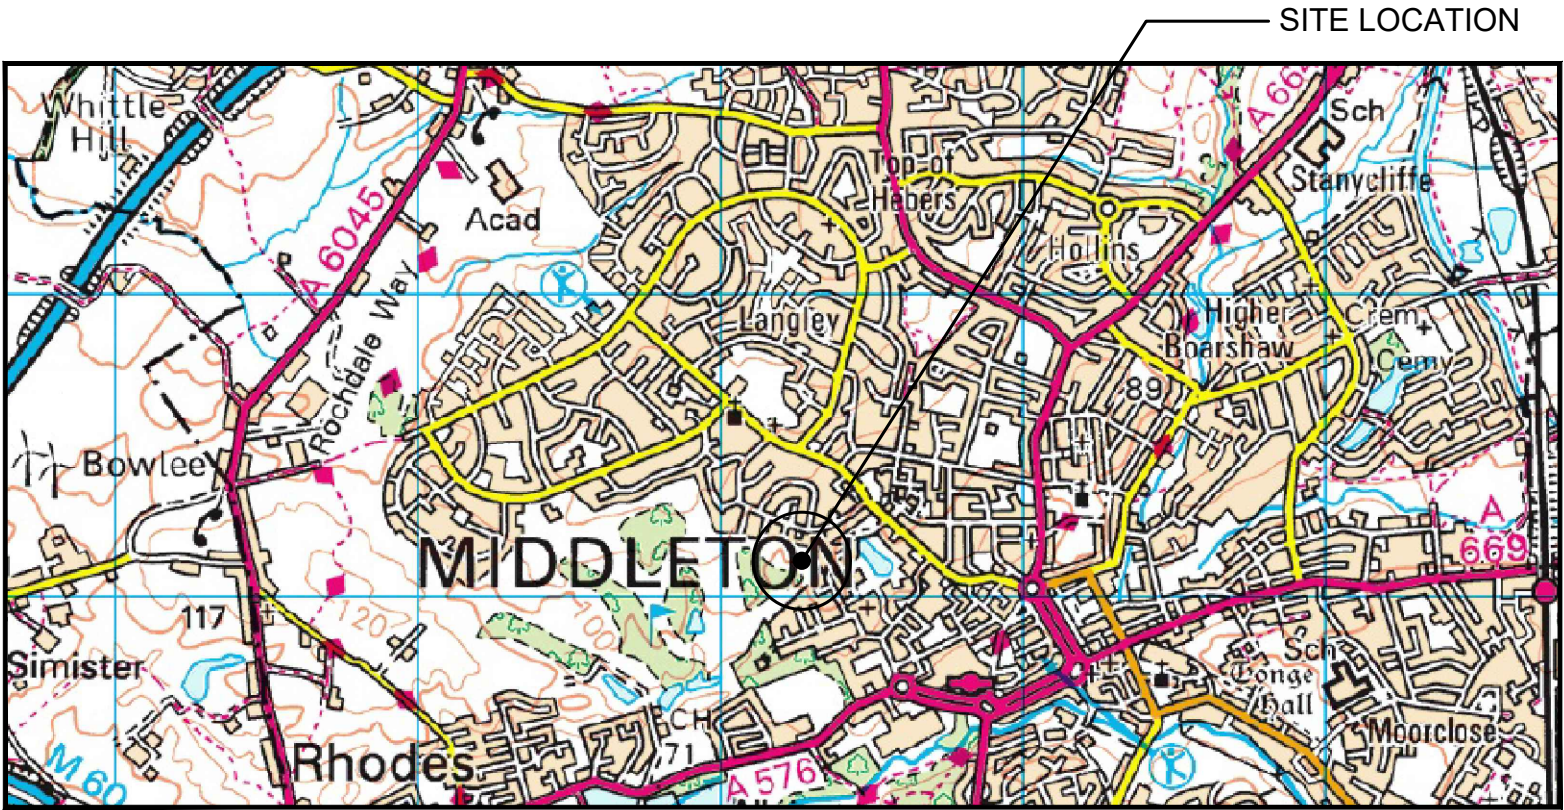

SITE LOCATION
(Scale 1:50000)

0 500 1000 1500 2000 2500m
1:50000



SITE PHOTOGRAPH


DIRECTIONS TO SITE:

EXIT M60 AT JUNCTION 19, TAKE THE A576 EXIT TO MIDDLETON
At RHODES INTERCHANGES, TAKE THE 3rd EXIT ONTO
MIDDLETON RD/A576.MIDDLETON, AFTER 2KM YOU ARRIVED TO
MANCHESTER GOLF CLUB M24 4PE.

PLEASE REPORT TO RECEPTION

what3words:

///knee.healers.risk

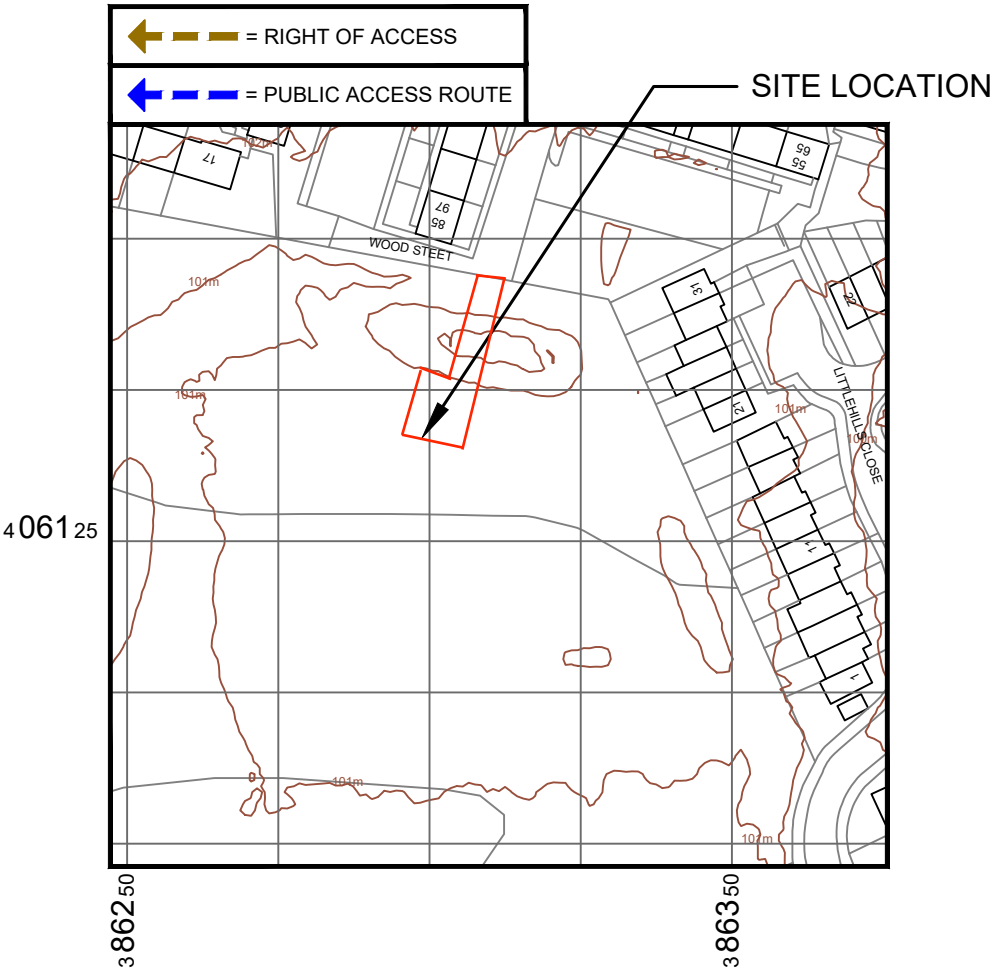

DETAILED SITE LOCATION
(Scale 1:1250)

0 12.5 25 37.5 50 62.5m
1:1250

	Project: -		Site Address: NORTH MANCHESTER OLD ROAD MIDDLETON ROCHDALE GREATER MANCHSTER M24 4PE	ALL DIMENSIONS ARE IN mm UNLESS NOTED OTHERWISE				Drawing Title: SITE LOCATION MAPS		Purpose of Issue: PLANNING		
	Sharer 1 Ref: -			Sharer 2 Ref: -		Rev	Modification	By	Ch	Date		
				A	Issued for Approval	AM	SP	25.02.25	Drawing No.: 100		Drawing Revision: A	
											Date of Issue: 14.03.25	
											Pack Revision: D	
										Principal Designer: JET NETWORK SOLUTIONS		