




View from the North East



View from the South West

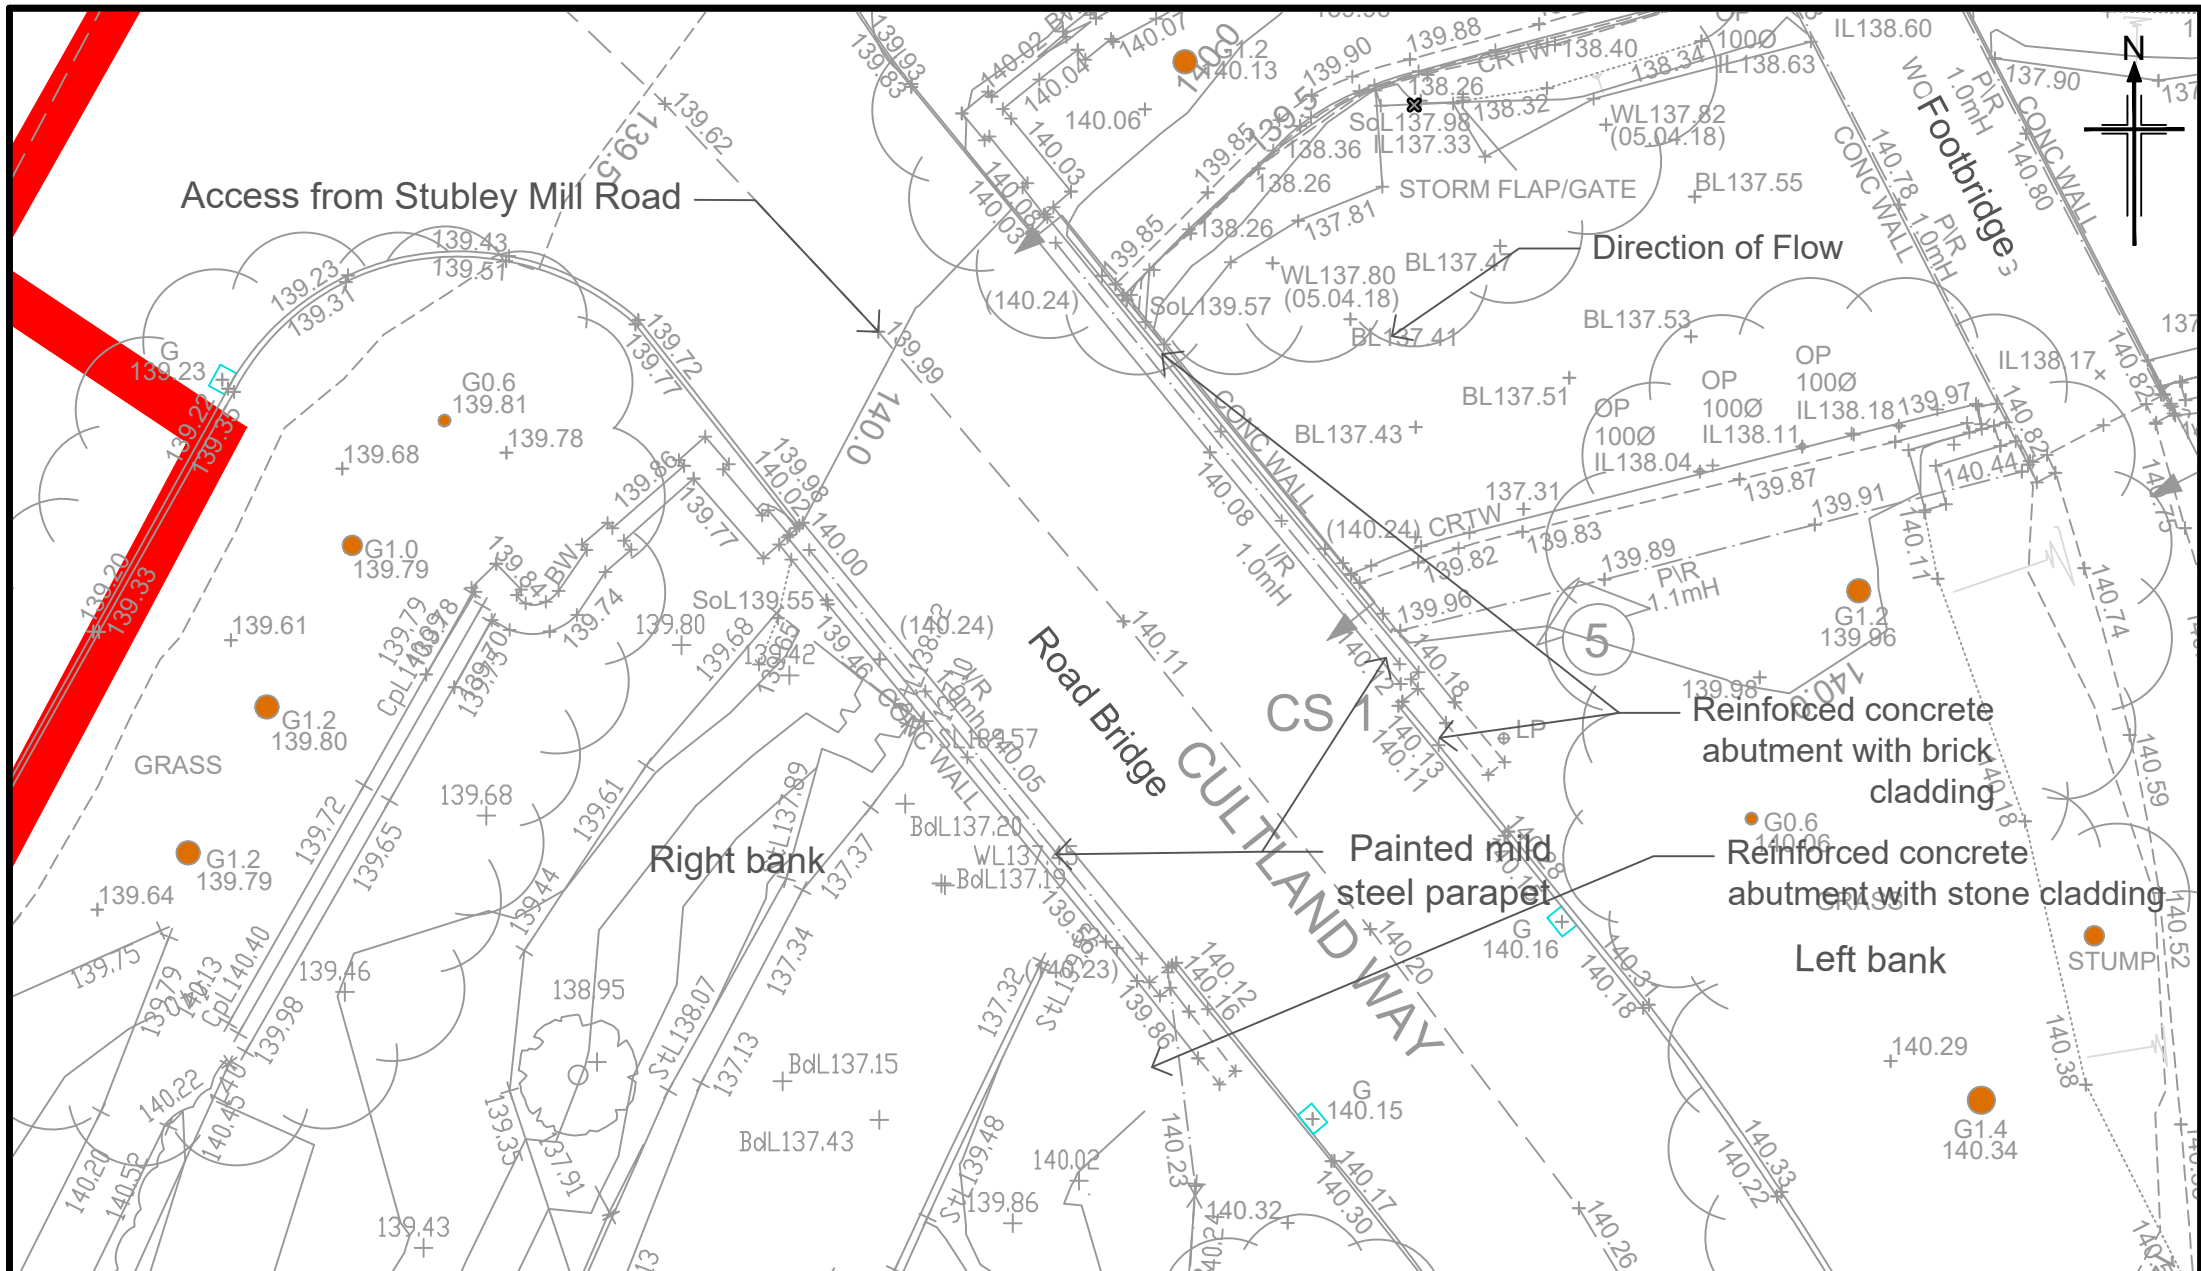

Site as existing (1:125 @ A1)



View from the South East

Riverstone Bridge Road Bridge

Description of existing bridge:

- Tarmac surfaced Road bridge (c.8m x 11m) with mild steel parapet (c.900mm high) providing access to Riverstone Bridge from Stubley Mill Road;
- Dates back to construction of housing estate so around 30-40 years old;
- Abutments appear to be reinforced concrete with brick and stone cladding.
- Single span reinforced concrete slab deck.
- Ranging rod with 500mm intervals shown for reference.

Site Clearance and Demolition:

- On alignment of timber footbridge - see drawing IMNW000100-JAC-ZZ-4B0-DR-PL- 0059;
- 6 No. Lighting columns removed prior to works;
- 210m² and 95m² tarmac surface footpaths (cycleway and footway) to be removed prior to works;
- 70m post and rail timber fencing to be removed;
- Excavation of approximately 1200m³ of the south riverbank to either side of the new road bridge to be removed for river channel widening;
- Upon completion of new bridge brick entrance piers and existing road bridge will be removed;
- 35m² Tarmac (consisting of former road junction with Stubley Mill Road residential access road) to be removed once traffic has been moved onto new bridge.

DRAWING TO BE READ IN
COLOUR

Rev	Rev. Date	Purpose of revision	Drawn	Checked	Rev'd	Apprv'd
C03	09/01/20	Planning Submission	NG	GR	MB	PT
P02	10/12/19	Scheme split into 2 phases	NG	AR	MB	PT
C01	15/02/19	Planning Submission	GR	AR	MB	PT

JACOBS
5 First Street, Manchester M15 4GU
Tel +44 (0)161 235 6000 Fax +44(0)161 235 6001
www.jacobs.com



Client
**ROCHDALE & LITTLEBOROUGH FRMS
PHASE 1A - LITTLEBOROUGH**

Drawing title
**Existing structures to be demolished
Riverstone Bridge, Road Bridge
Sheet 2 of 4**

Scale	As Shown	DO NOT SCALE
Jacobs No.	B228P008	Rev C03
Client no.	IMNW000100	
Drawing number	IMNW00100-JAC-ZZ-4B0-DR-PL-0058	

© Copyright 2018 Jacobs U.K. Limited. The concepts and information contained in this document are the property of Jacobs. Use or copying of this document in whole or in part without the written permission of Jacobs constitutes an infringement of copyright. Limitation: This drawing has been prepared on behalf of, and for the exclusive use of, Jacobs' Client, and is subject to, and issued in accordance with, the provisions of the contract between Jacobs and the Client. Jacobs accepts no liability or responsibility whatsoever for, or in respect of, any use of, or reliance upon, this drawing by any third party.