

NOTES

Copyright: All rights reserved. This drawing must not be reproduced without permission. This drawing must not be scaled.
Dimensions are in millimetres unless specified.


Rev	Date	Notes	By	Chk
P1	10-11-21	PCSA Issue	NH	AS
P2	06-12-21	Planning Consultant & PCSA Comments Incorporated	HTP	NH
P3	14-12-21	PLANNING	HTP	NH
P4	12-06-23	Stage 3 Issue	JC	NH
P5	11.08.23	Stage 4 Draft CP Issue	JH	AS
P6	22.09.23	CP ISSUE	JC	AS
C01	18.12.24	Updated from revision 'P' to 'C'	AS	JP

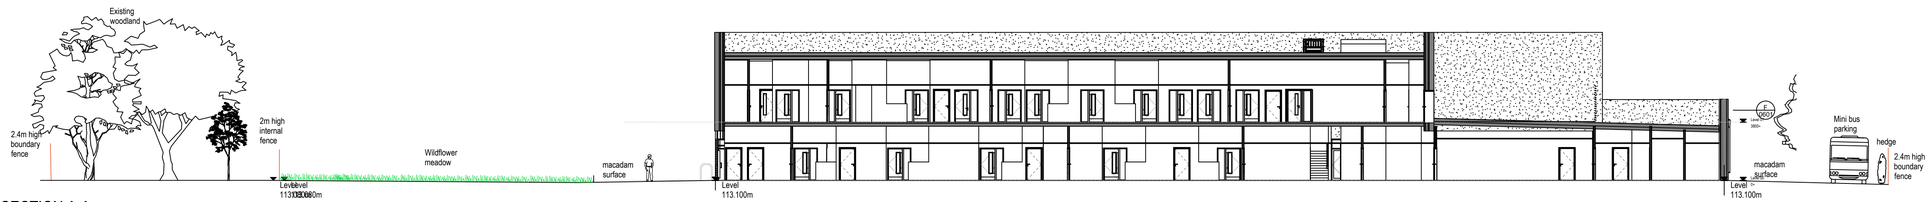


SECTION A-A
Scale 1:200

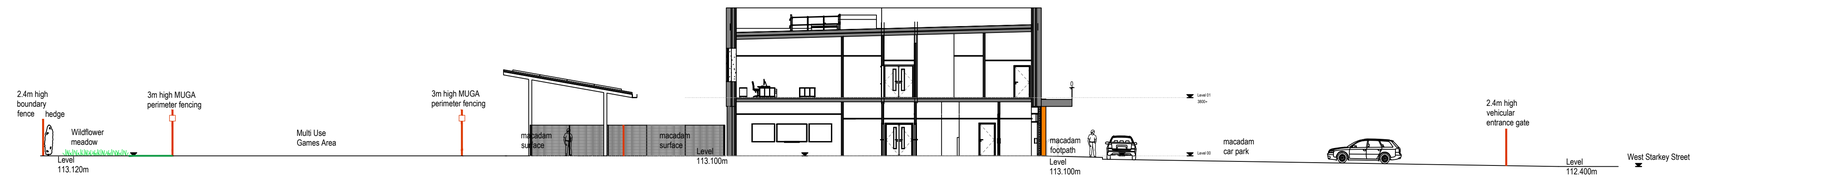

SECTION B-B
Scale 1:200

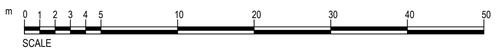

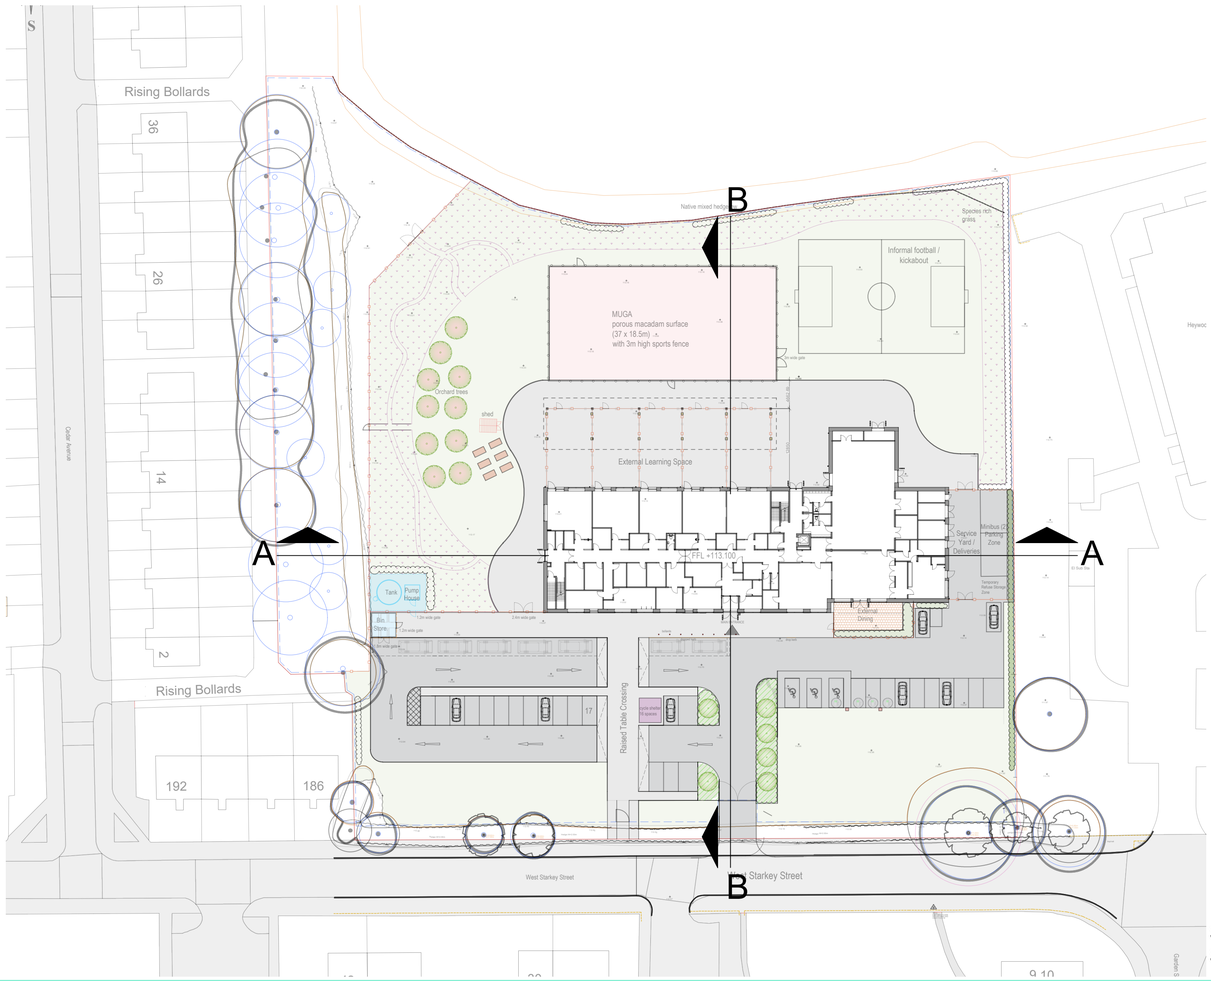

SECTION LOCATION PLAN
Scale 1:500

elliswilliams

Project Number: 2718
Project Name: FS0911 Heywood SEND

Drawing Status: S4
Drawing Number: **FS0911-EWA-ZZ-ZZ-D-A-9004**
Drawing Name: SITE SECTIONS

Date: 10.11.21 Rev: C01
Drawn By: NH Scale: 1:200/1:500

Wellfield Chester Road Preston Brook WA7 3BA
T: 01928 752200 E: info@ewa.co.uk W: ewa.co.uk