

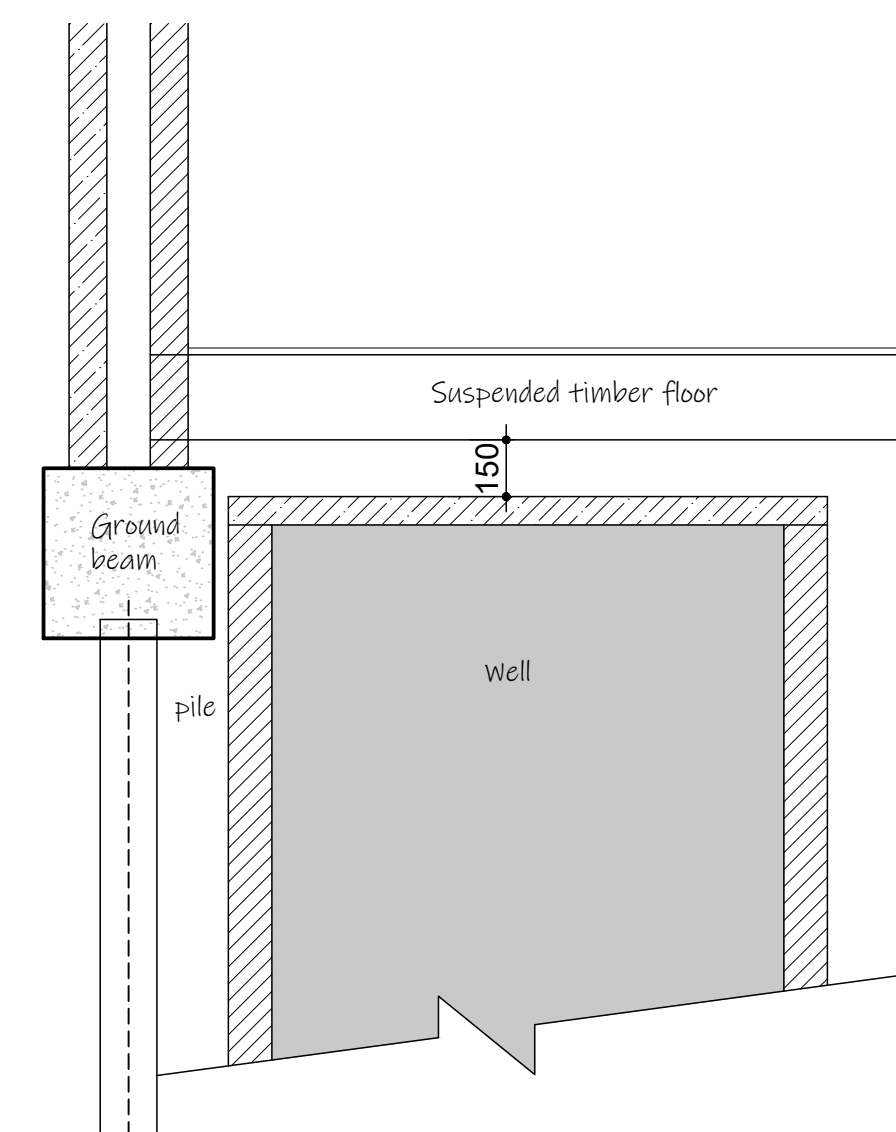
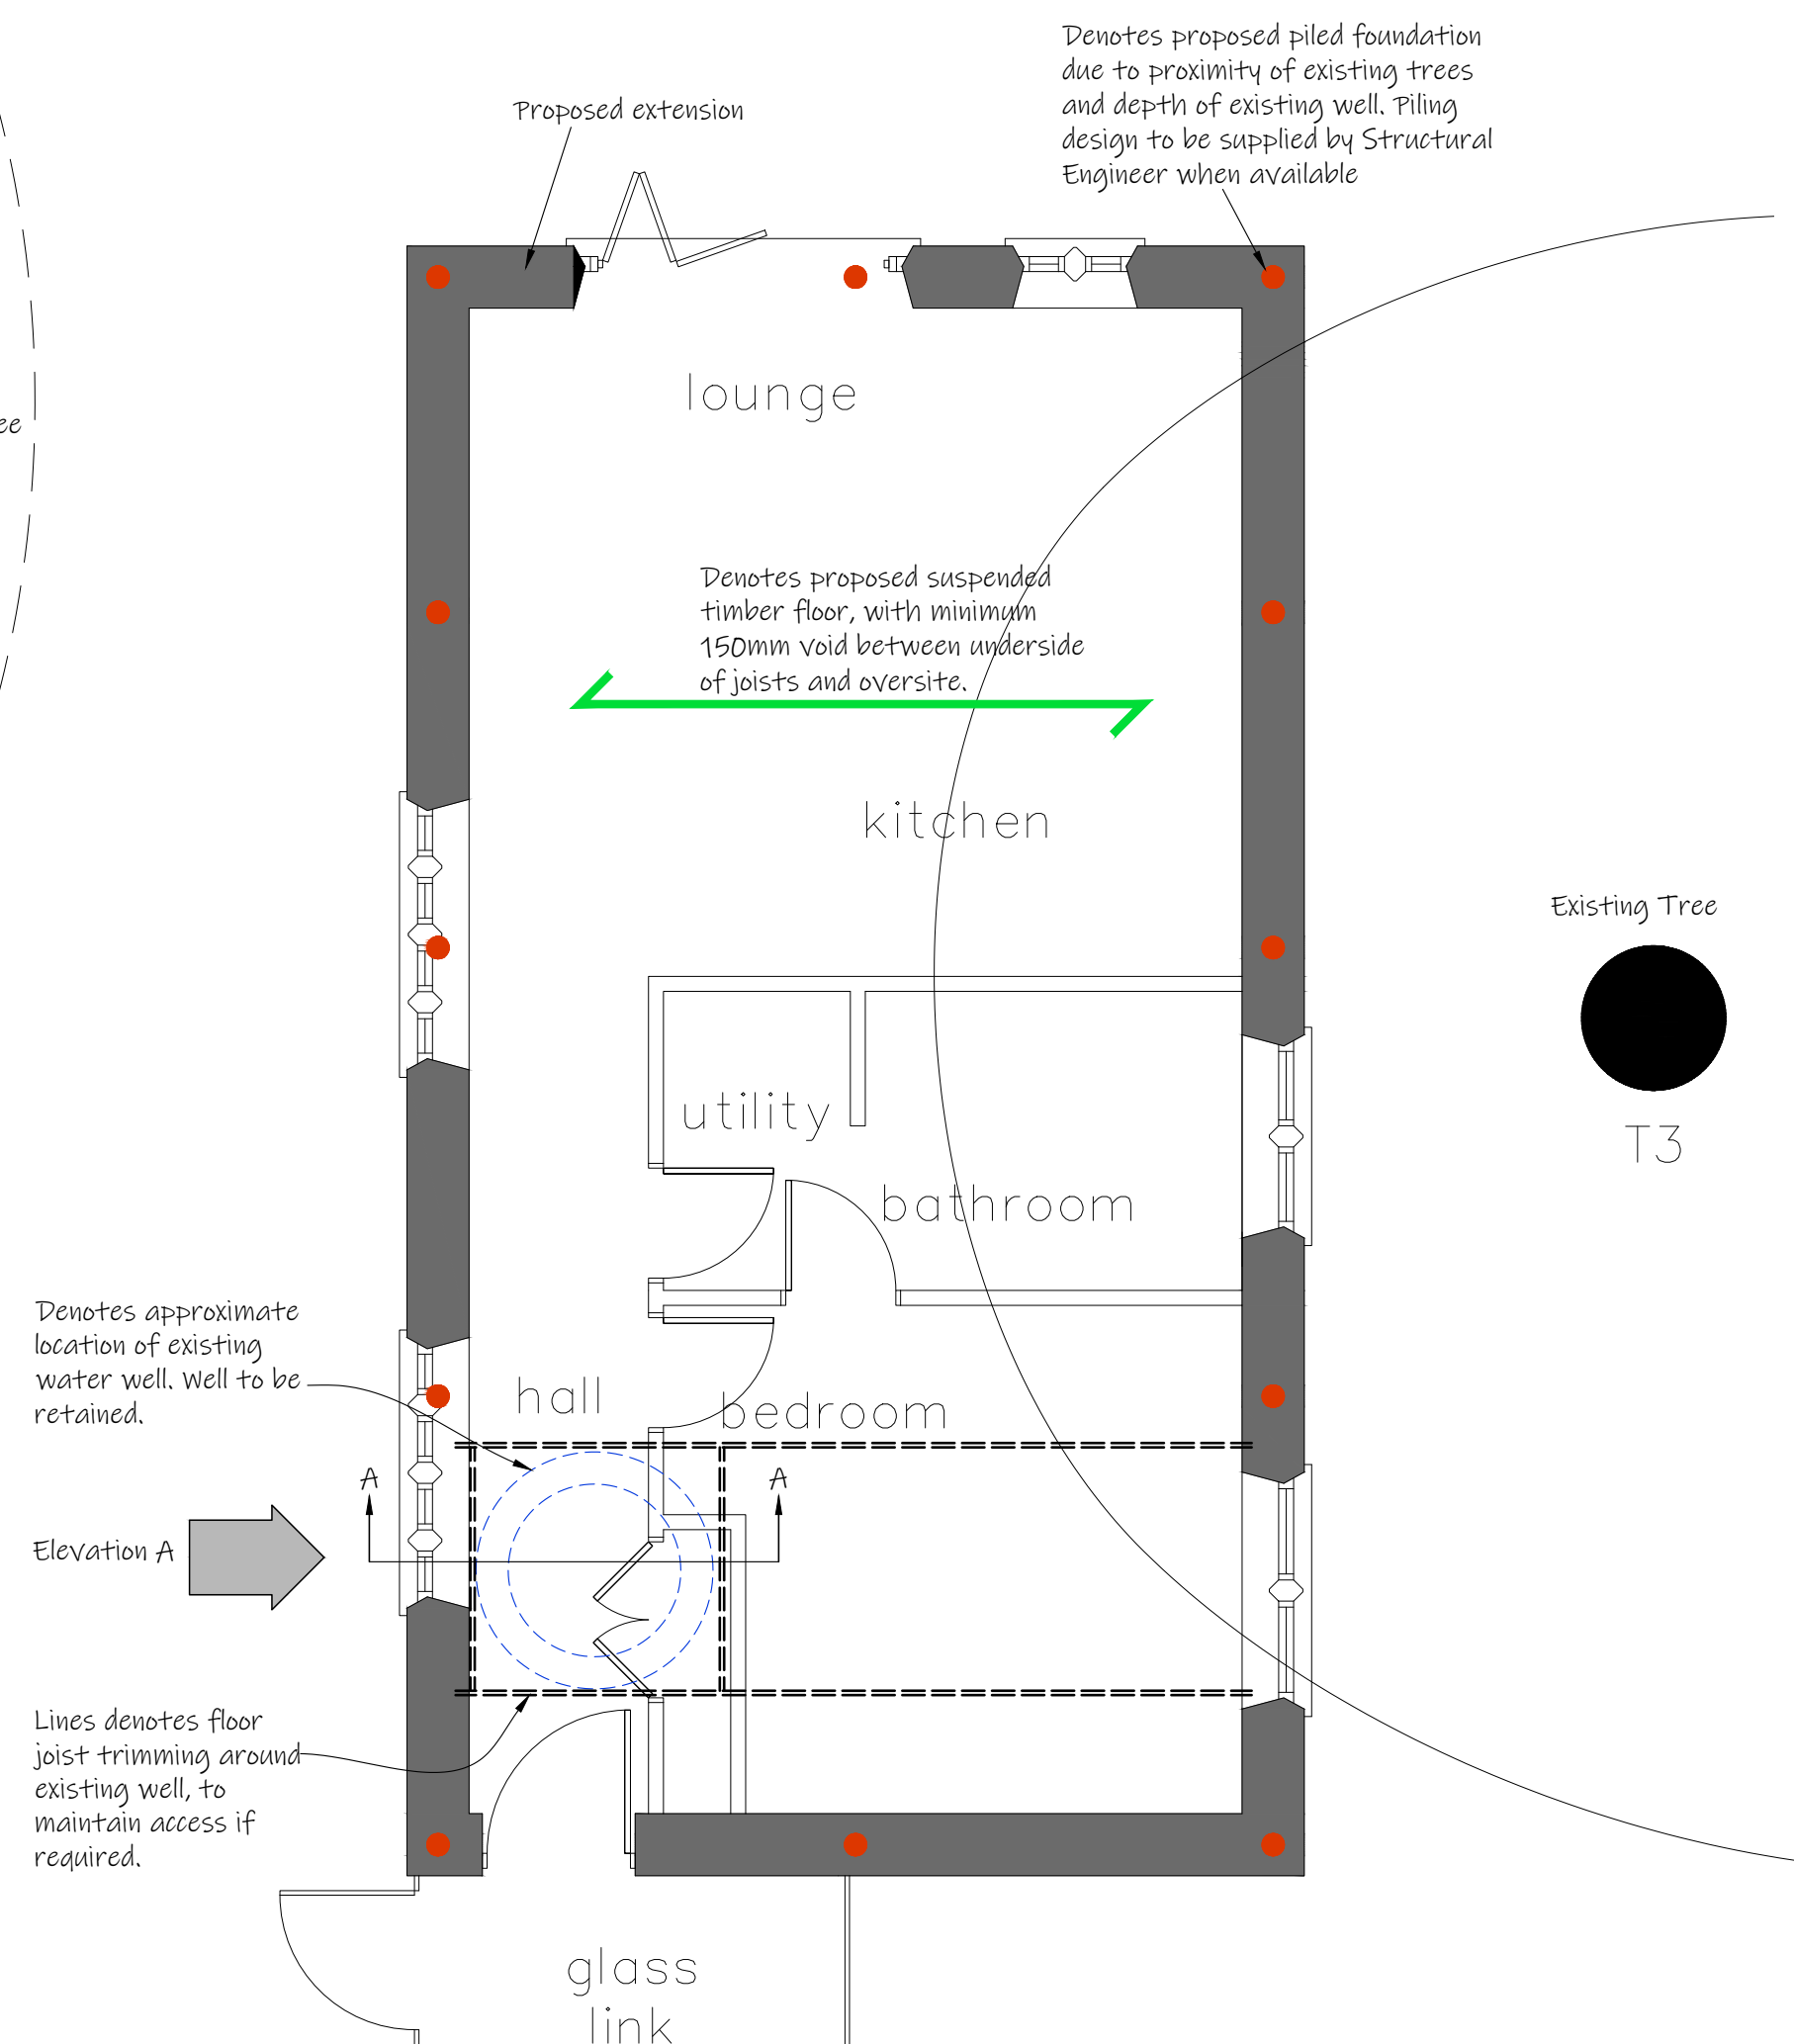
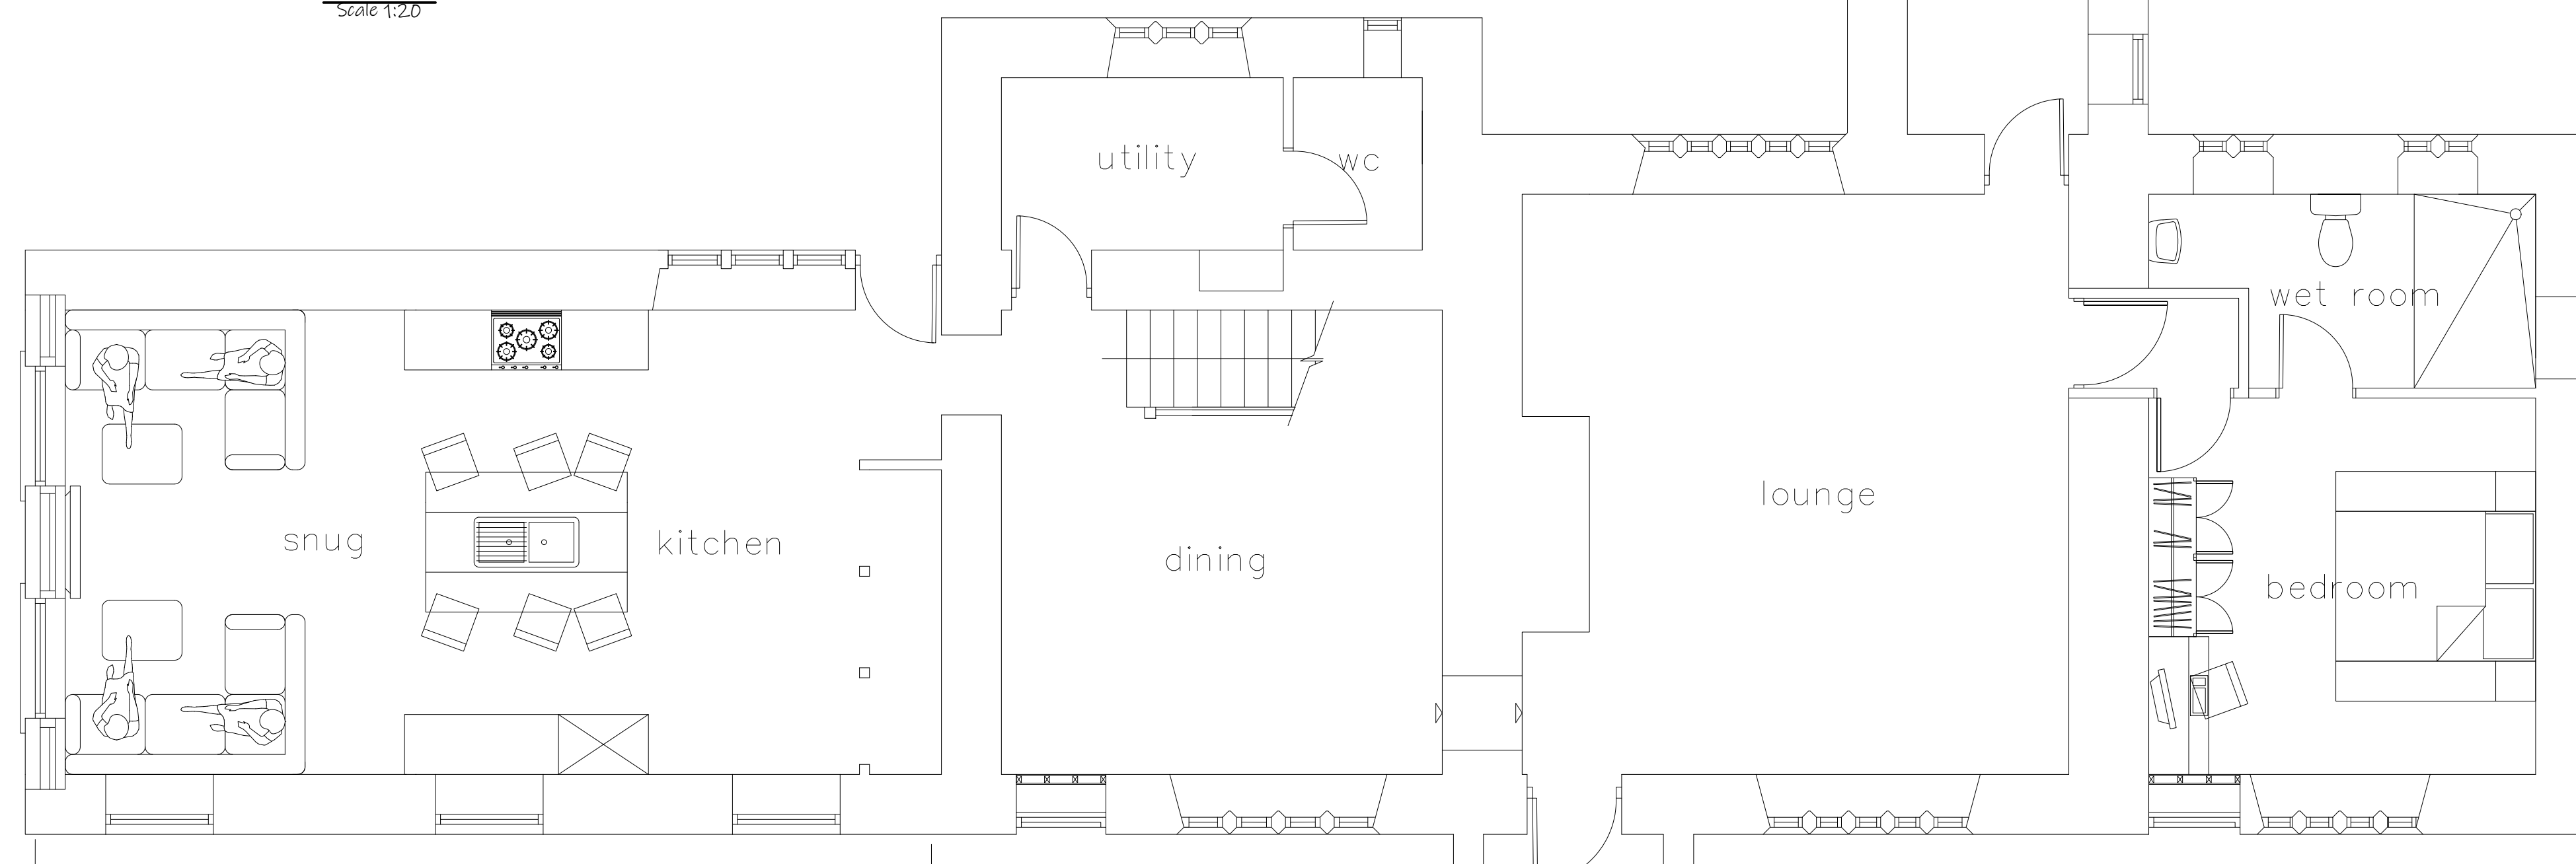


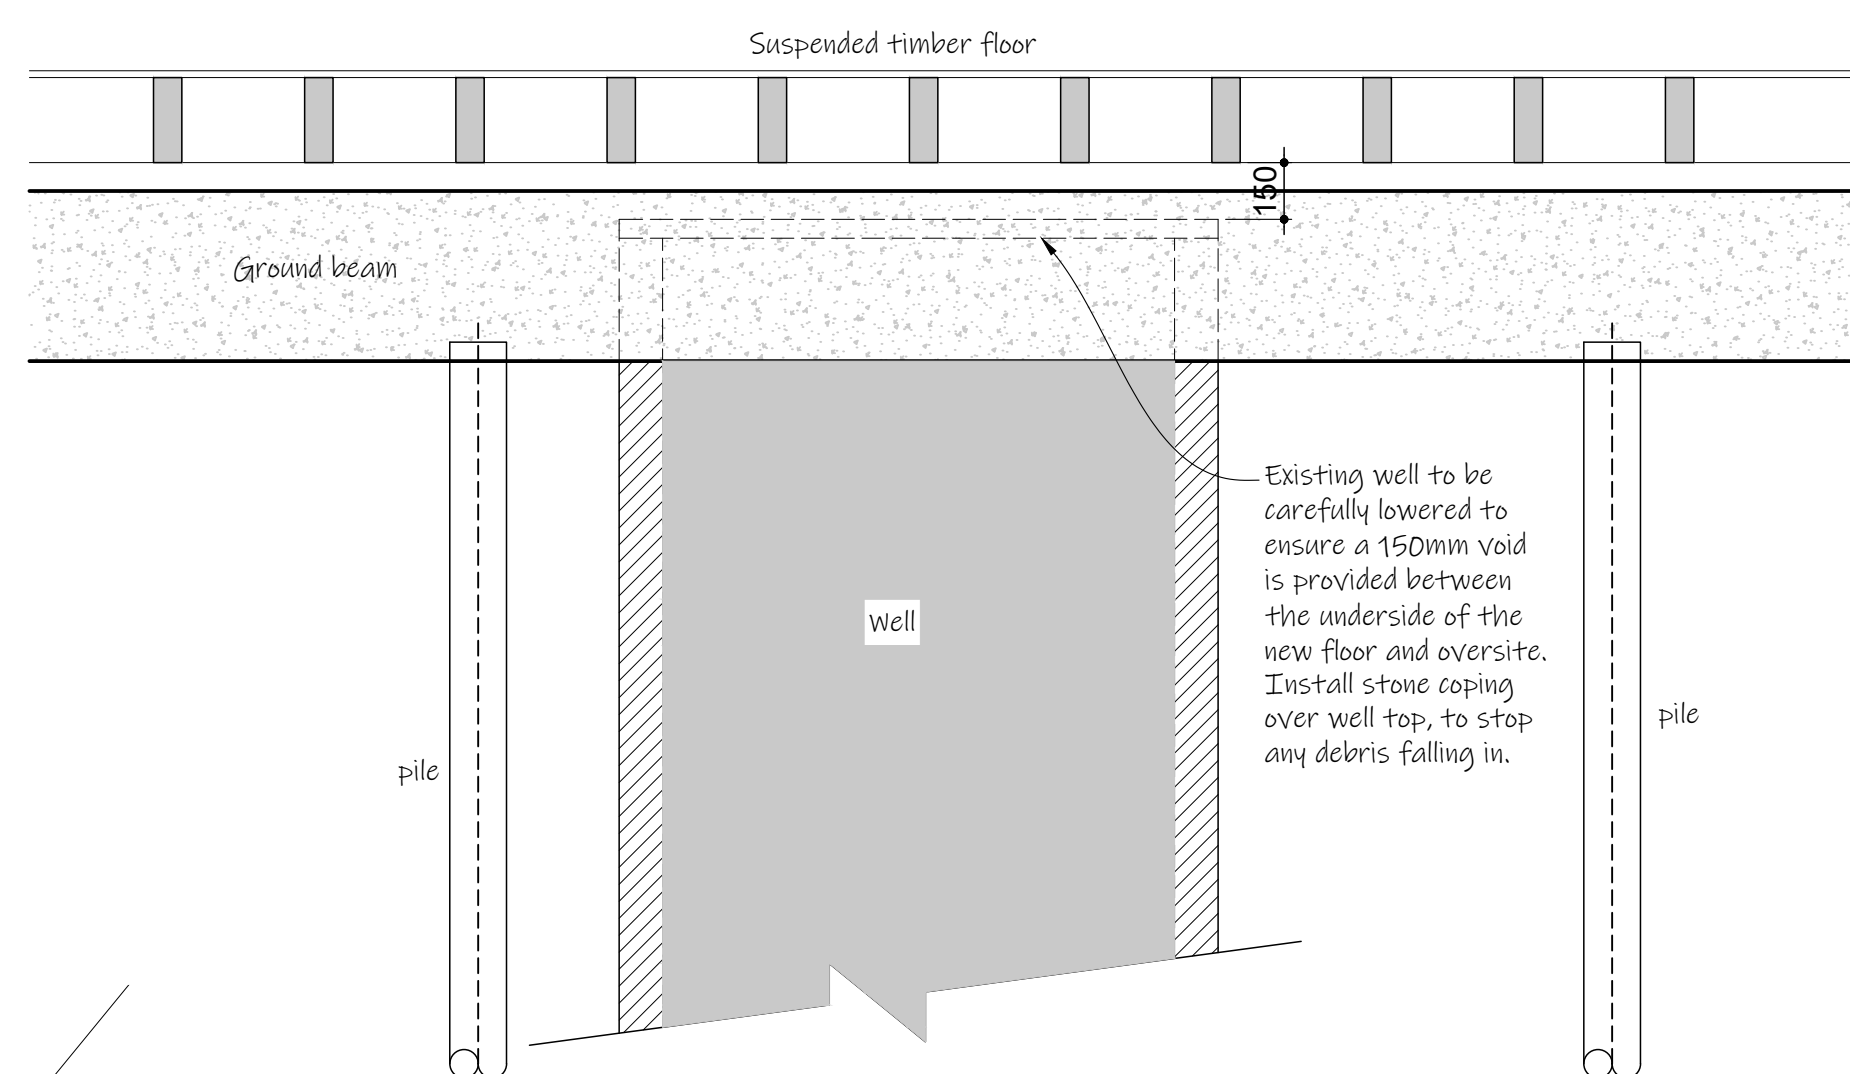

PLANNING APPROVAL

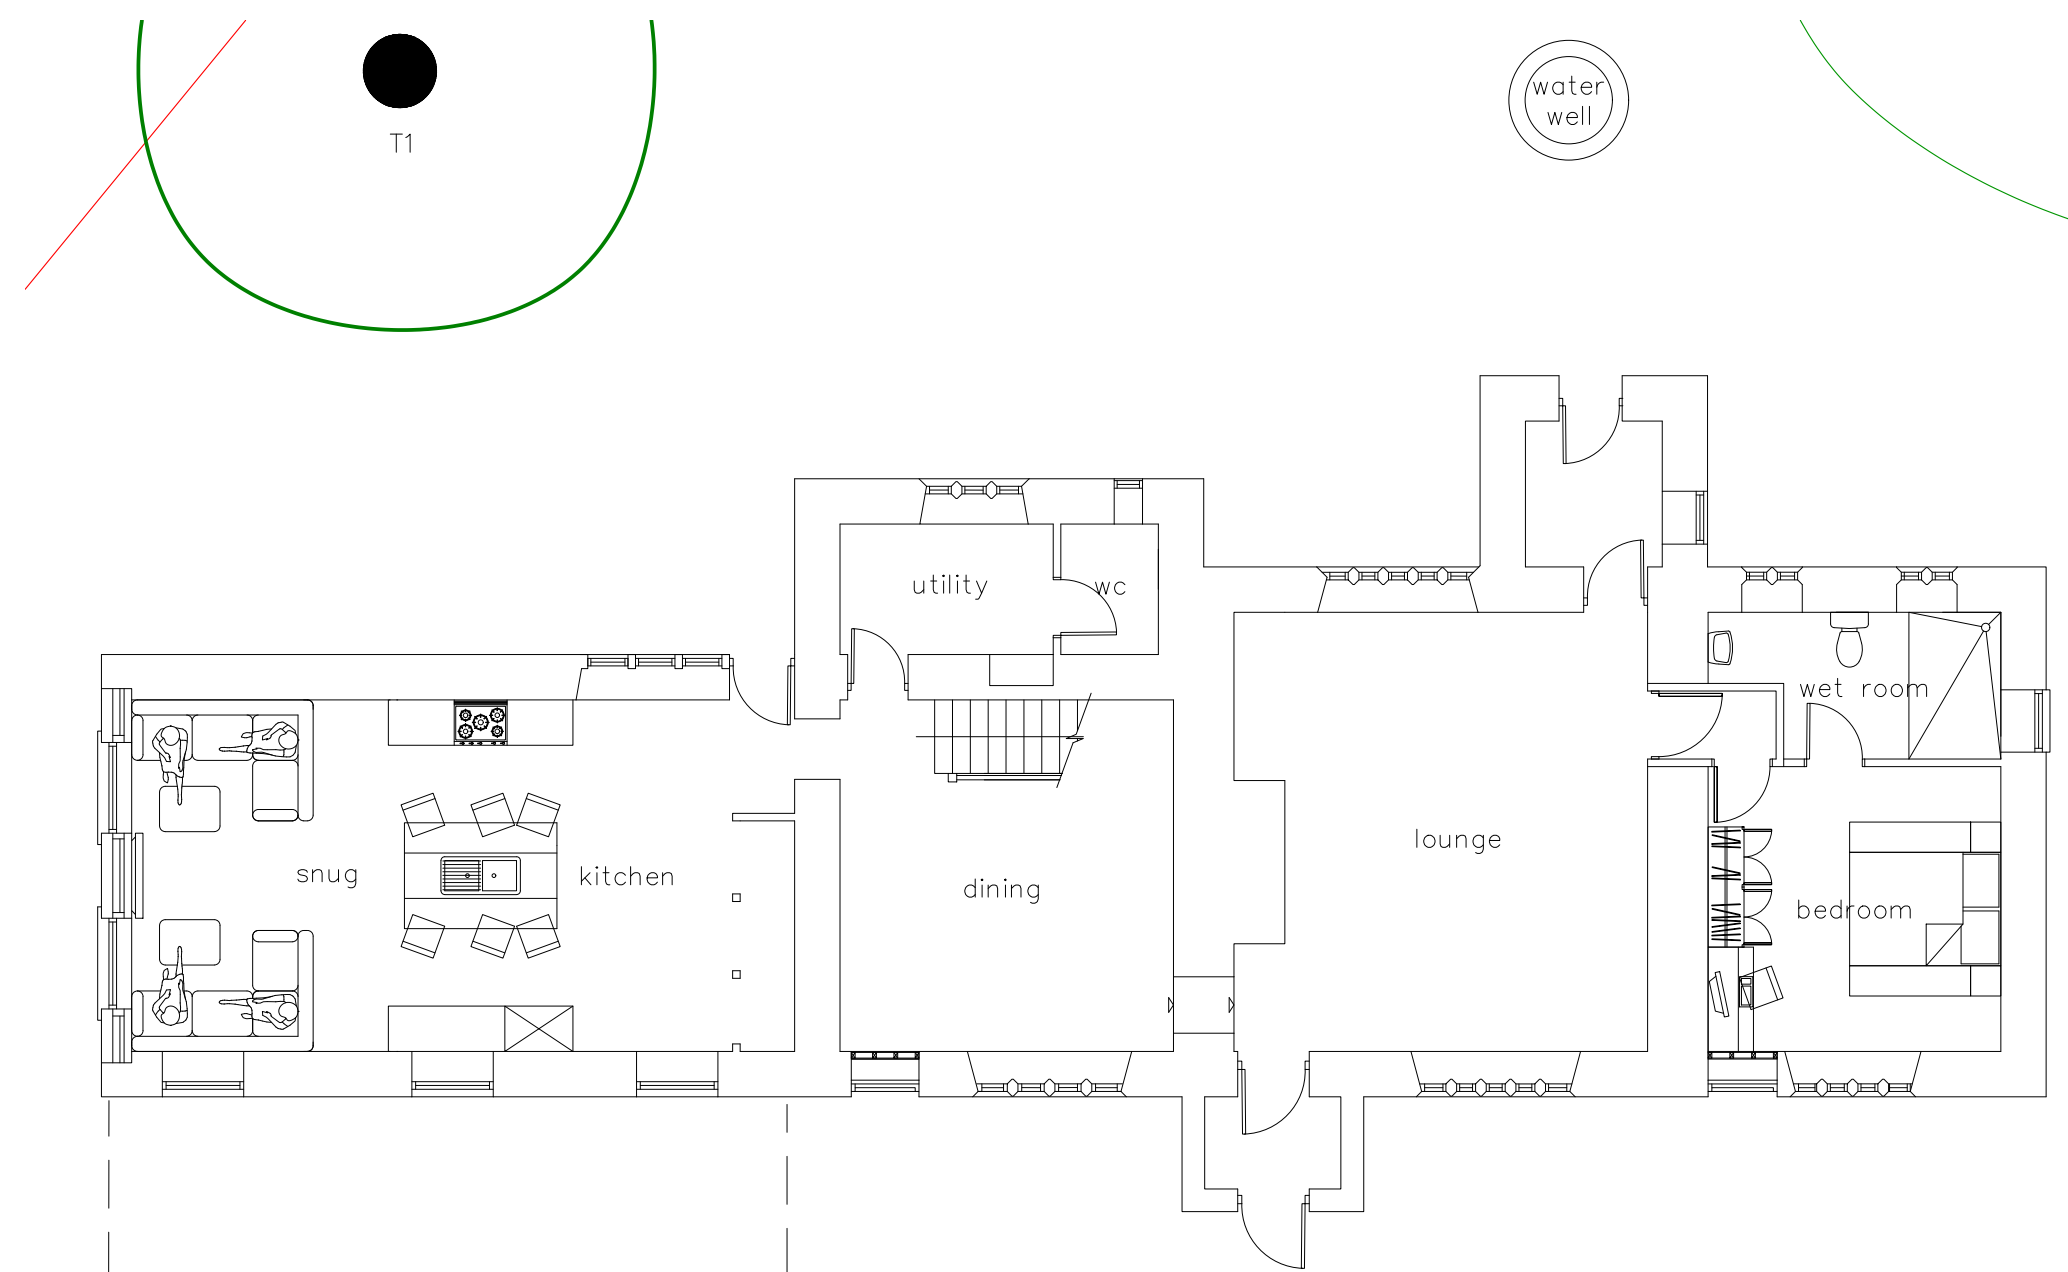

ISSUED FOR : Building Regulations

PROJECT-SCHEME
Moorgate East Farm
Burnedge
Rochdale
OL16 4QL

TITLE
Single Storey Rear Extension
Foundation/Floor Detail

DRG. No. 25086-001	DATE June 2025	REVISION
-----------------------	-------------------	----------