




EXISTING BLOCK PLAN @1:500

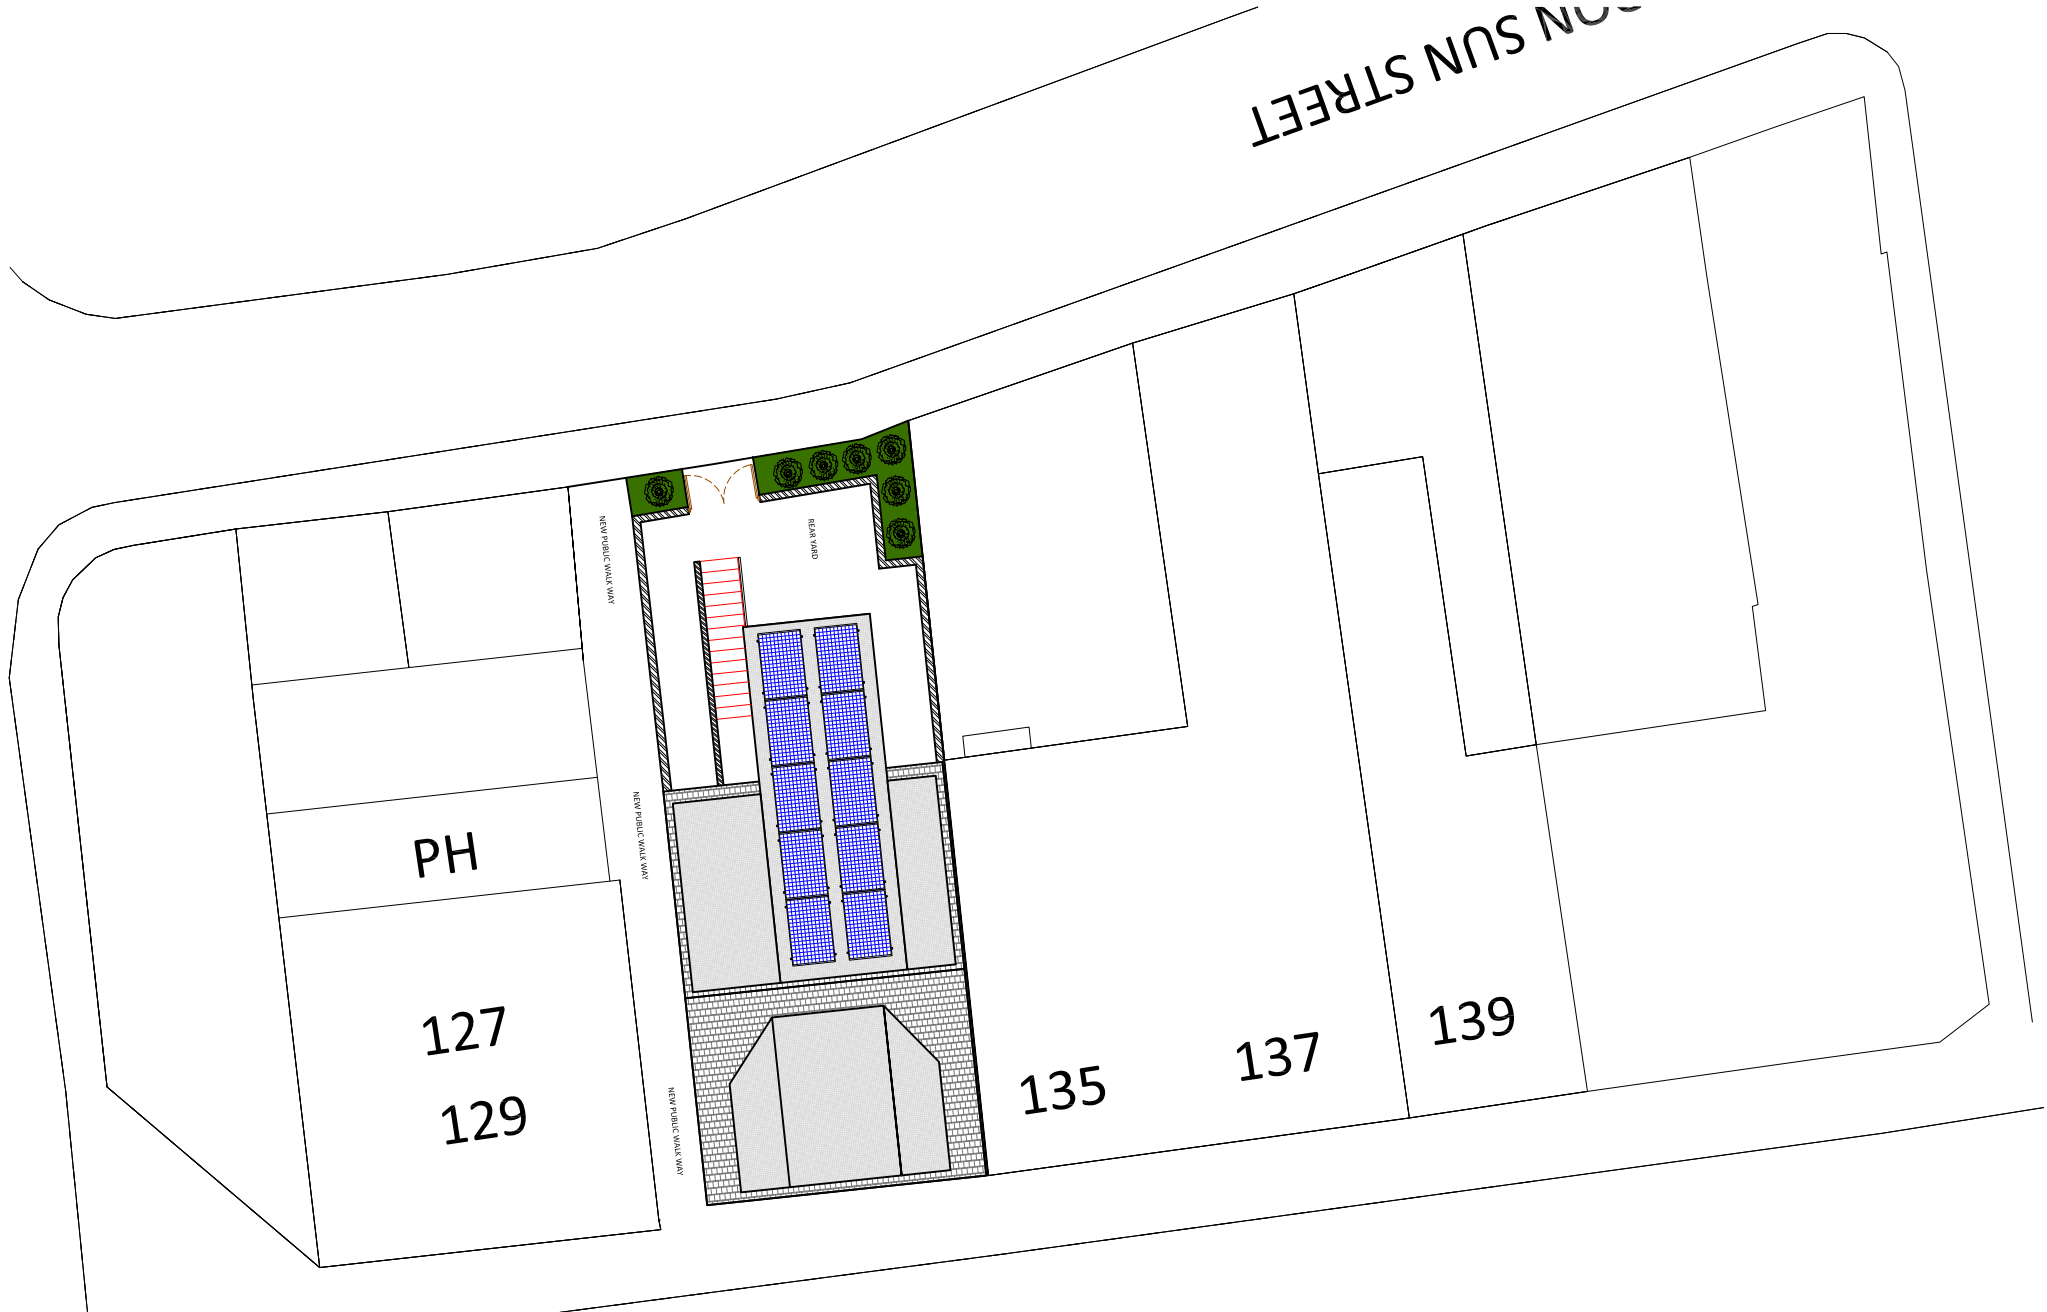

PROPOSED BLOCK PLAN @1:500

REV	DATE	AMENDMENTS
CLIENT	MR SHAFQAT SIDDIQ	
DRAWN BY	AK	
DATE	MARCH 2025	
SCALE	1:500 @ A3	
PROJECT REF	00176	
PROJECT STAT	PLANNING	
DRAWING No	PROPOSED PLANS 04	

TITLE:

PROPOSED 4 STOREY NEW BUILD RETAIL
GROUND FLOOR WITH 2 2 BED SELF CONTAINED
FLATS AT:
LAND ADJACENT TO
135-137 WHITWORTH ROAD
ROCHDALE
O/L2 ORE

(All reference should be placed upon dimensions which are stated on this drawing - please see annotations.)
(THIS DRAWING IS COPYRIGHT & SHALL NOT BE REPRODUCED WITHOUT PERMISSION)



CORE ARCHITECTURAL STUDIO

E: core.as@hotmail.com
MOB: 07849566607

Core Architectural Studio is a limited company of UK & AMENDMENTS INDENTIFY COMPANY REQUIRED TO BE ADDED 11/07/2019