



LOCATION PLAN

Royds Arms, 158 Rooley Moor Road, Rochdale, OL12 7DQ

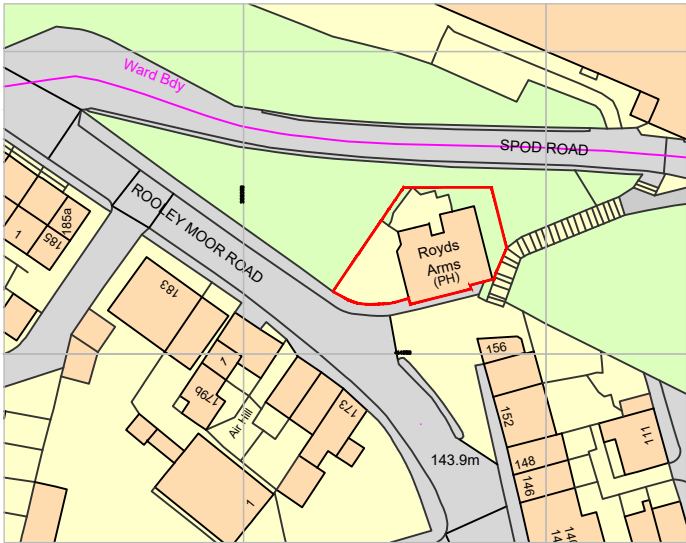

Ordnance Survey, (c) Crown Copyright 2024. All rights reserved. Licence number 100022432

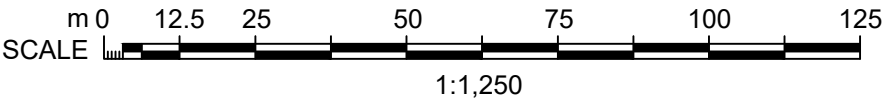

THIS DRAWING IS SUBJECT TO COPYRIGHT ©			
Rev	Date	Dm	Revision

Project: Royds Arms, 158 Rooley Moor Road, Rochdale, OL12 7DQ

Title: **LOCATION PLAN**

Client: Bidwell Ventures UK Ltd

Issue: PLANNING APPLICATION		Scale: 1:1250
		Paper: A4
Drawing Number	Rev	Date: APRIL 2024
RA - LP - 01	-	Drawn:
		Check: