

DO NOT SCALE FROM THIS DRAWING. USE GIVEN DIMENSIONS ONLY.
ALL DIMENSIONS ARE TO BE CHECKED ON SITE BY THE CONTRACTOR.
ANY DIMENSIONAL DISCREPANCIES TO BE REPORTED BACK TO HEALEY CONSULTING PRIOR TO PROCEEDING WITH CONSTRUCTION

GENERAL NOTES

- 1. All dimensions are in millimeters unless noted otherwise.
- 2. All levels are in metres unless noted otherwise.
- 3. This drawing is to be read in conjunction with all other HC drawings issued for the project, HC specifications, Architects, M&E drawings and specifications.

CONCRETE NOTES


Foundations Concrete Mix
Concrete to be min grade C28/35
MIN. cement content = 300kg/cu.m opc
MAX. free w/c ratio = 0.6
MAX. aggregate size = 20mm
MED. workability 25-75 slump

Slab concrete mix
Concrete to be min grade c40
MIN. cement content = 325kg/cu.m opc
MAX. free w/c ratio = 0.55
MAX. aggregate size = 20mm
MED. workability 25-75 slump

Cover to reinforcement (foundations): 50mm u.n.o.
All fabric to be supported on a 1m x 1m grid on approved spacers/chairs.
mesh fabric to have 400mm laps min.

Cover to reinforcement (slab): 40mm u.n.o.
All fabric to be supported on a 1m x 1m grid on approved spacers/chairs.
mesh fabric to have 400mm laps min.

For details of dpc and dpm membrane see relevant architects drawings.

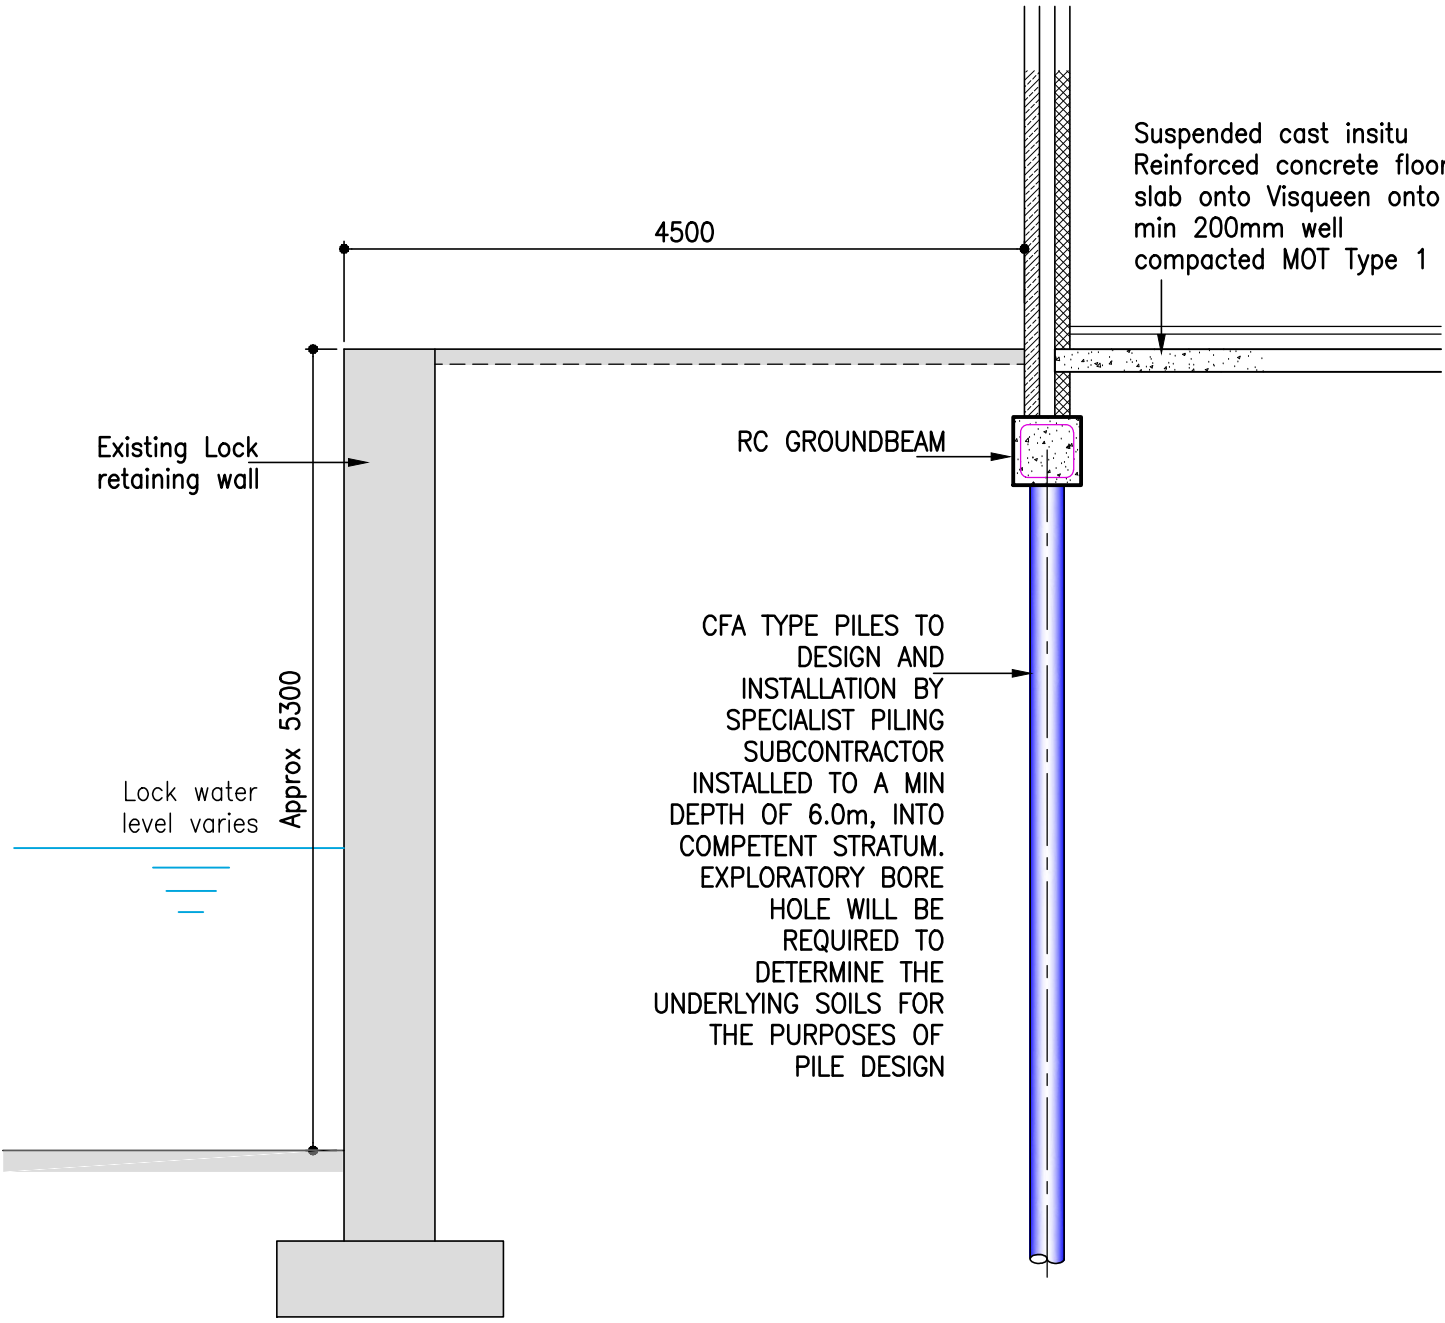

PROPOSED GROUND FLOOR PLAN



SCALE BAR 1:50

	</
--	--	----