


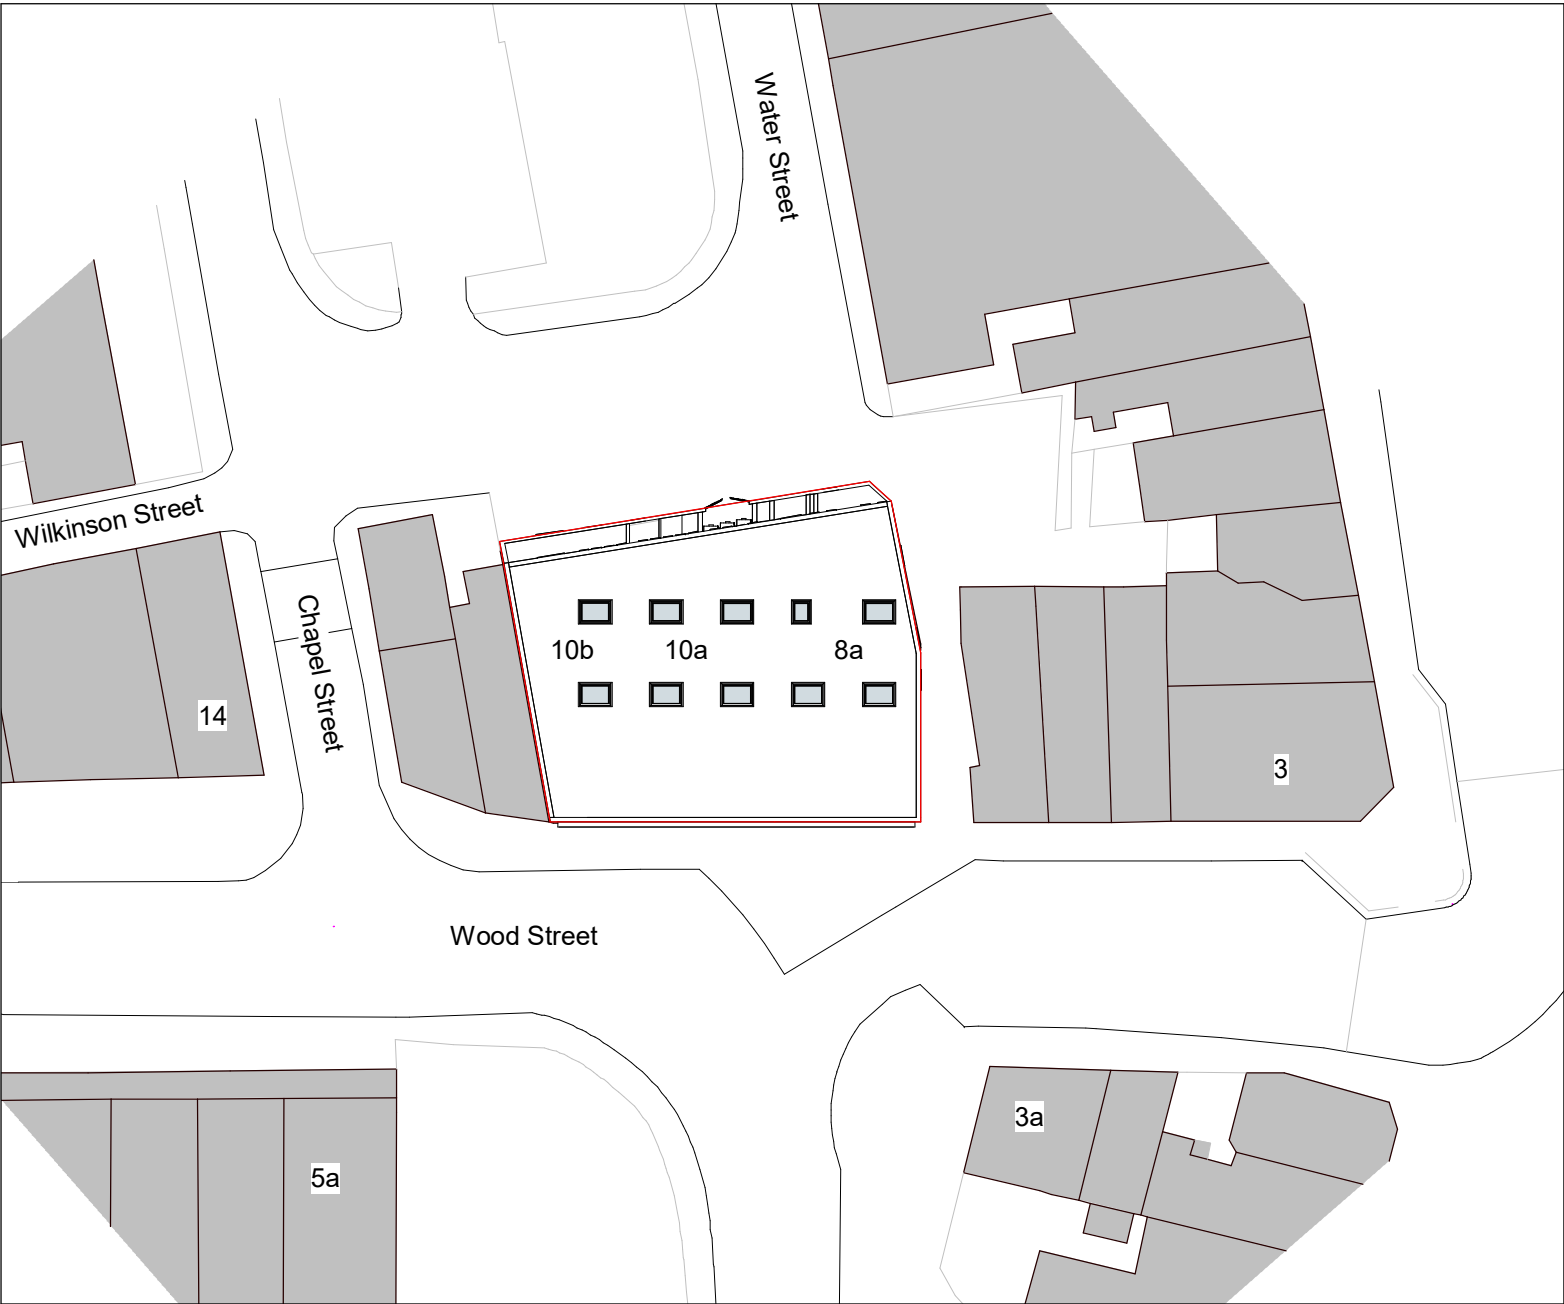

1. Site - Block Plan
1 : 500

5 0 5 10 15 20 25
SCALE 1: 500 m

N



2. Site - Location Plan

10 0 10 20 30 40 50
SCALE 1: 1250 m

N

Notes - Boundaries

A Application site boundary determined using OS Data.

Legend - Boundaries

Site Boundary —

Site Ownership —

REV		DESCRIPTION	BY	DATE
PROJECT	SCALE @ A3	DATE	DRAWN BY	
8-10 Wood St	As indicated	24 JUN 25	CW	
CLIENT	STATUS			
Ben Rob Estates	PLANNING			
TITLE	PROJECT NO.	DRAWING NO.	REV.	
Site - Location and Block Plan	DA25024.	001.		
DA		NOTES		
DEBTAL		© COPYRIGHT - ALL RIGHTS RESERVED. THIS DRAWING MUST NOT BE REPRODUCED WITHOUT PRIOR WRITTEN CONSENT. DRAWING TO BE USED FOR THE STATUS INDICATED ONLY. ALL DIMENSIONS AND SETTINGS OUT SHALL BE CHECKED AND CONFIRMED ON SITE. ANY DISCREPANCIES TO BE REPORTED TO THE DESIGNER PRIOR TO THE COMMENCEMENT OF ANY WORK. ALL WORK AND MATERIALS TO BE IN ACCORDANCE WITH CURRENT STATUTORY LEGISLATION, RELEVANT CODES OF PRACTICE AND BRITISH STANDARDS. ALL DIMENSIONS ON THIS DRAWING ARE IN MILLIMETRES (UNLESS OTHERWISE STATED).		
ARCHITECTURE				
www.debtal.co.uk				