



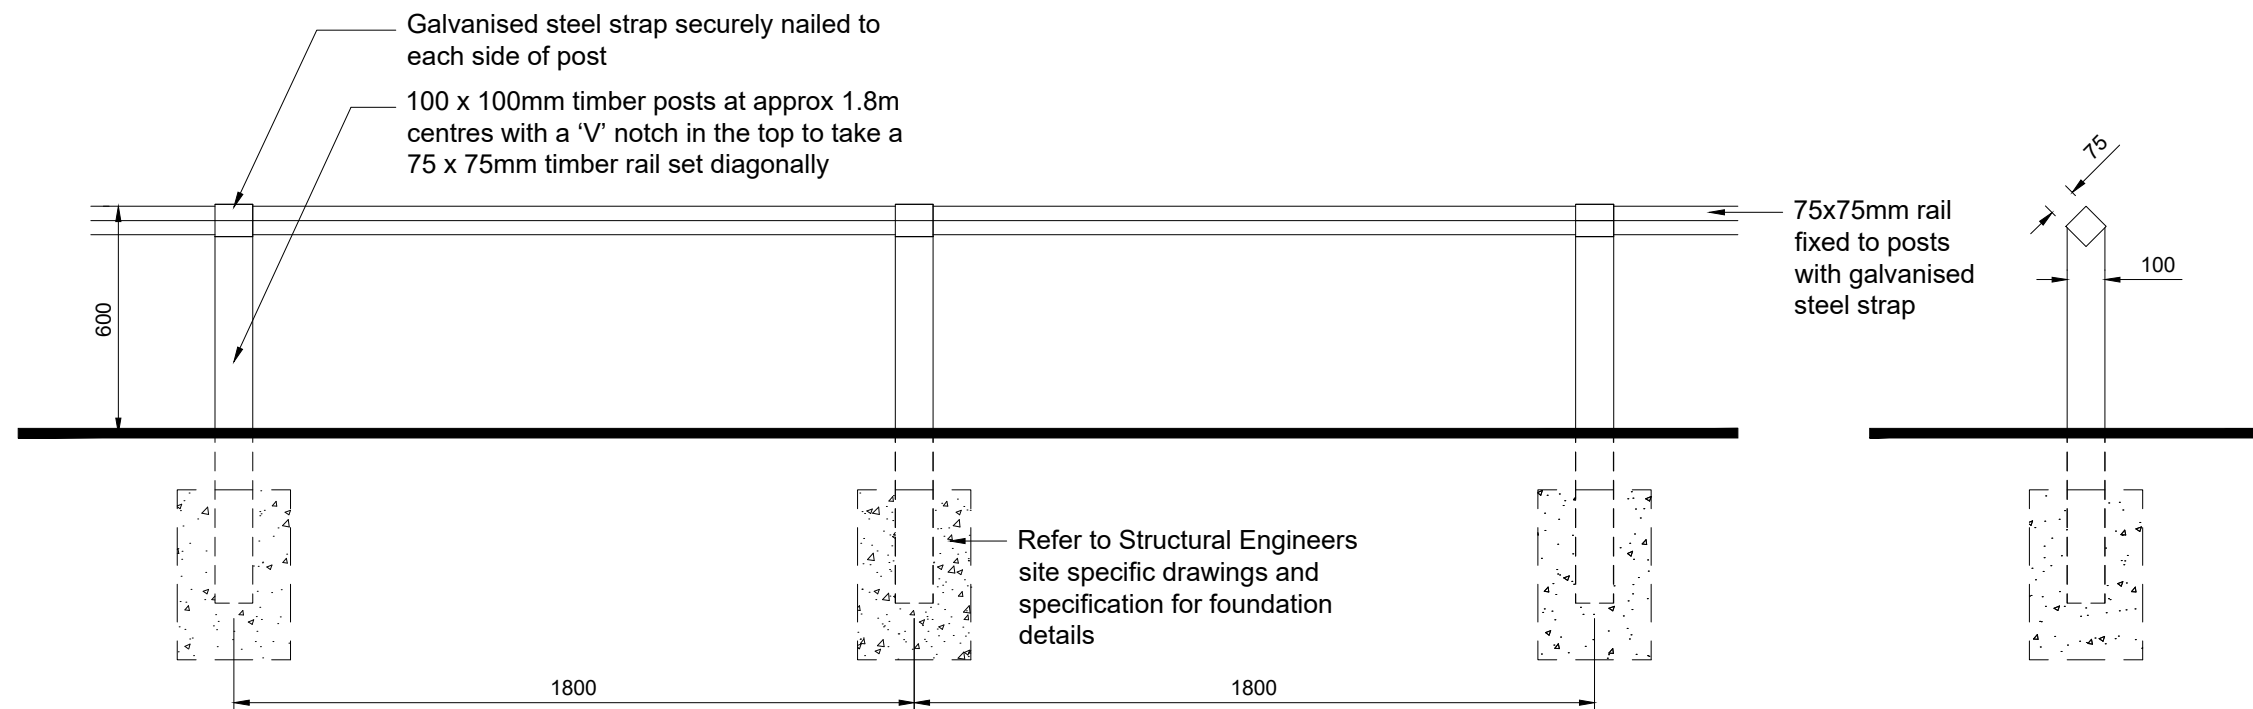

Elevation

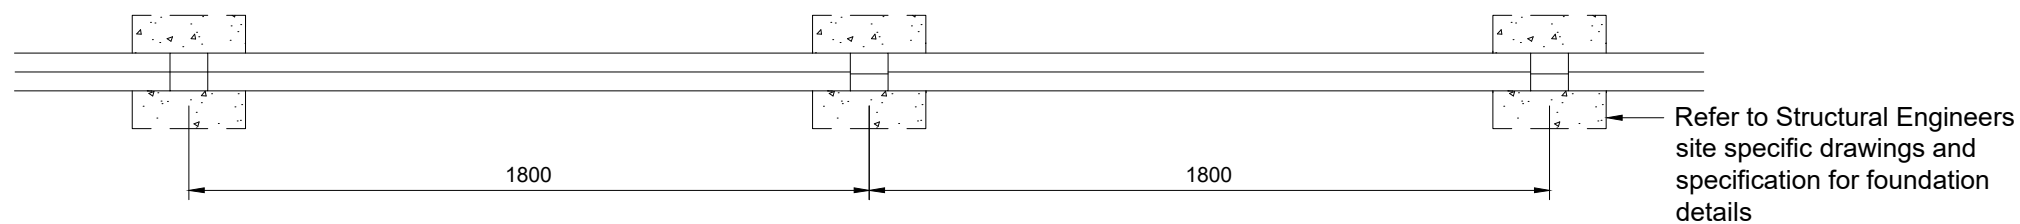

Plan

600mm Timber Knee Rail Fence

Rev.	Date	Amendment	Chkd
A	20.09.22	Foundation information removed. Note added to refer to S.eng information.	BC

NORTHSTONE

Northstone @ Evolve
Red Road
MediaCity
Salford
M50 2TG

Project
Standard Boundary Treatment Details

Subject
600mm Timber knee Rail Fence

Scale 1:20	Date July 22	Drawn CJP	Checked -
Drawing No. NS/MAN/BTD/18			Revision A

Note
All specifications, materials and workmanship to be in accordance with current NHBC and Building Regulations. Main drainage to comply with Sewers for Adoption current edition. Highways to be in accordance with Local Authority specification. Do not scale from this drawing. All dimensions to be verified with the drawing office.

Original Sheet Size A3 Do Not Scale From This Drawing