
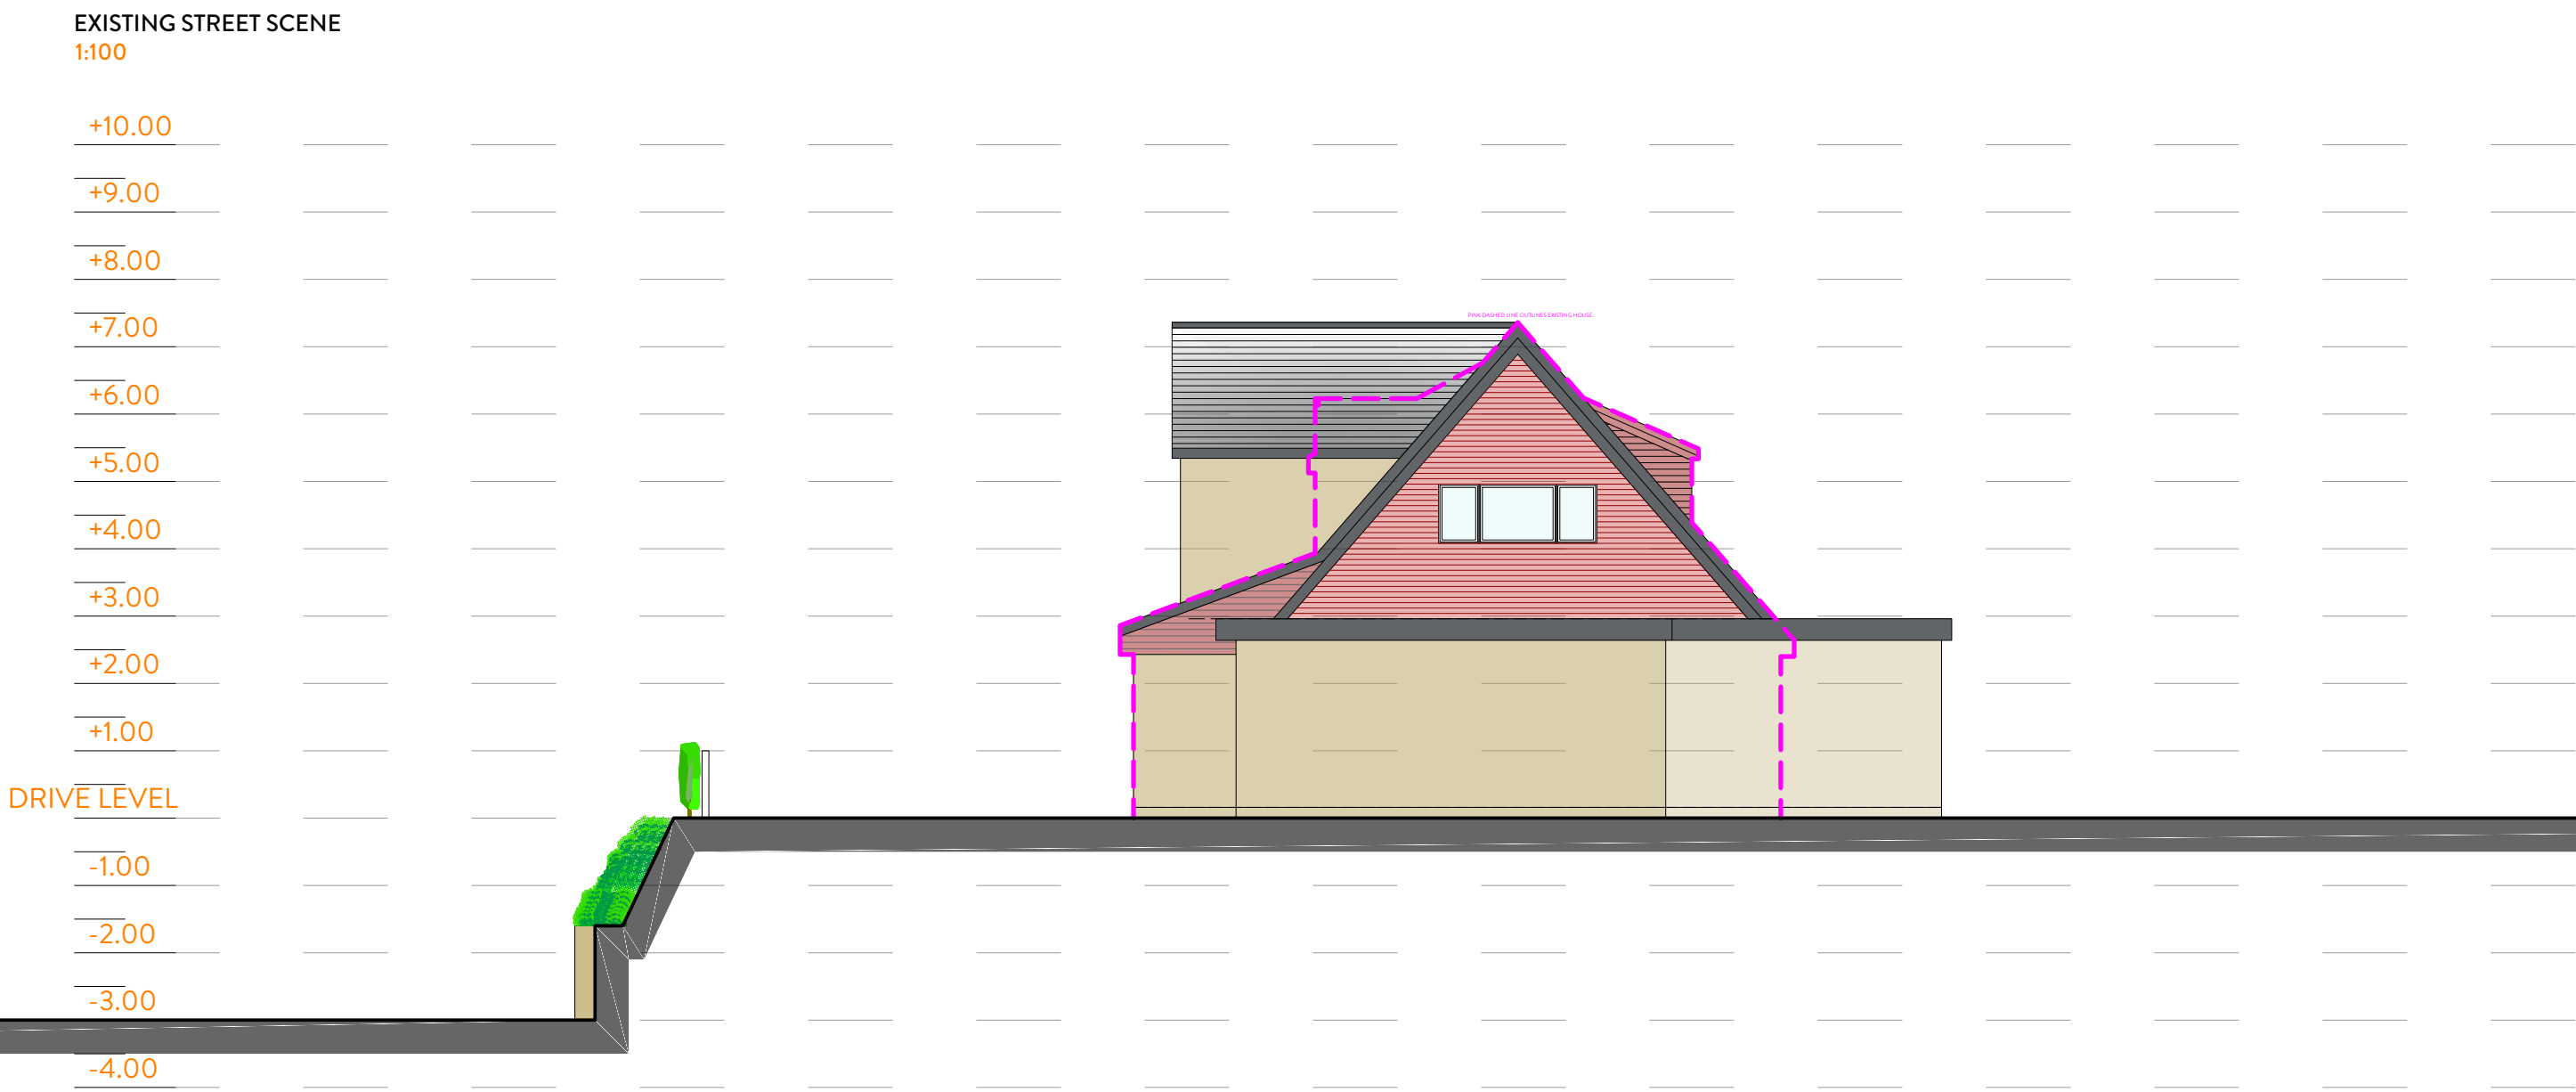
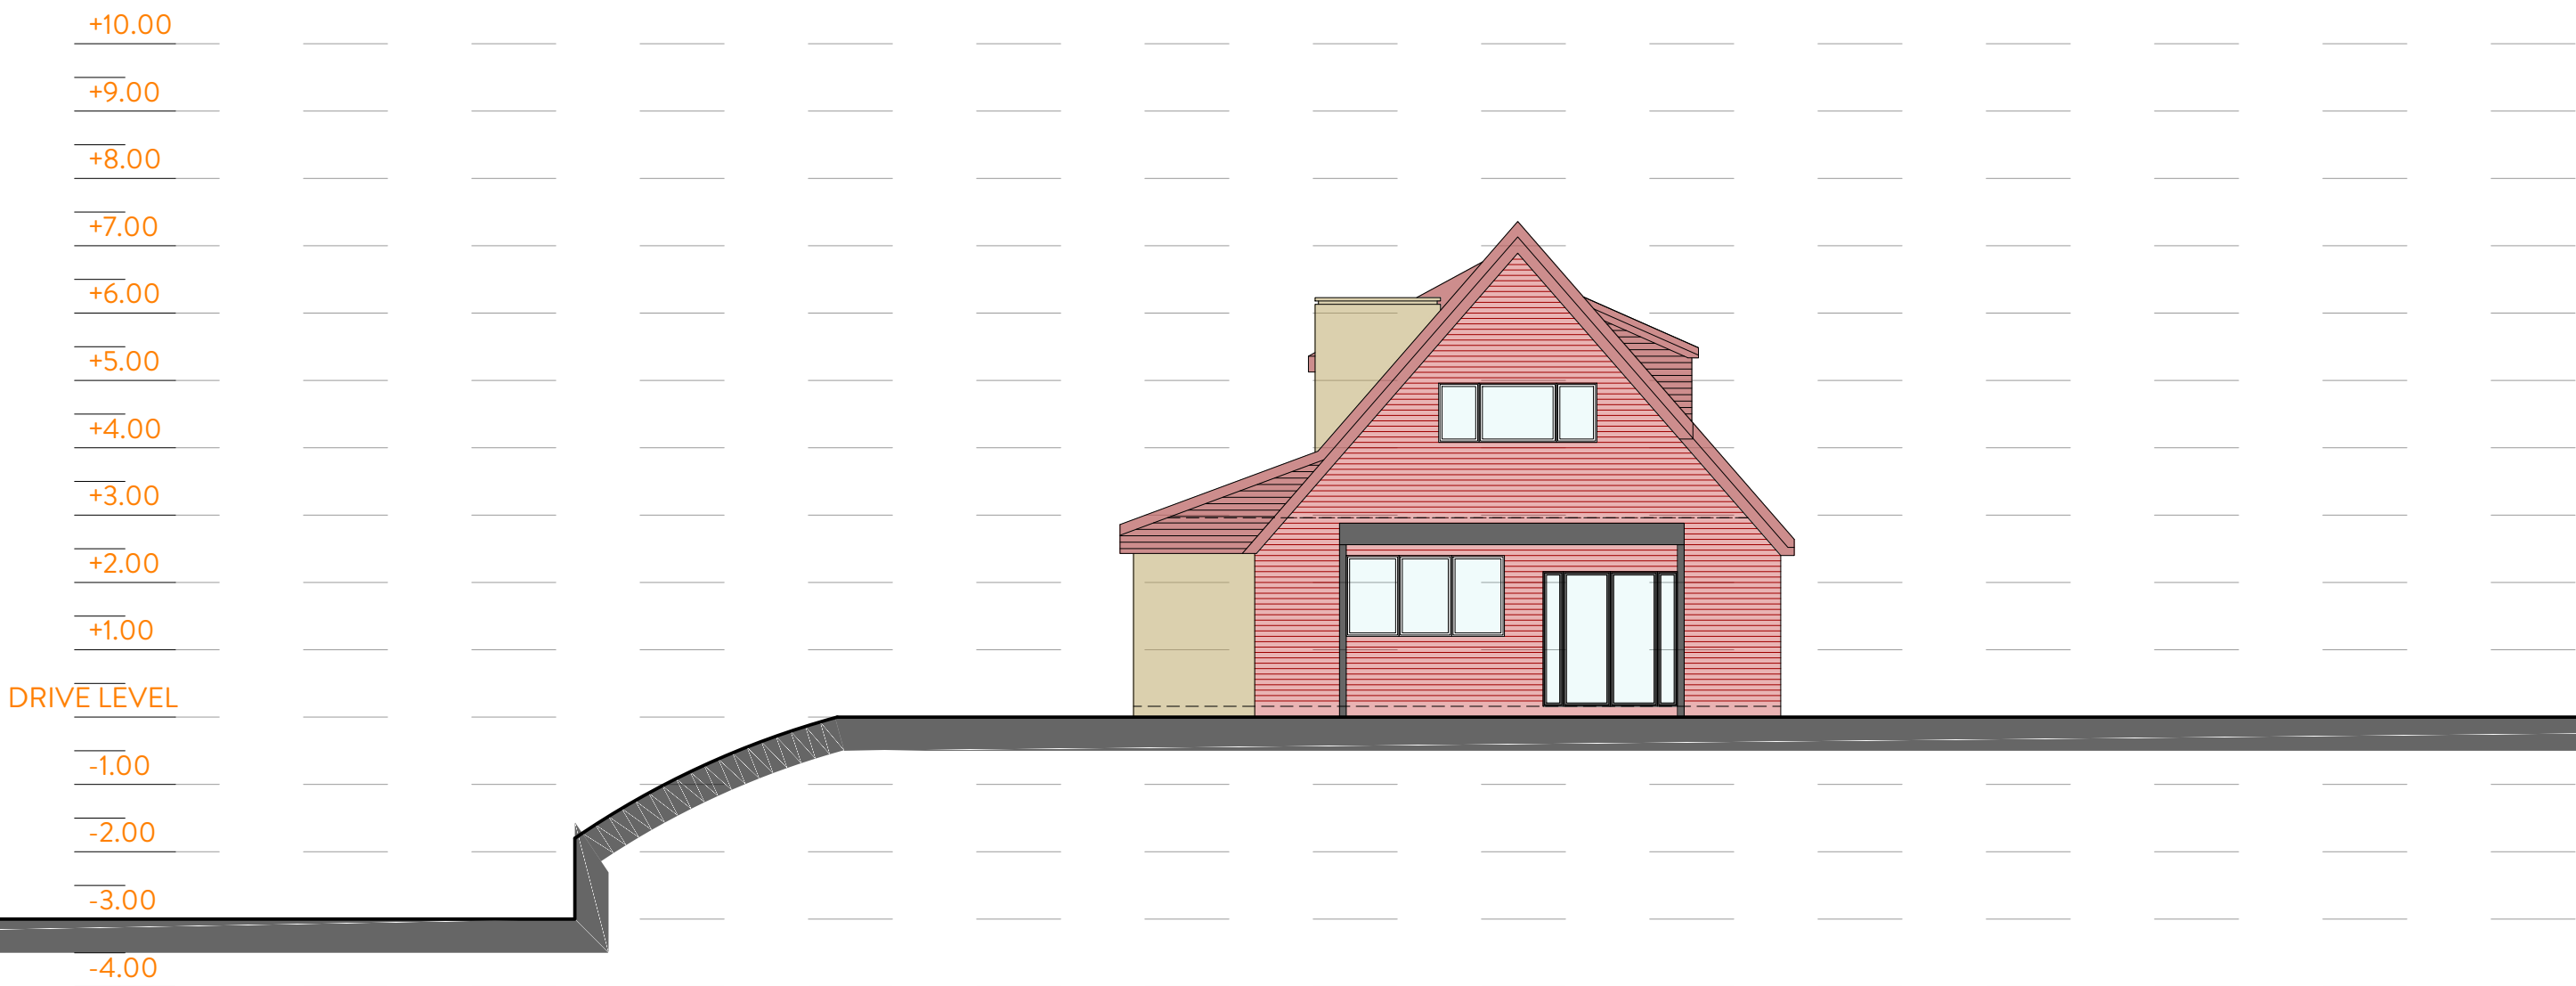


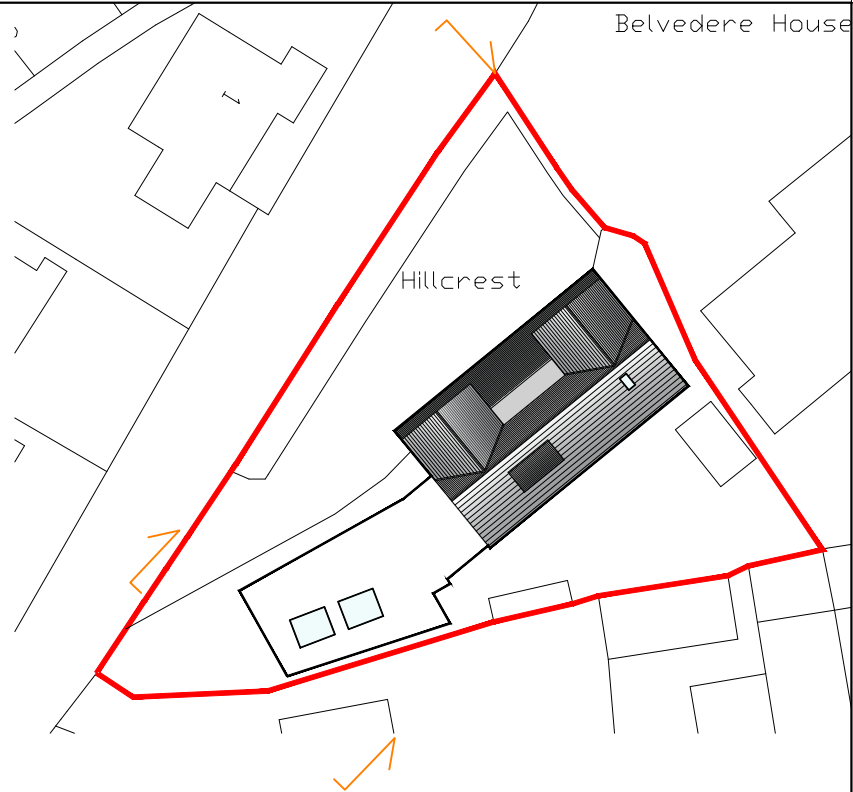

| <br> | <br> | REVISION | DESCRIPTION | DATE | NOTES |
|---|---|----------|-------------|------|-------|
|   |   | -        | -           | -    | -     |
|   |   | -        | -           | -    | -     |
|   |                                                            |                              |                                                      |                                        |
|---|------------------------------------------------------------|------------------------------|------------------------------------------------------|----------------------------------------|
| <b>ORANGE DESIGN STUDIO.</b><br>ARCHITECTURAL PRACTICE<br><small>hello@orangedesignstudio.co.uk<br/>59A, Huddersfield Road, Mirfield, WF14 8AA<br/>orangedesignstudio.co.uk<br/>01924 650930</small> | STATUS<br><b>PLANNING DRAWING</b>                          |                              | PROJECT TITLE<br><b>HILLCREST, SHAW ROAD, NEWHEY</b> |                                        |
|   | DRAWING TITLE<br><b>EXISTING AND PROPOSED STREET SCENE</b> |                              | SCALE<br><b>1:100</b>                                |                                        |
|   | PAPER SIZE<br><b>A1</b>                                    | DWG NUMBER<br><b>(30)003</b> | CHECKED<br><b>JH</b>                                 | PROJECT REFERENCE<br><b>ODS_22-536</b> |
|   | CLIENT<br><b>AAMNA KHAN</b>                                |                              | DATE<br><b>25/05/25</b>                              | REVISION<br><b>/</b>                   |