
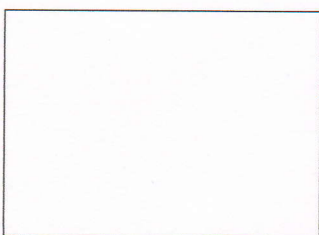


4 Oulder Mount

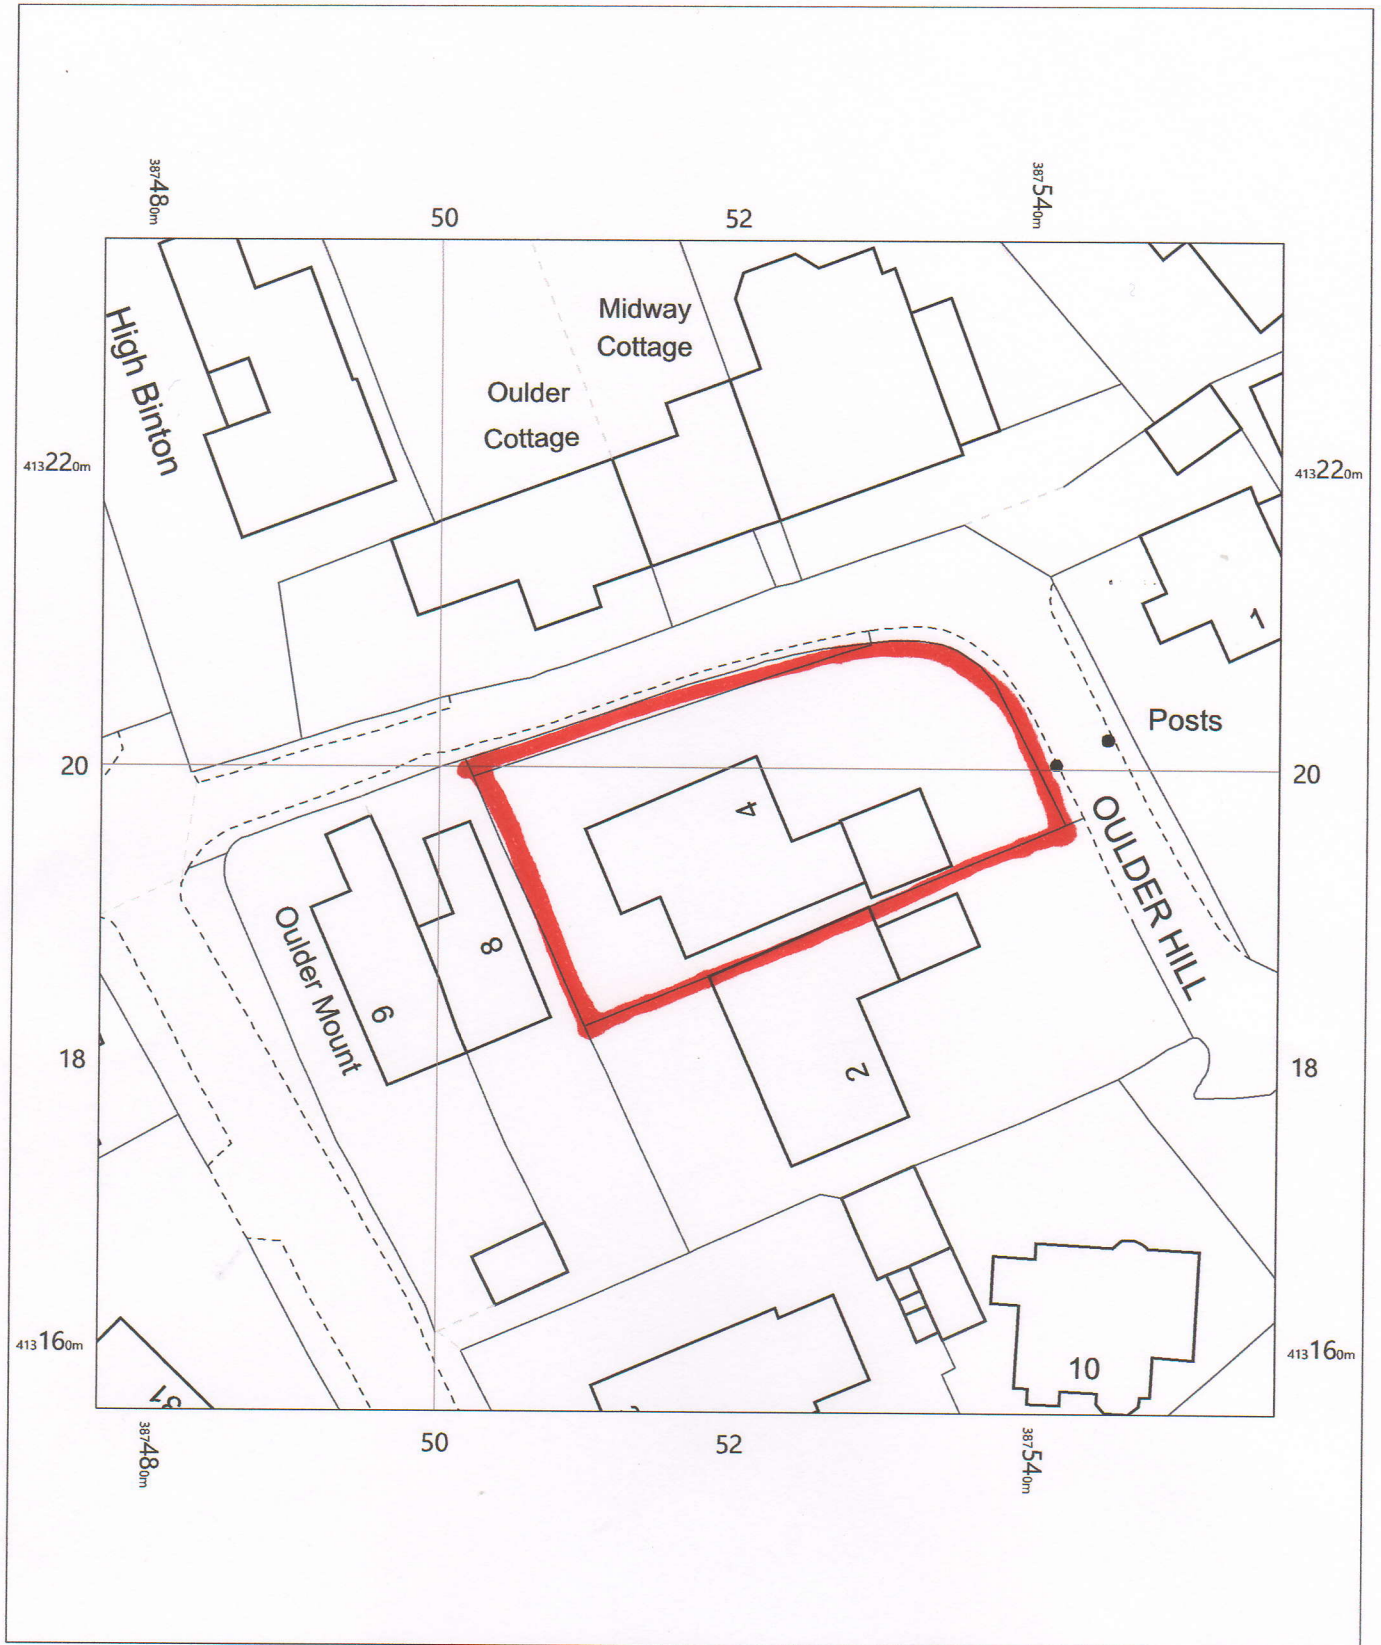

OS MasterMap 1250/2500/10000 scale
Tuesday, February 5, 2019, ID: BLJT-00775409
www.planningapplicationmaps.co.uk

1:500 scale print at A4, Centre: 387517 E, 413196 N

©Crown Copyright Ordnance Survey. Licence no. 100051661

