


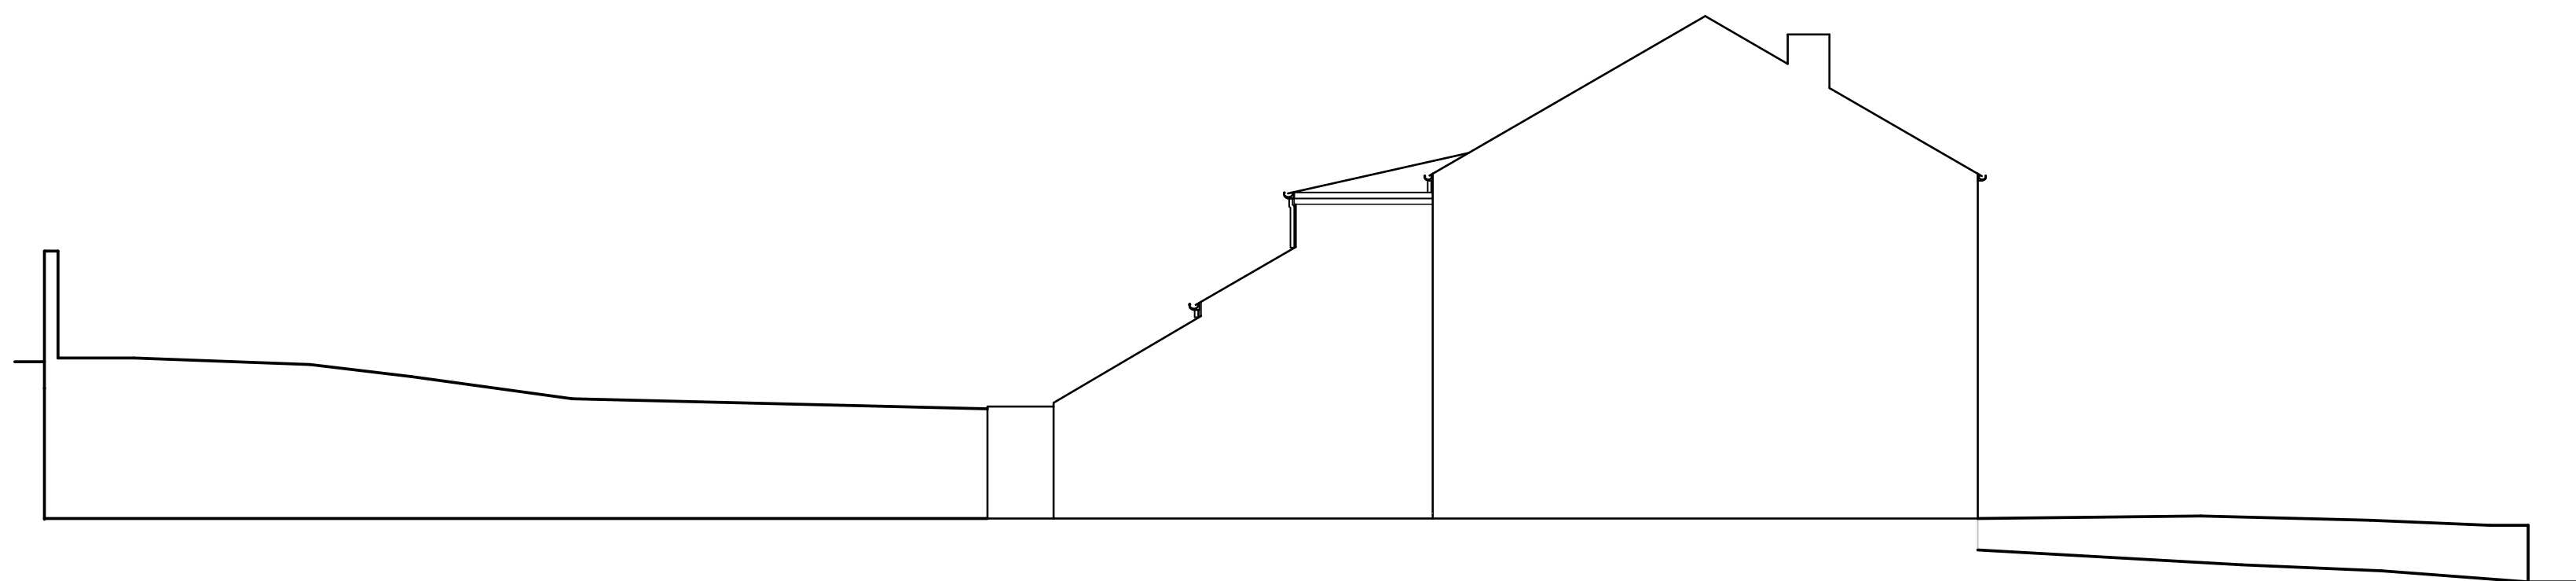

SITE CROSS SECTIONS @ 1:100



Project SINGLE STORY REAR EXTENSION

Client MR SAJID LOHDI
93 CHARLOTTE STREET
ROCHDALE
OL16 4TN

Drawing SITE CROSS SECTION

Revision Scale 1:100 Date 22.07.2025

Drawing No. SL11625

This drawing and design is copyright and must not be reproduced in part or in whole without prior written consent. Contractors must verify all dimensions on site before commencing work or preparing shop drawings.