






1. Front - Existing
1 : 200

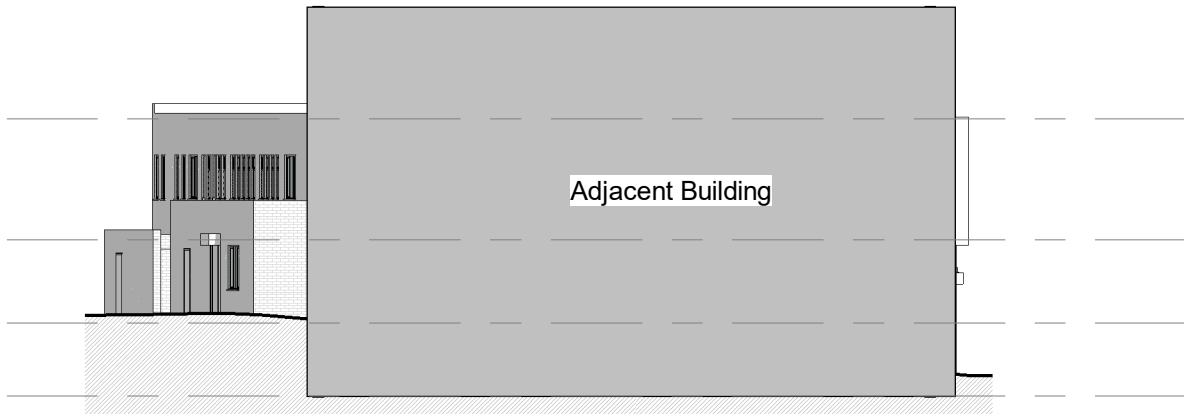


2. Left Side - Existing
1 : 200

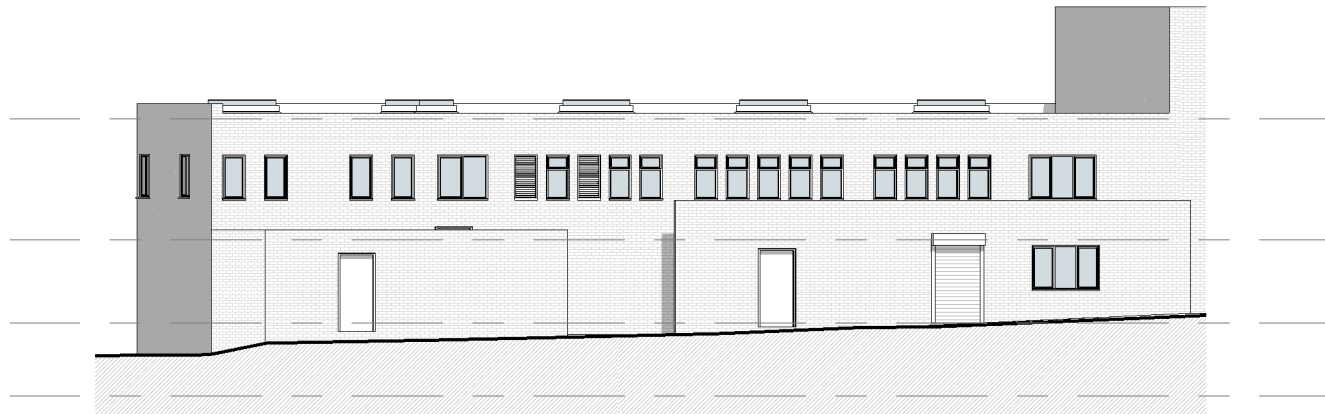


3. Rear - Existing
1 : 200

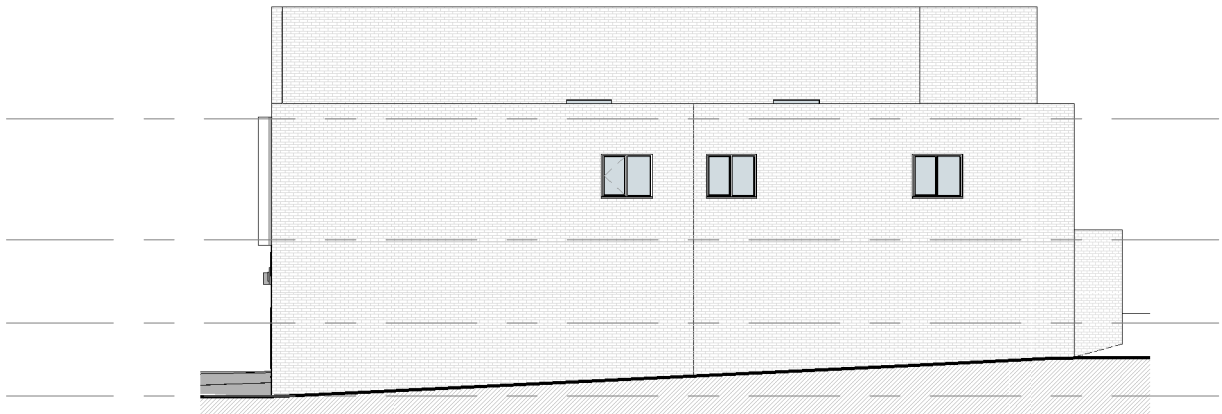


4. Right Side - Existing
1 : 200

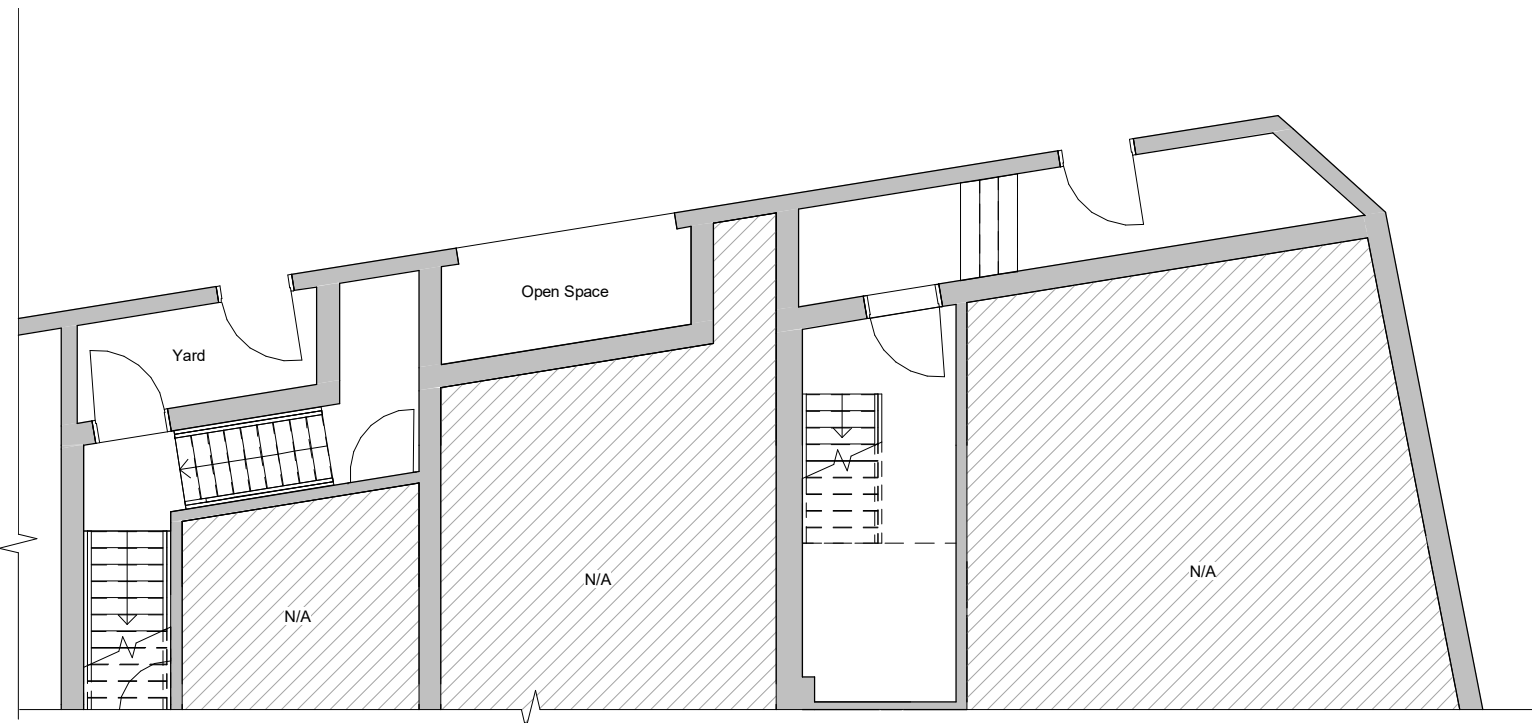


6. Level - Mezzanine
1 : 100

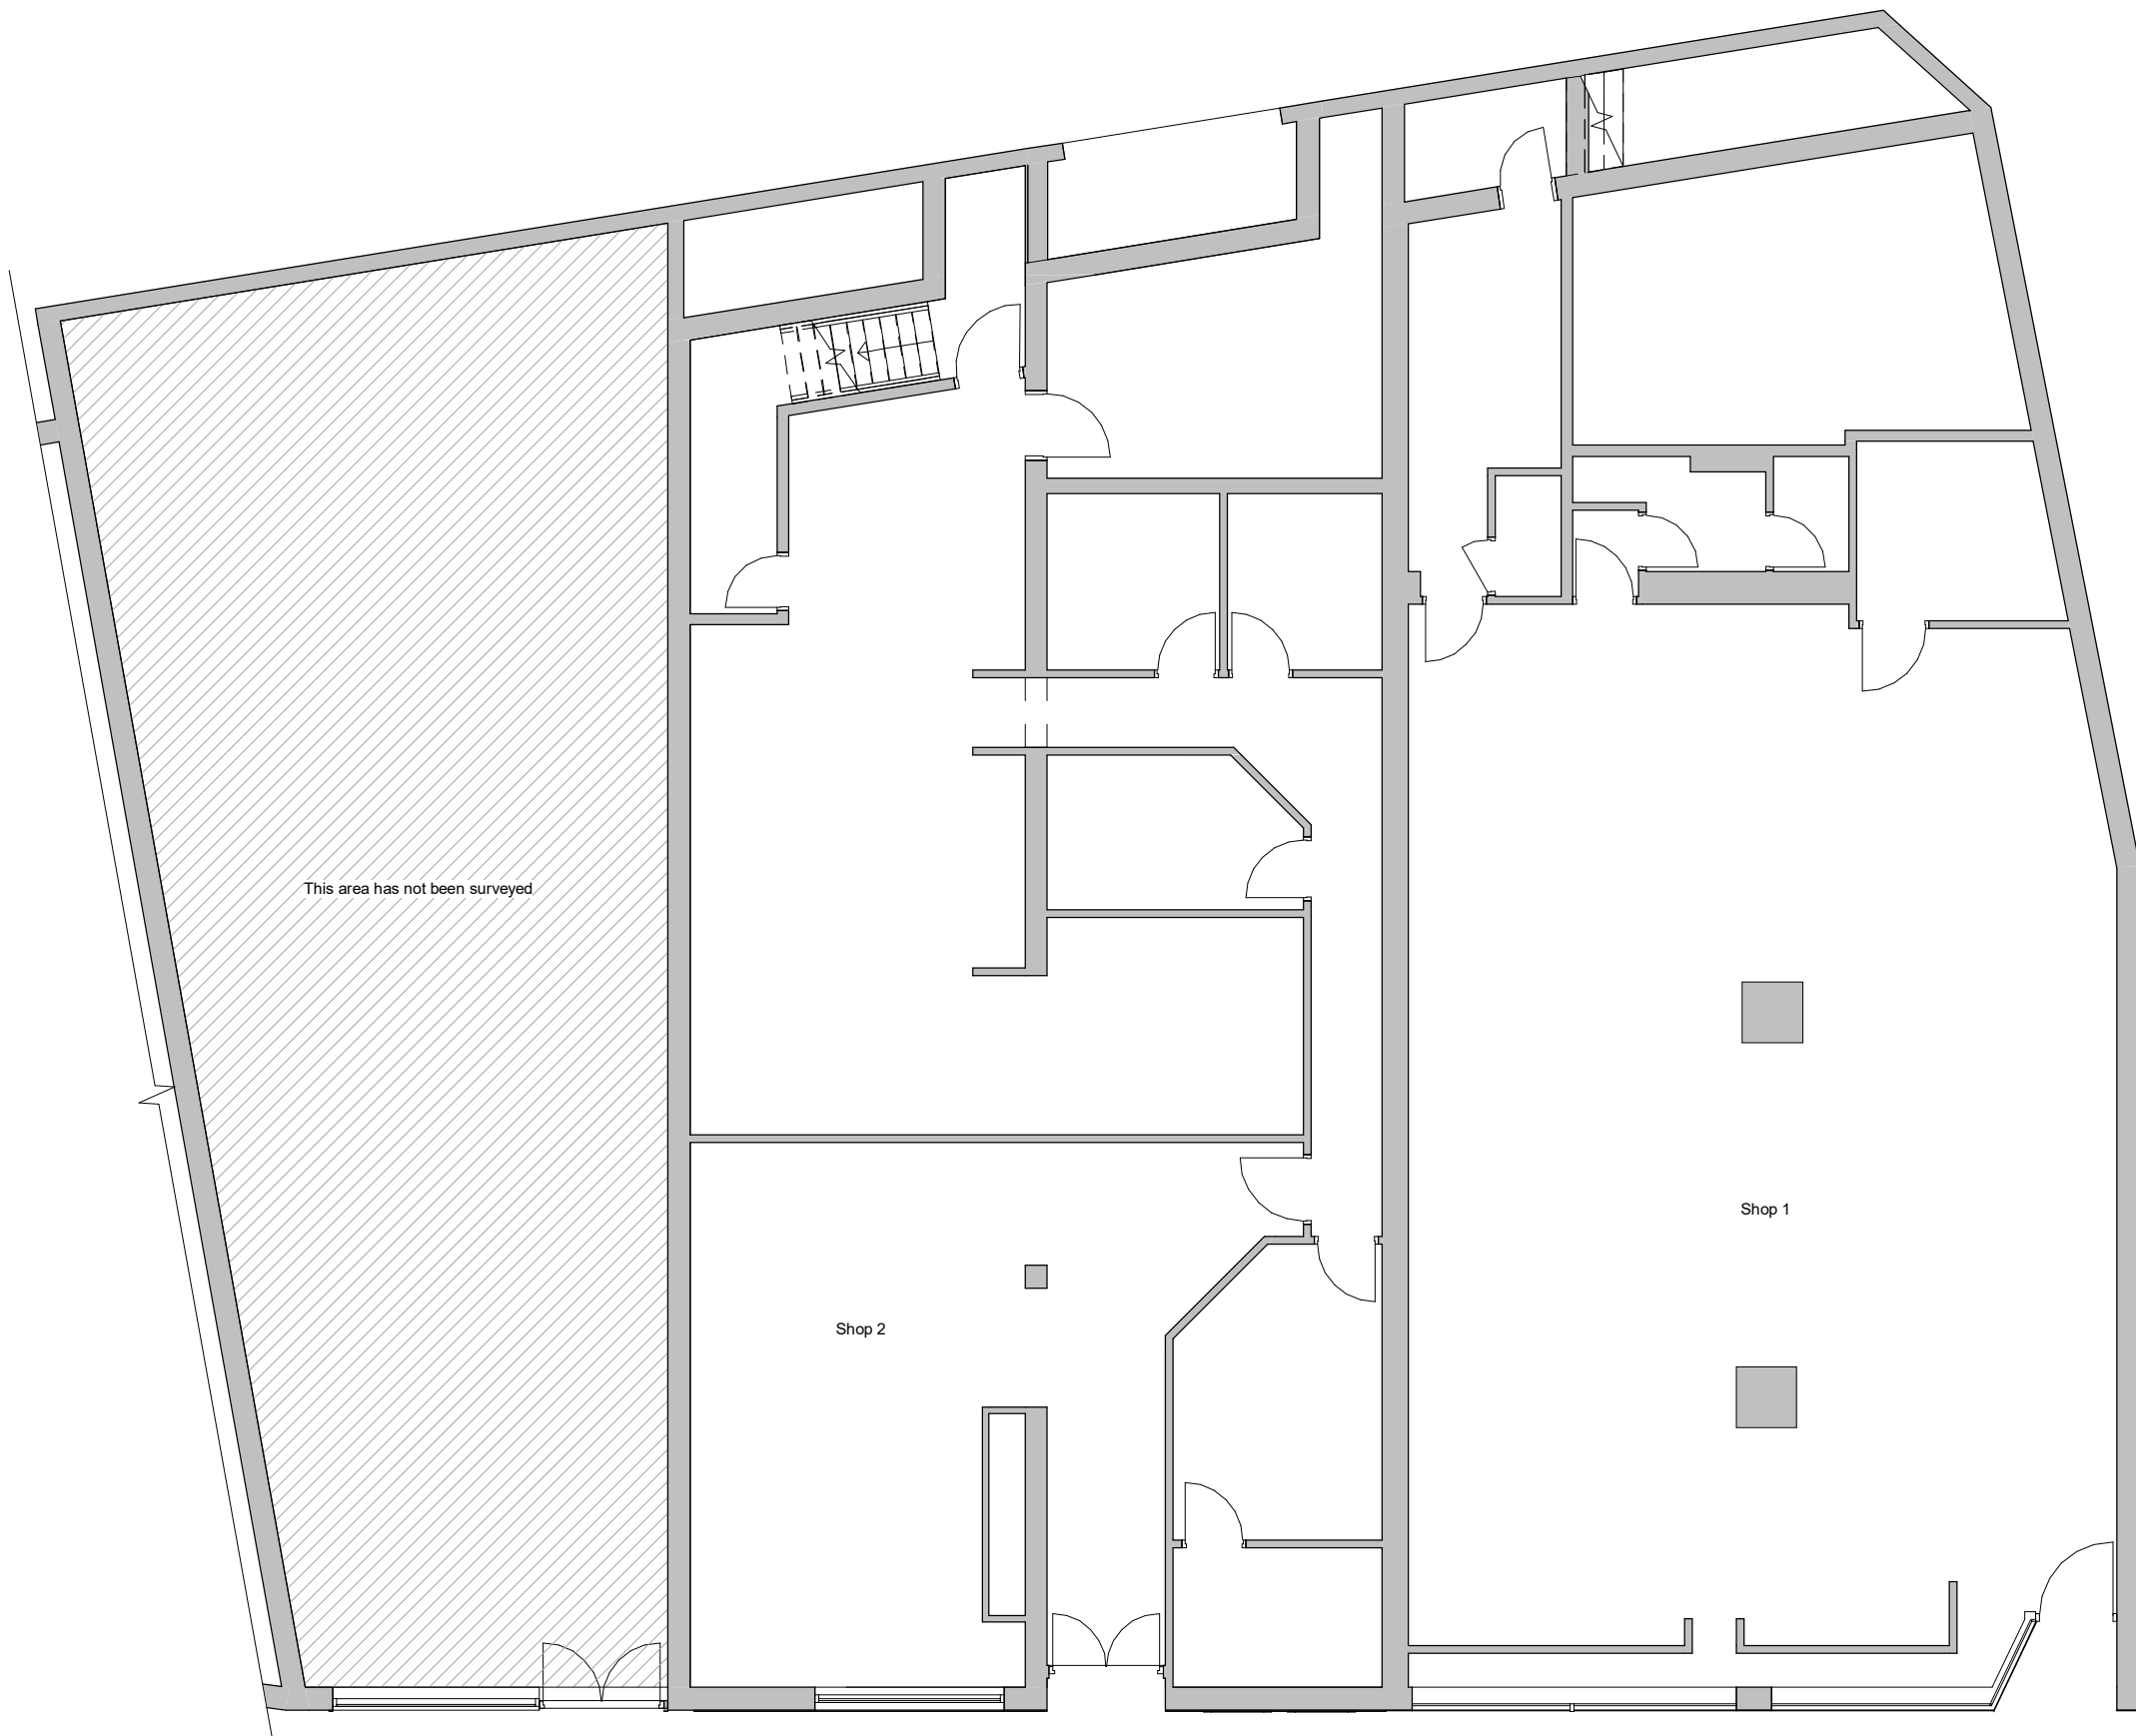

5. Level 0 - GA Existing
1 : 100

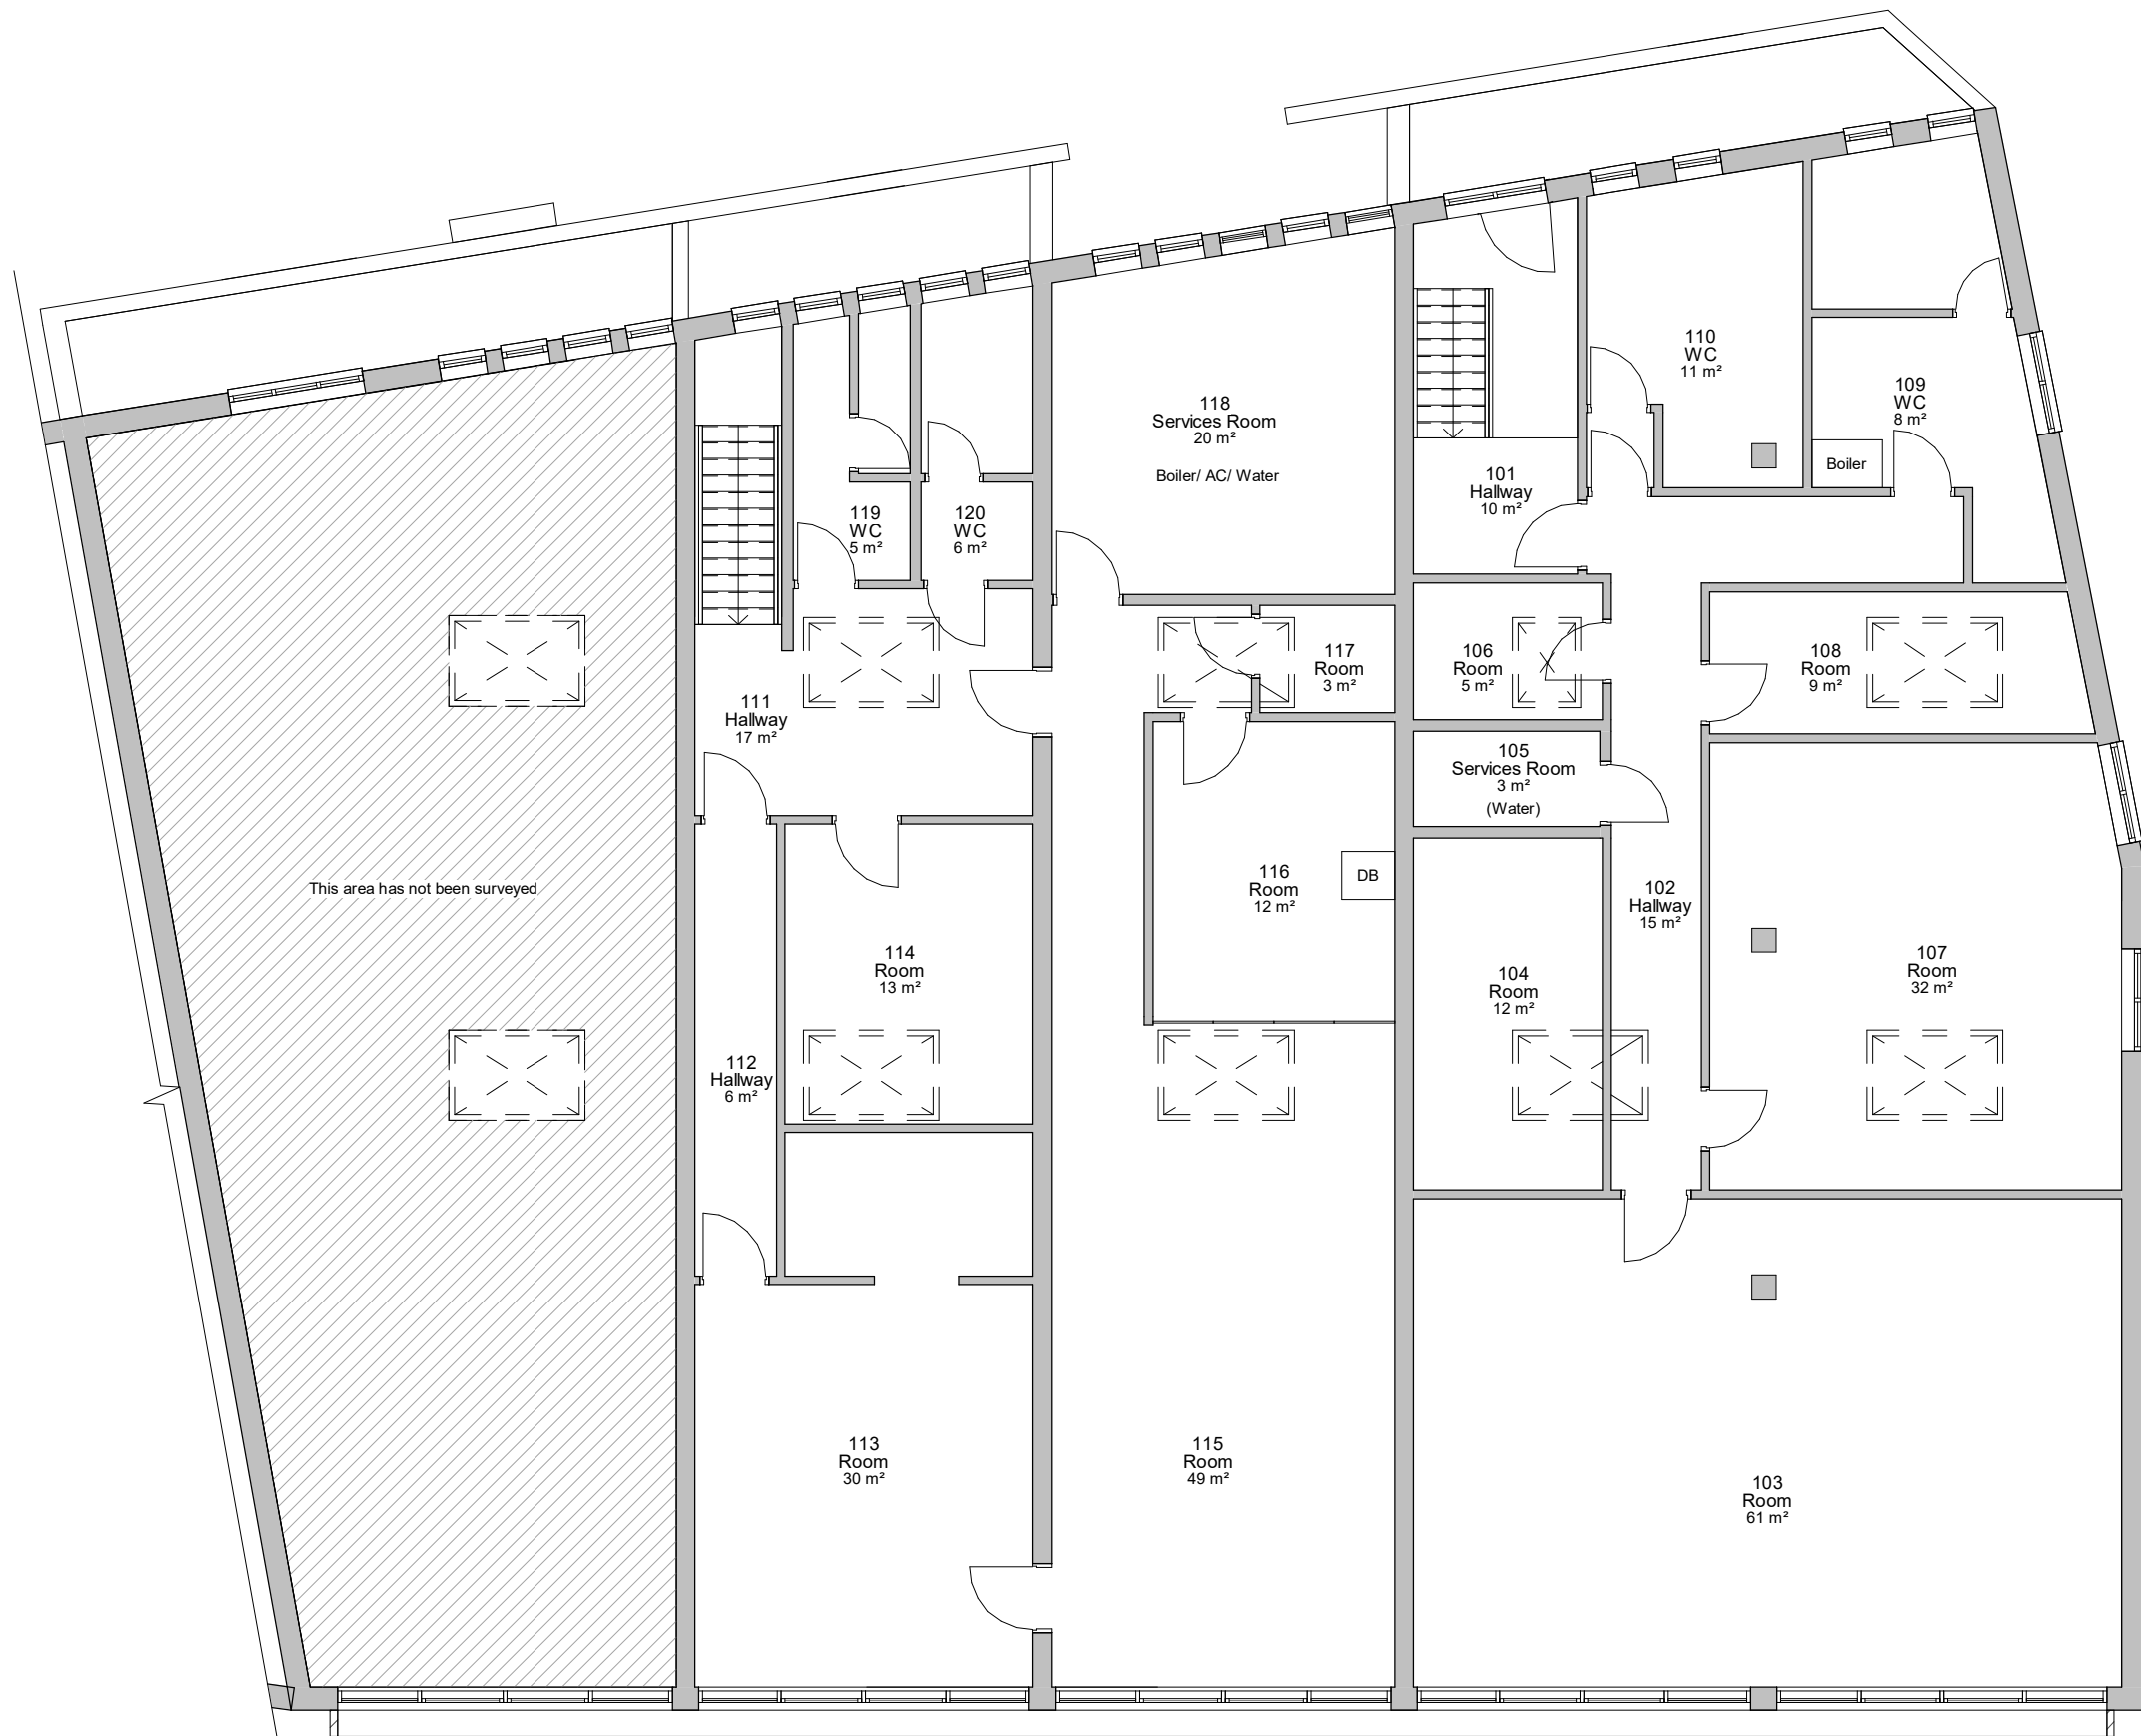

7. Level 1 - GA Existing
1 : 100

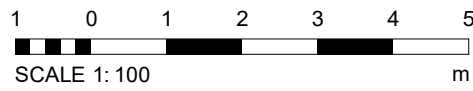

PROJECT	SCALE & A1	DATE	BY
8-10 Wood St	As indicated	24 JUN 25	CW
CLIENT	STATUS	PROJECT NO.	DRAWING NO.
Ben Rob Estates	PLANNING	DA25024.	002.
TITLE	NOTES	REVISIONS	DATE
Existing GA Plans and Elevations	THIS DRAWING MUST NOT BE REPRODUCED WITHOUT WRITTEN CONSENT OF DEBTAL ARCHITECTURE. ALL DIMENSIONS AND MATERIALS SHALL BE CHECKED AND CONFIRMED BY THE ARCHITECT PRIOR TO CONSTRUCTION. ANY CHANGES TO THE DRAWING SHALL BE IN ACCORDANCE WITH THE CURRENT STATUTORY REGULATION. ALL DIMENSIONS SHALL BE IN ACCORDANCE WITH THE CURRENT STATUTORY REGULATION. ALL DIMENSIONS SHALL BE IN ACCORDANCE WITH THE CURRENT STATUTORY REGULATION.		

