



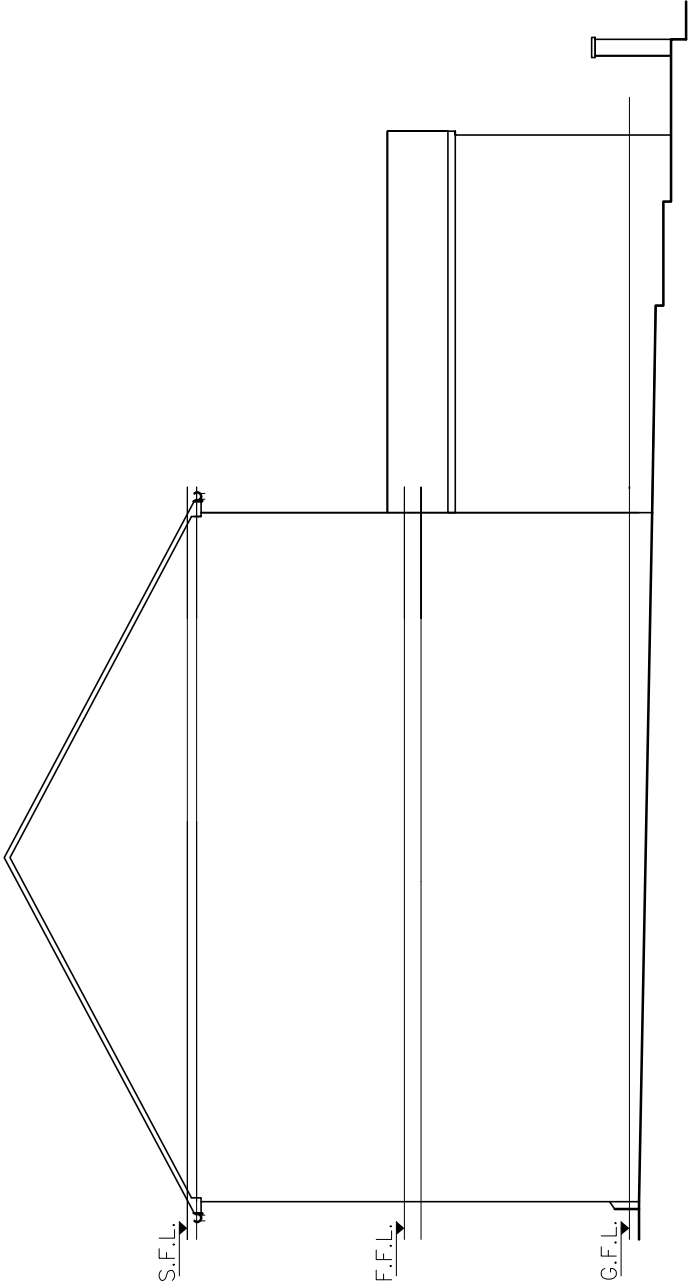

EXISTING SIDE ELEVATION

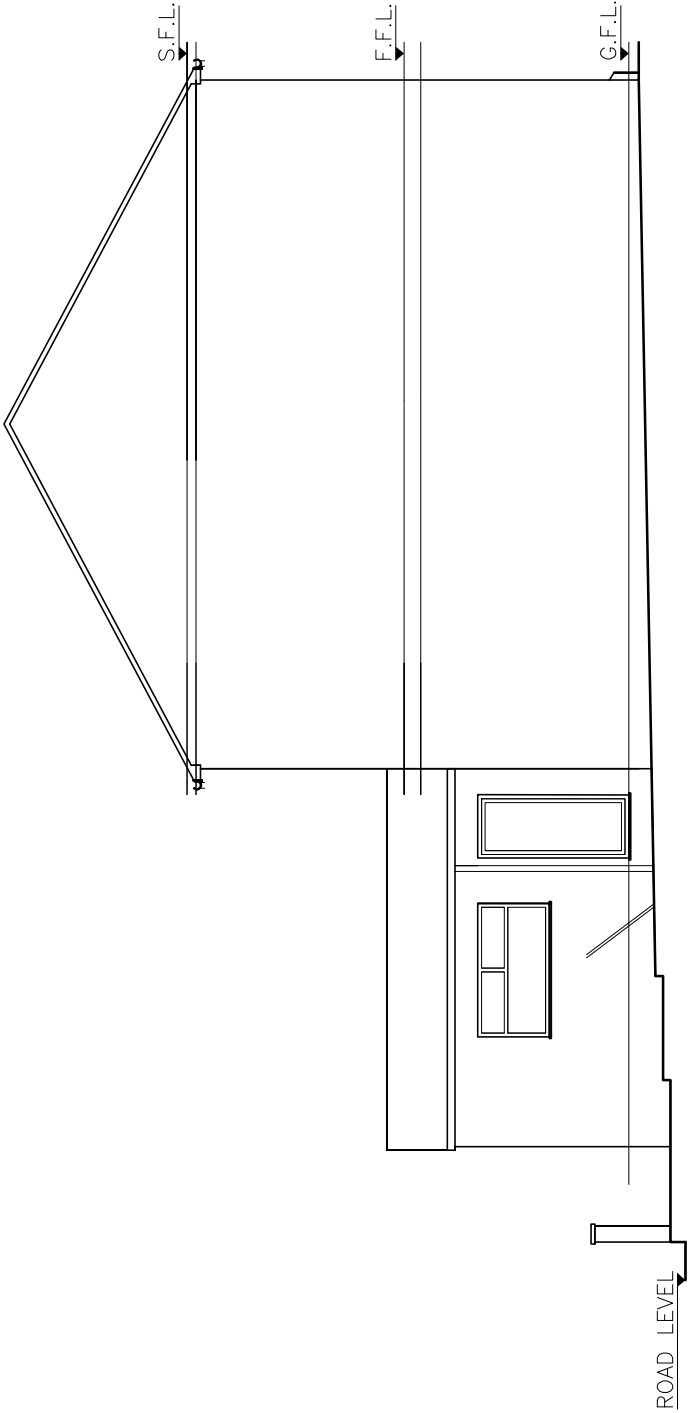

EXISTING SIDE ELEVATION

NOTES

COPYRIGHT: ALL RIGHTS RESERVED
THIS DRAWING MUST NOT BE REPRODUCED WITHOUT WRITTEN PERMISSION FROM NORDEN QUANTITY SURVEYING AND CONSTRUCTION SERVICES LIMITED.
DO NOT SCALE OFF THIS DRAWING.
ALL DIMENSIONS ARE TO BE CHECKED ON SITE BY THE CONTRACTOR / SUB-CONTRACTOR. ANY DISCREPANCIES ARE TO BE REPORTED TO NORDEN QUANTITY SURVEYING AND CONSTRUCTION SERVICES LIMITED.

Rev.	Description	D'n	Chk	Date	

Norden Quantity Surveying and Construction Services LTD
732 Edenfield Road, Norden, Rochdale, OL12 7YP

Contract NO.15 BRIAR STREET, ROCHDALE, OL11 4HD

Title PROPOSED FRONT AND REAR DORMERS

Scales	1:100	Sheet Size	A3
Drawn	-	Checked	-
Dwg. No.	DWG 3 OF 7	Date	01.07.2025
		Revision	0