

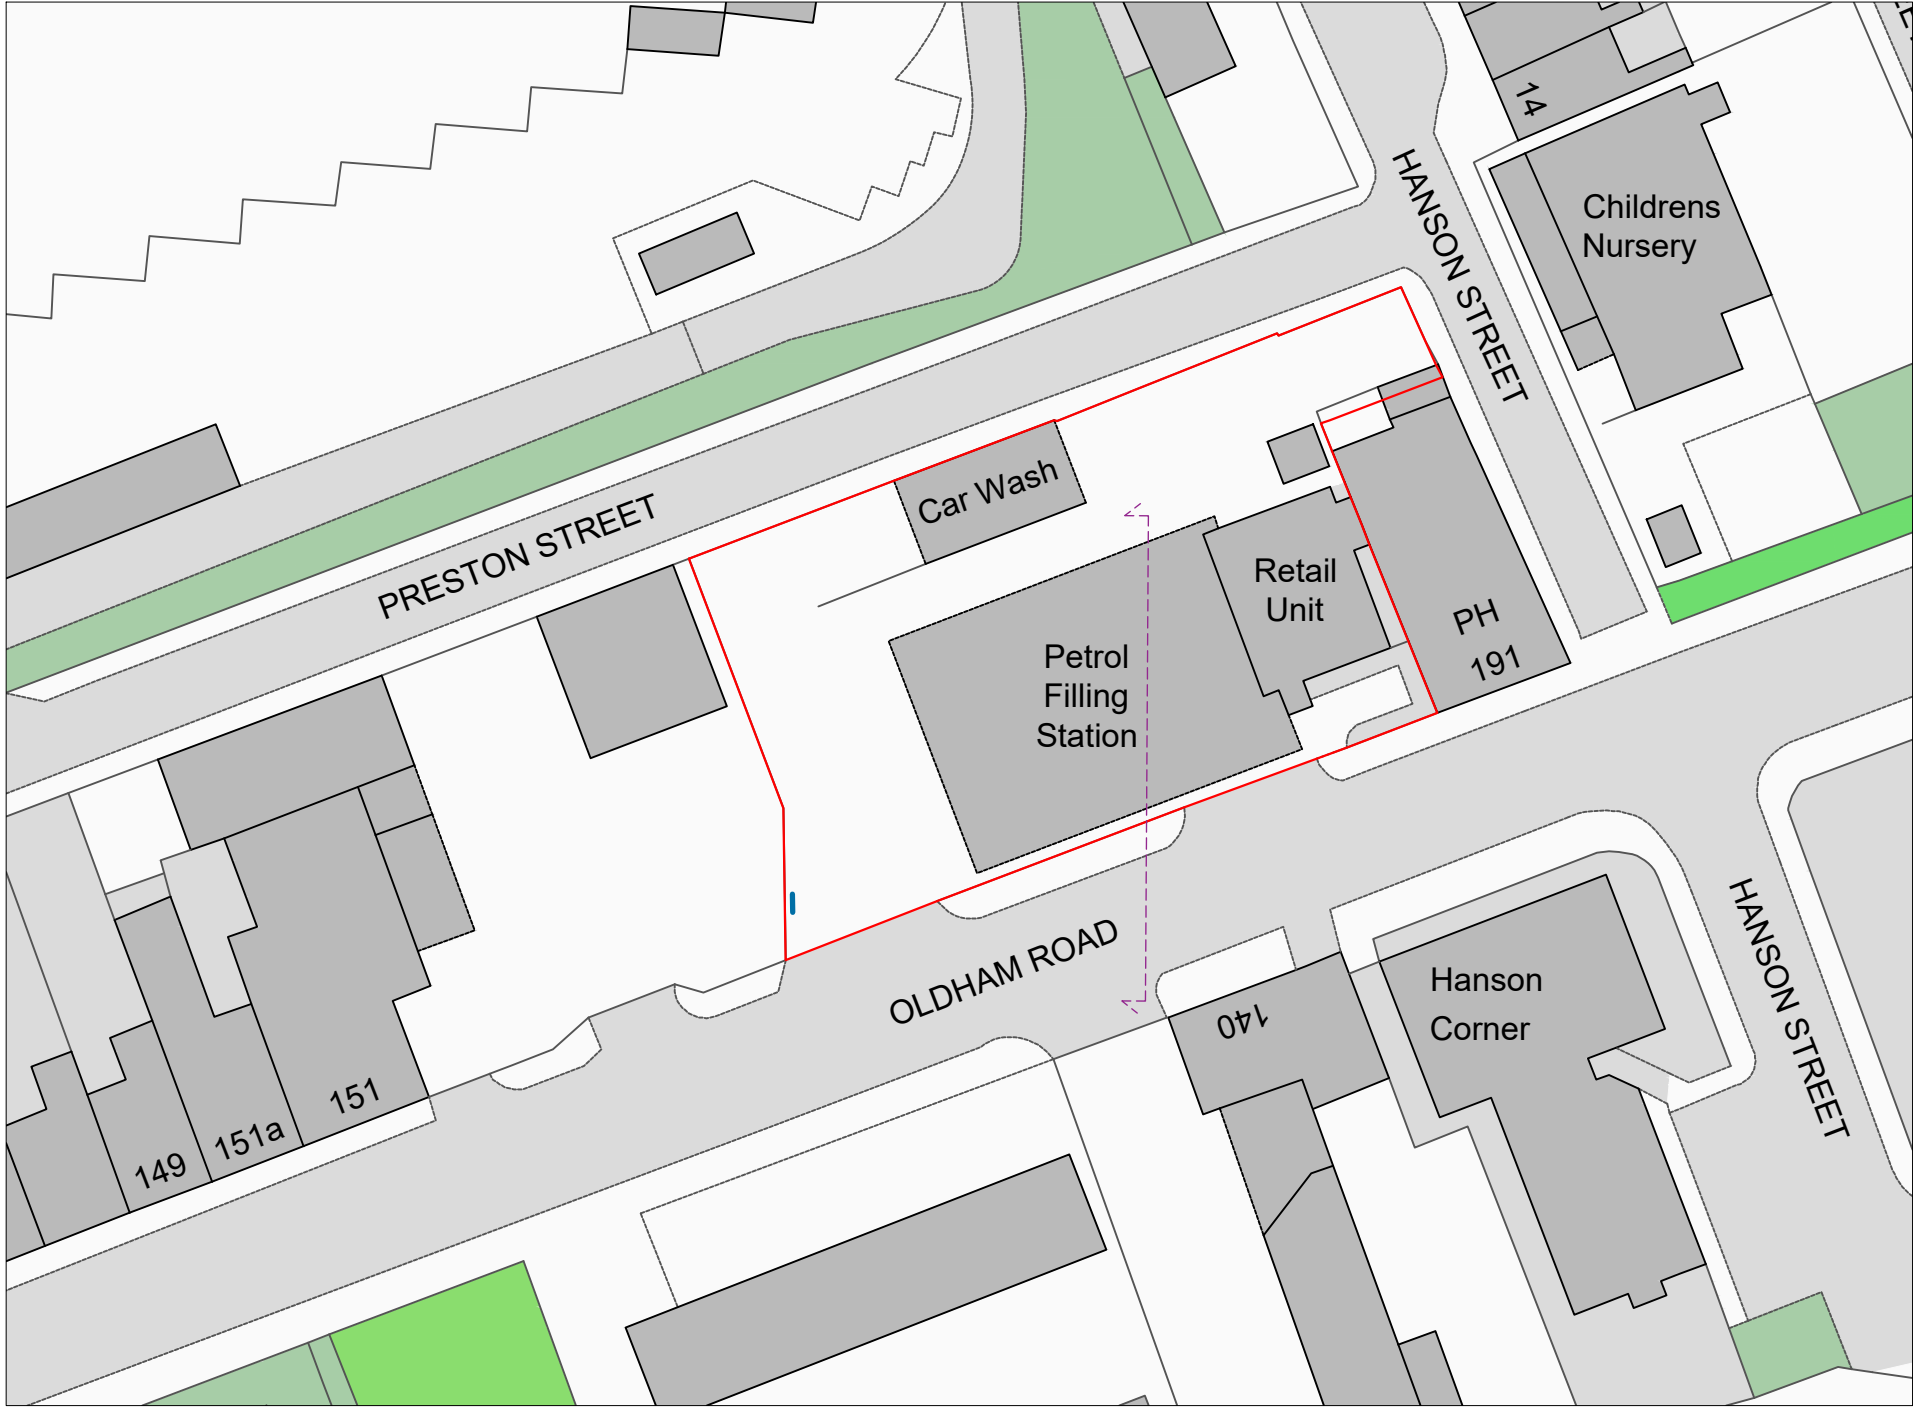


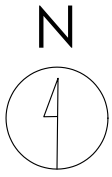

Crown copyright and database rights (2024) OS (100063368)

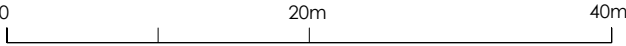

Title
Proposed Site Plan

Address
Oldham Road, Middleton, Greater
Manchester, M24 2LD

Client

Job No.
FS666
25881

Issued
06/06/25

Scale
1:500 @ A3

- Key**
- 1. Boundary of Petrol Filling Station
 - 2. Proposed Digital Display
 - 3. Elevation Line

All information is to be checked on site for accuracy and fit. Only drawings with WD status with the most recent revision are to be used for construction.