




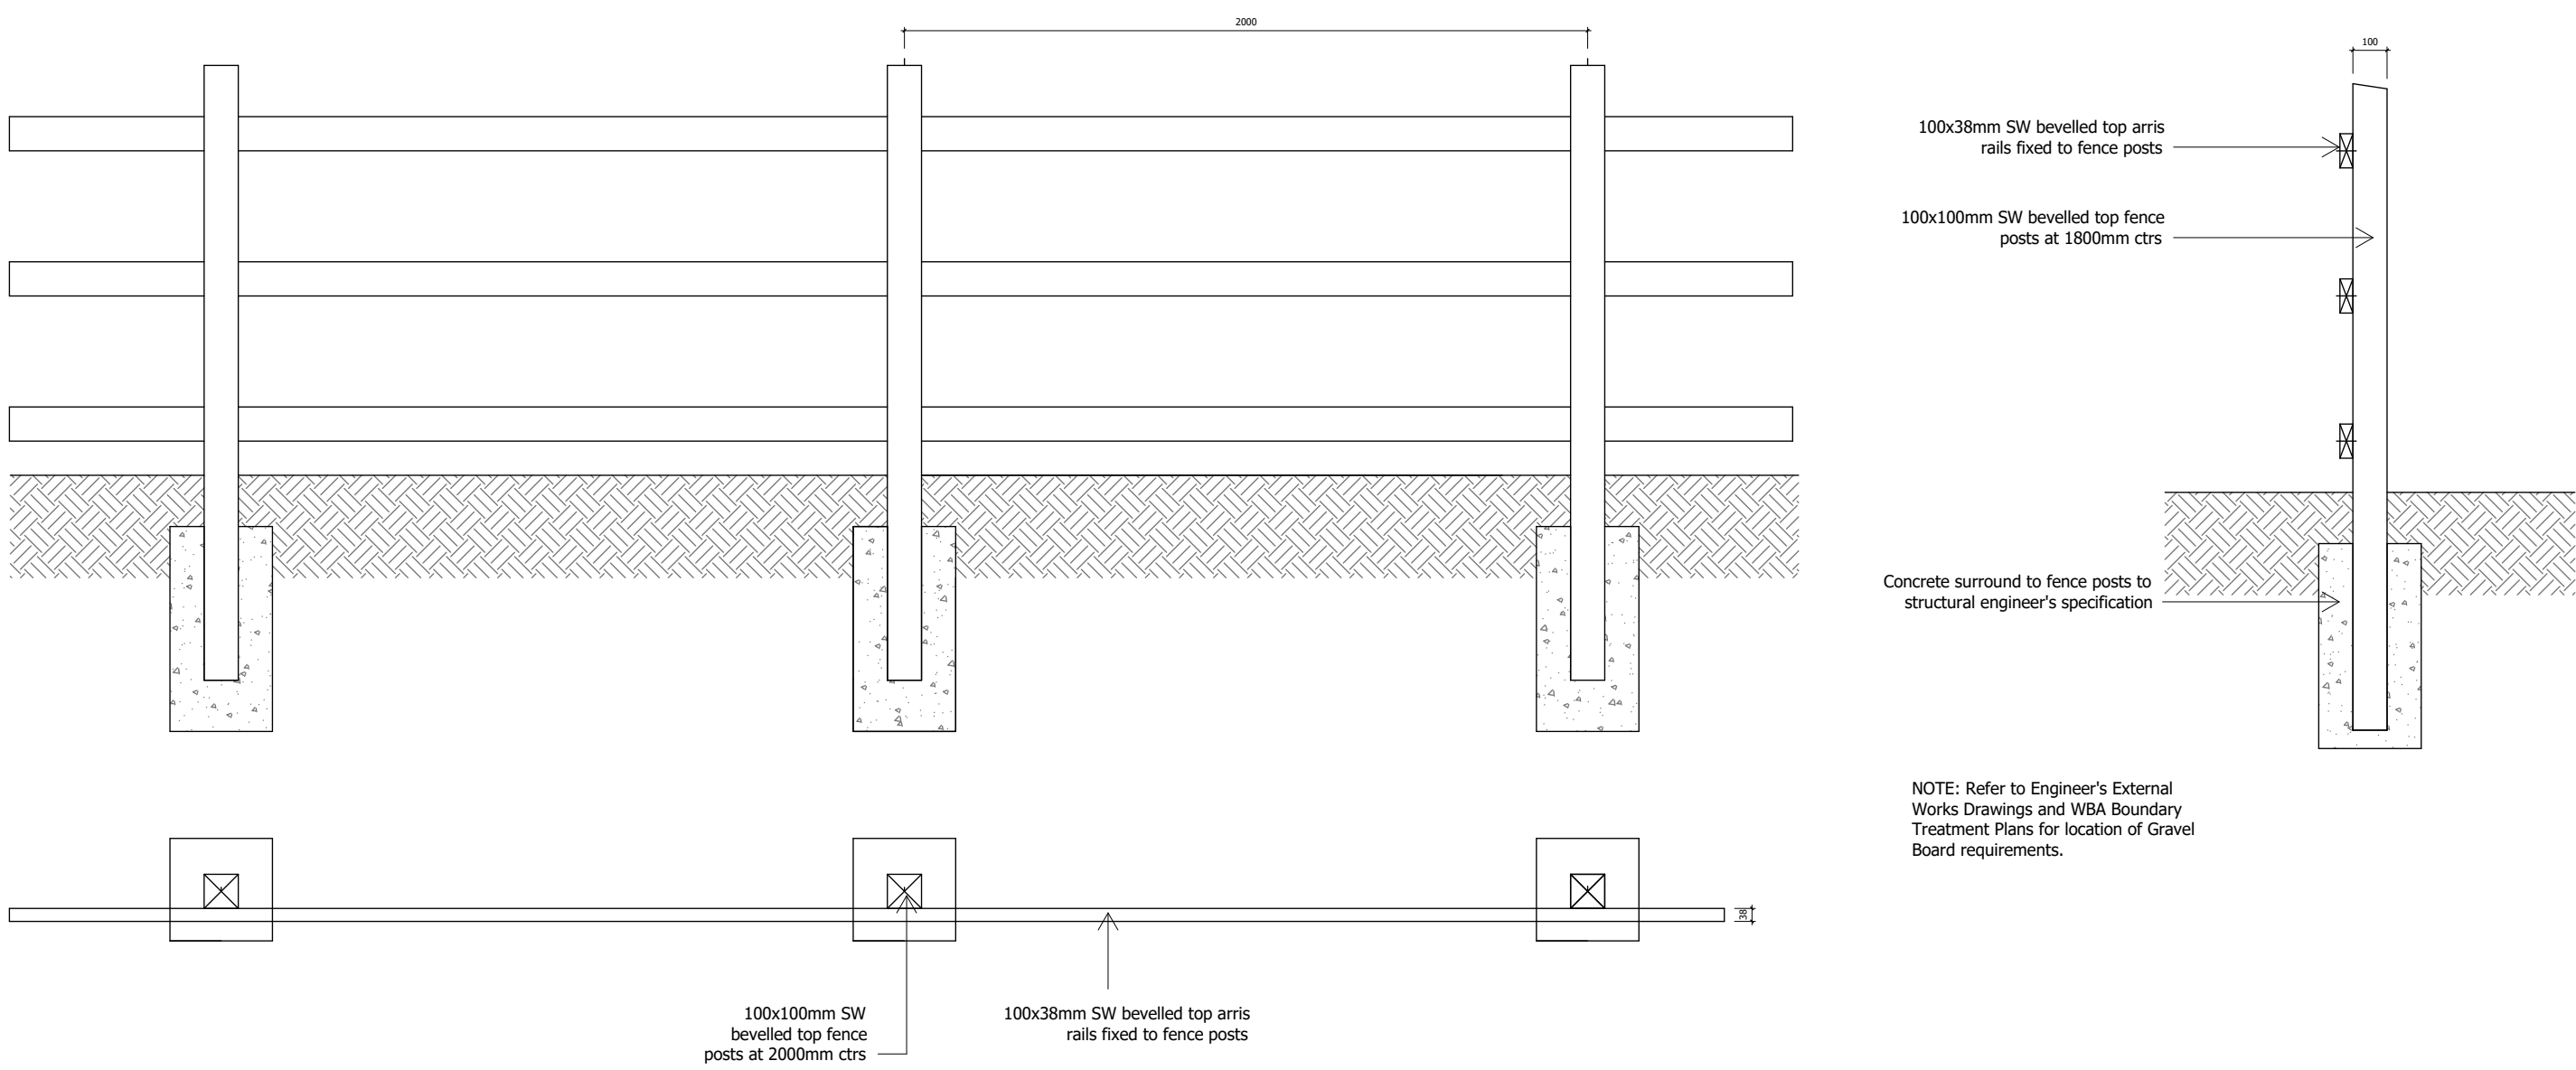


F1 | 1200mm Timber Post & Rail Fencing
1 : 20

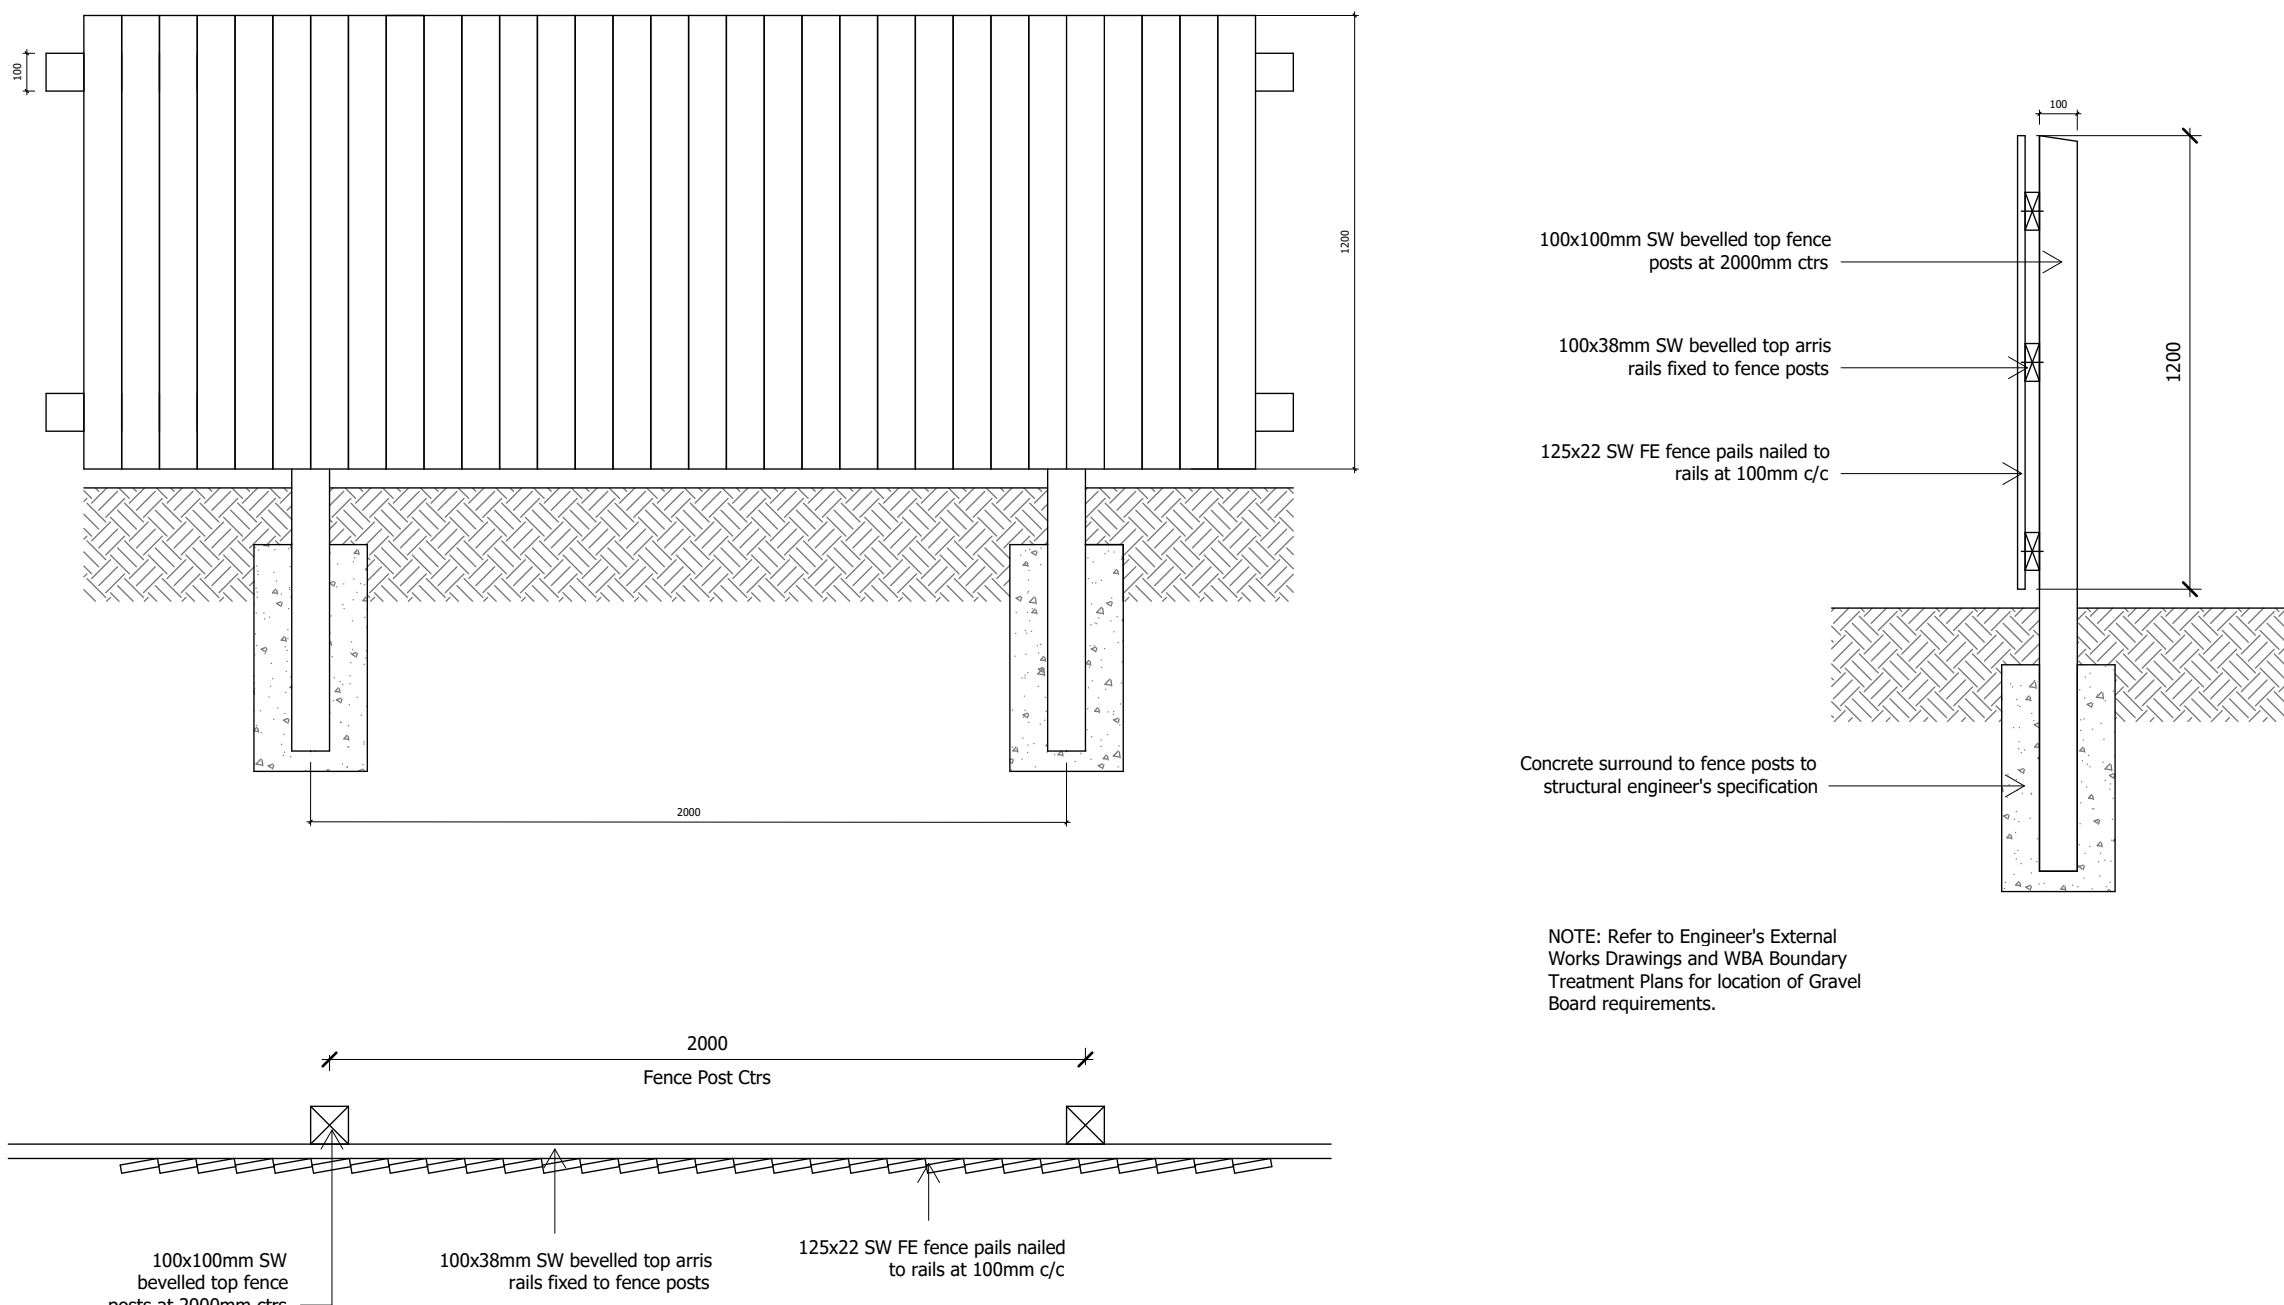


F2 | 1200mm High Timber Feather Edge
1 : 20

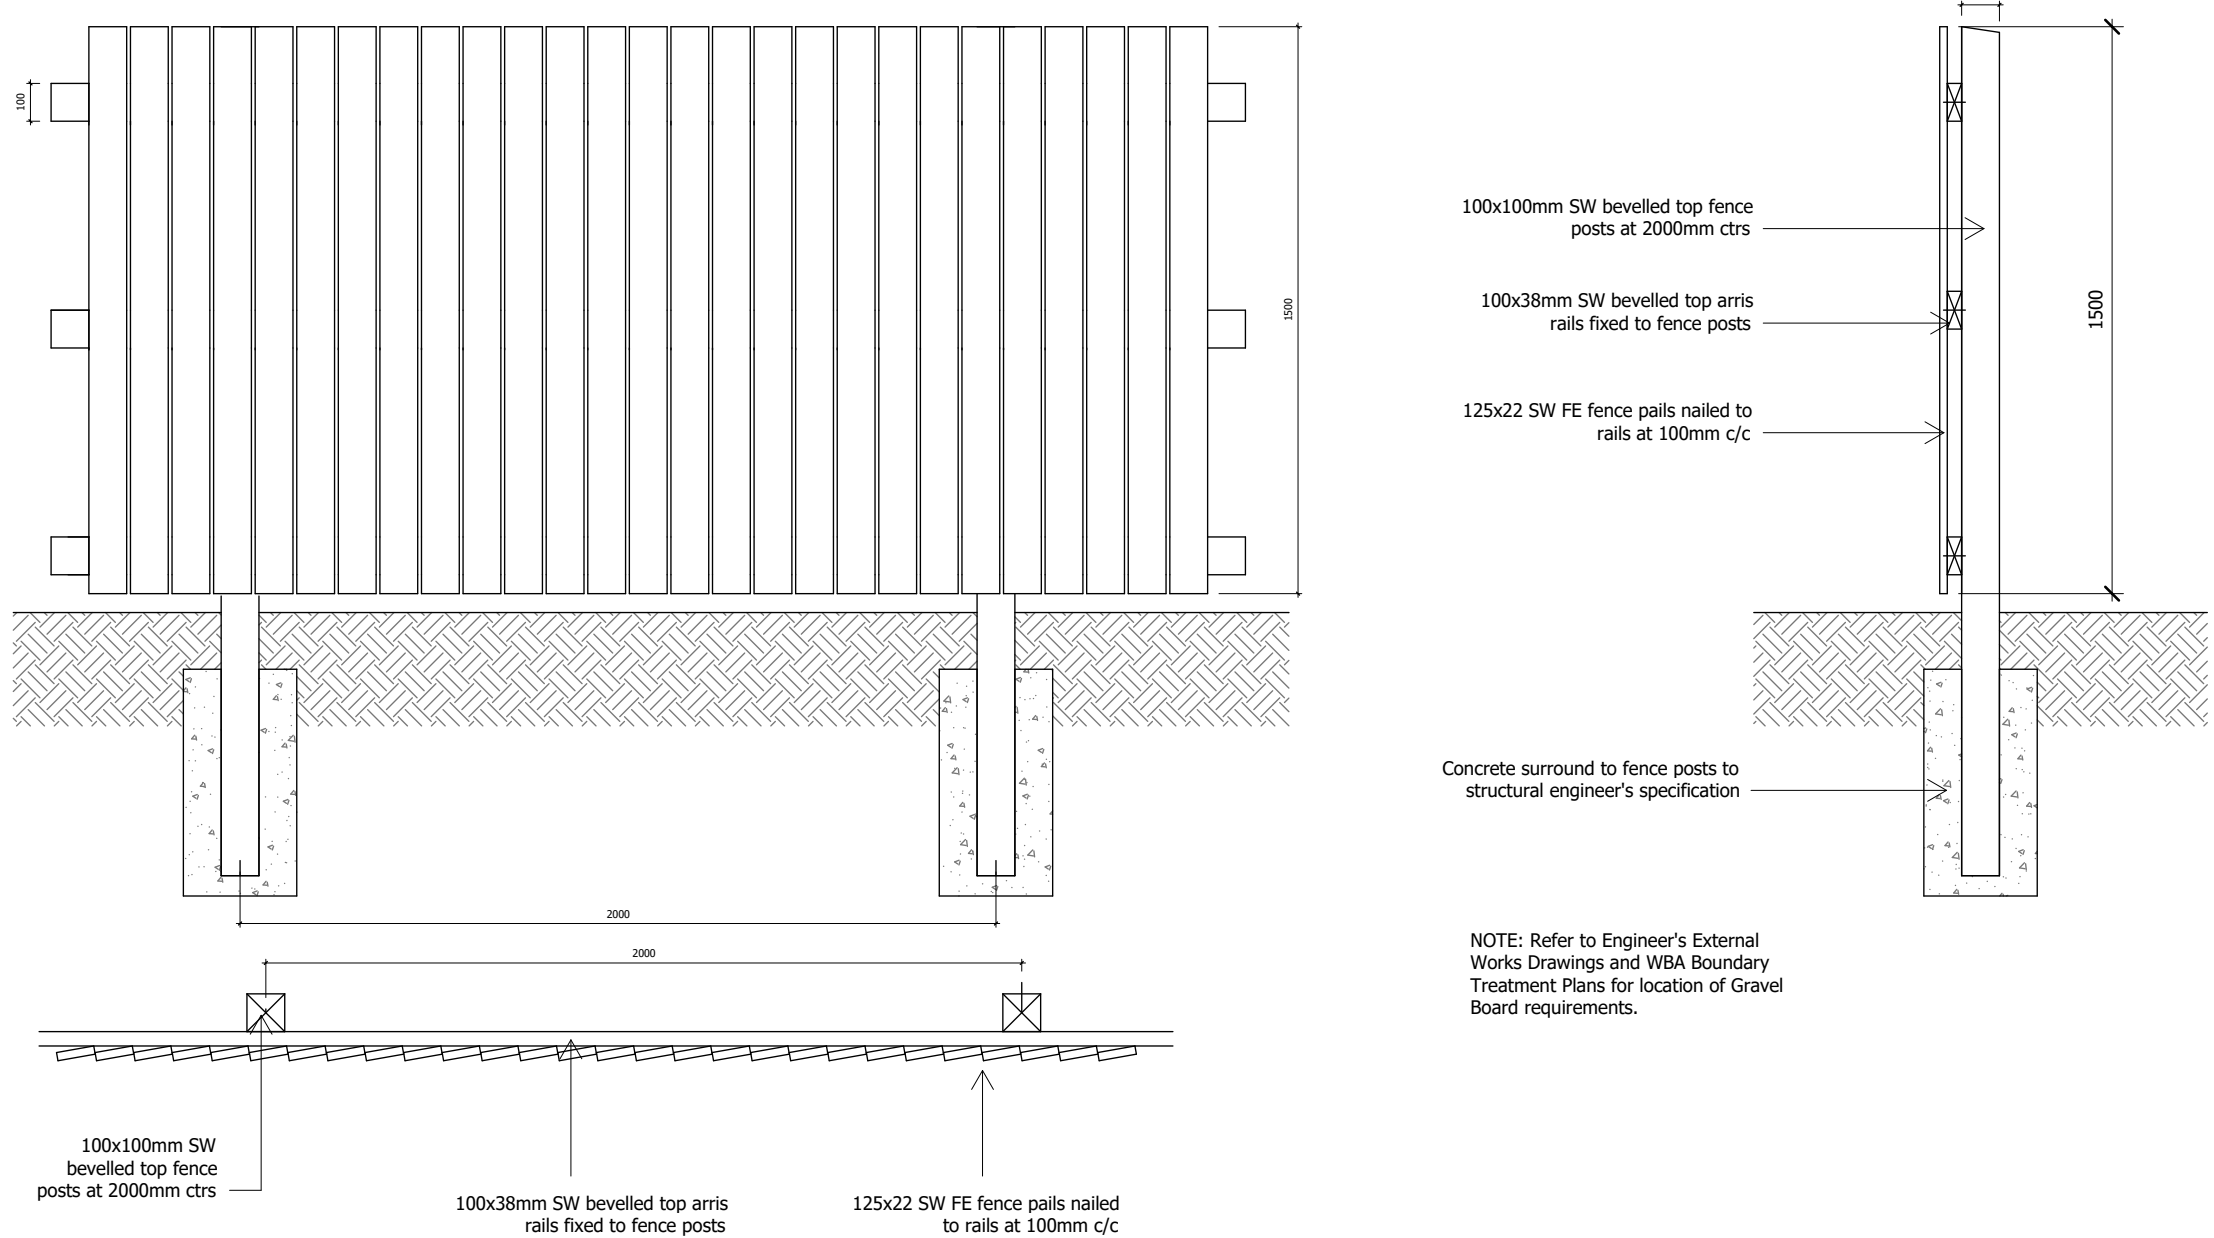


F3 | 1500mm Timber Feather Edge Fencing
1 : 20

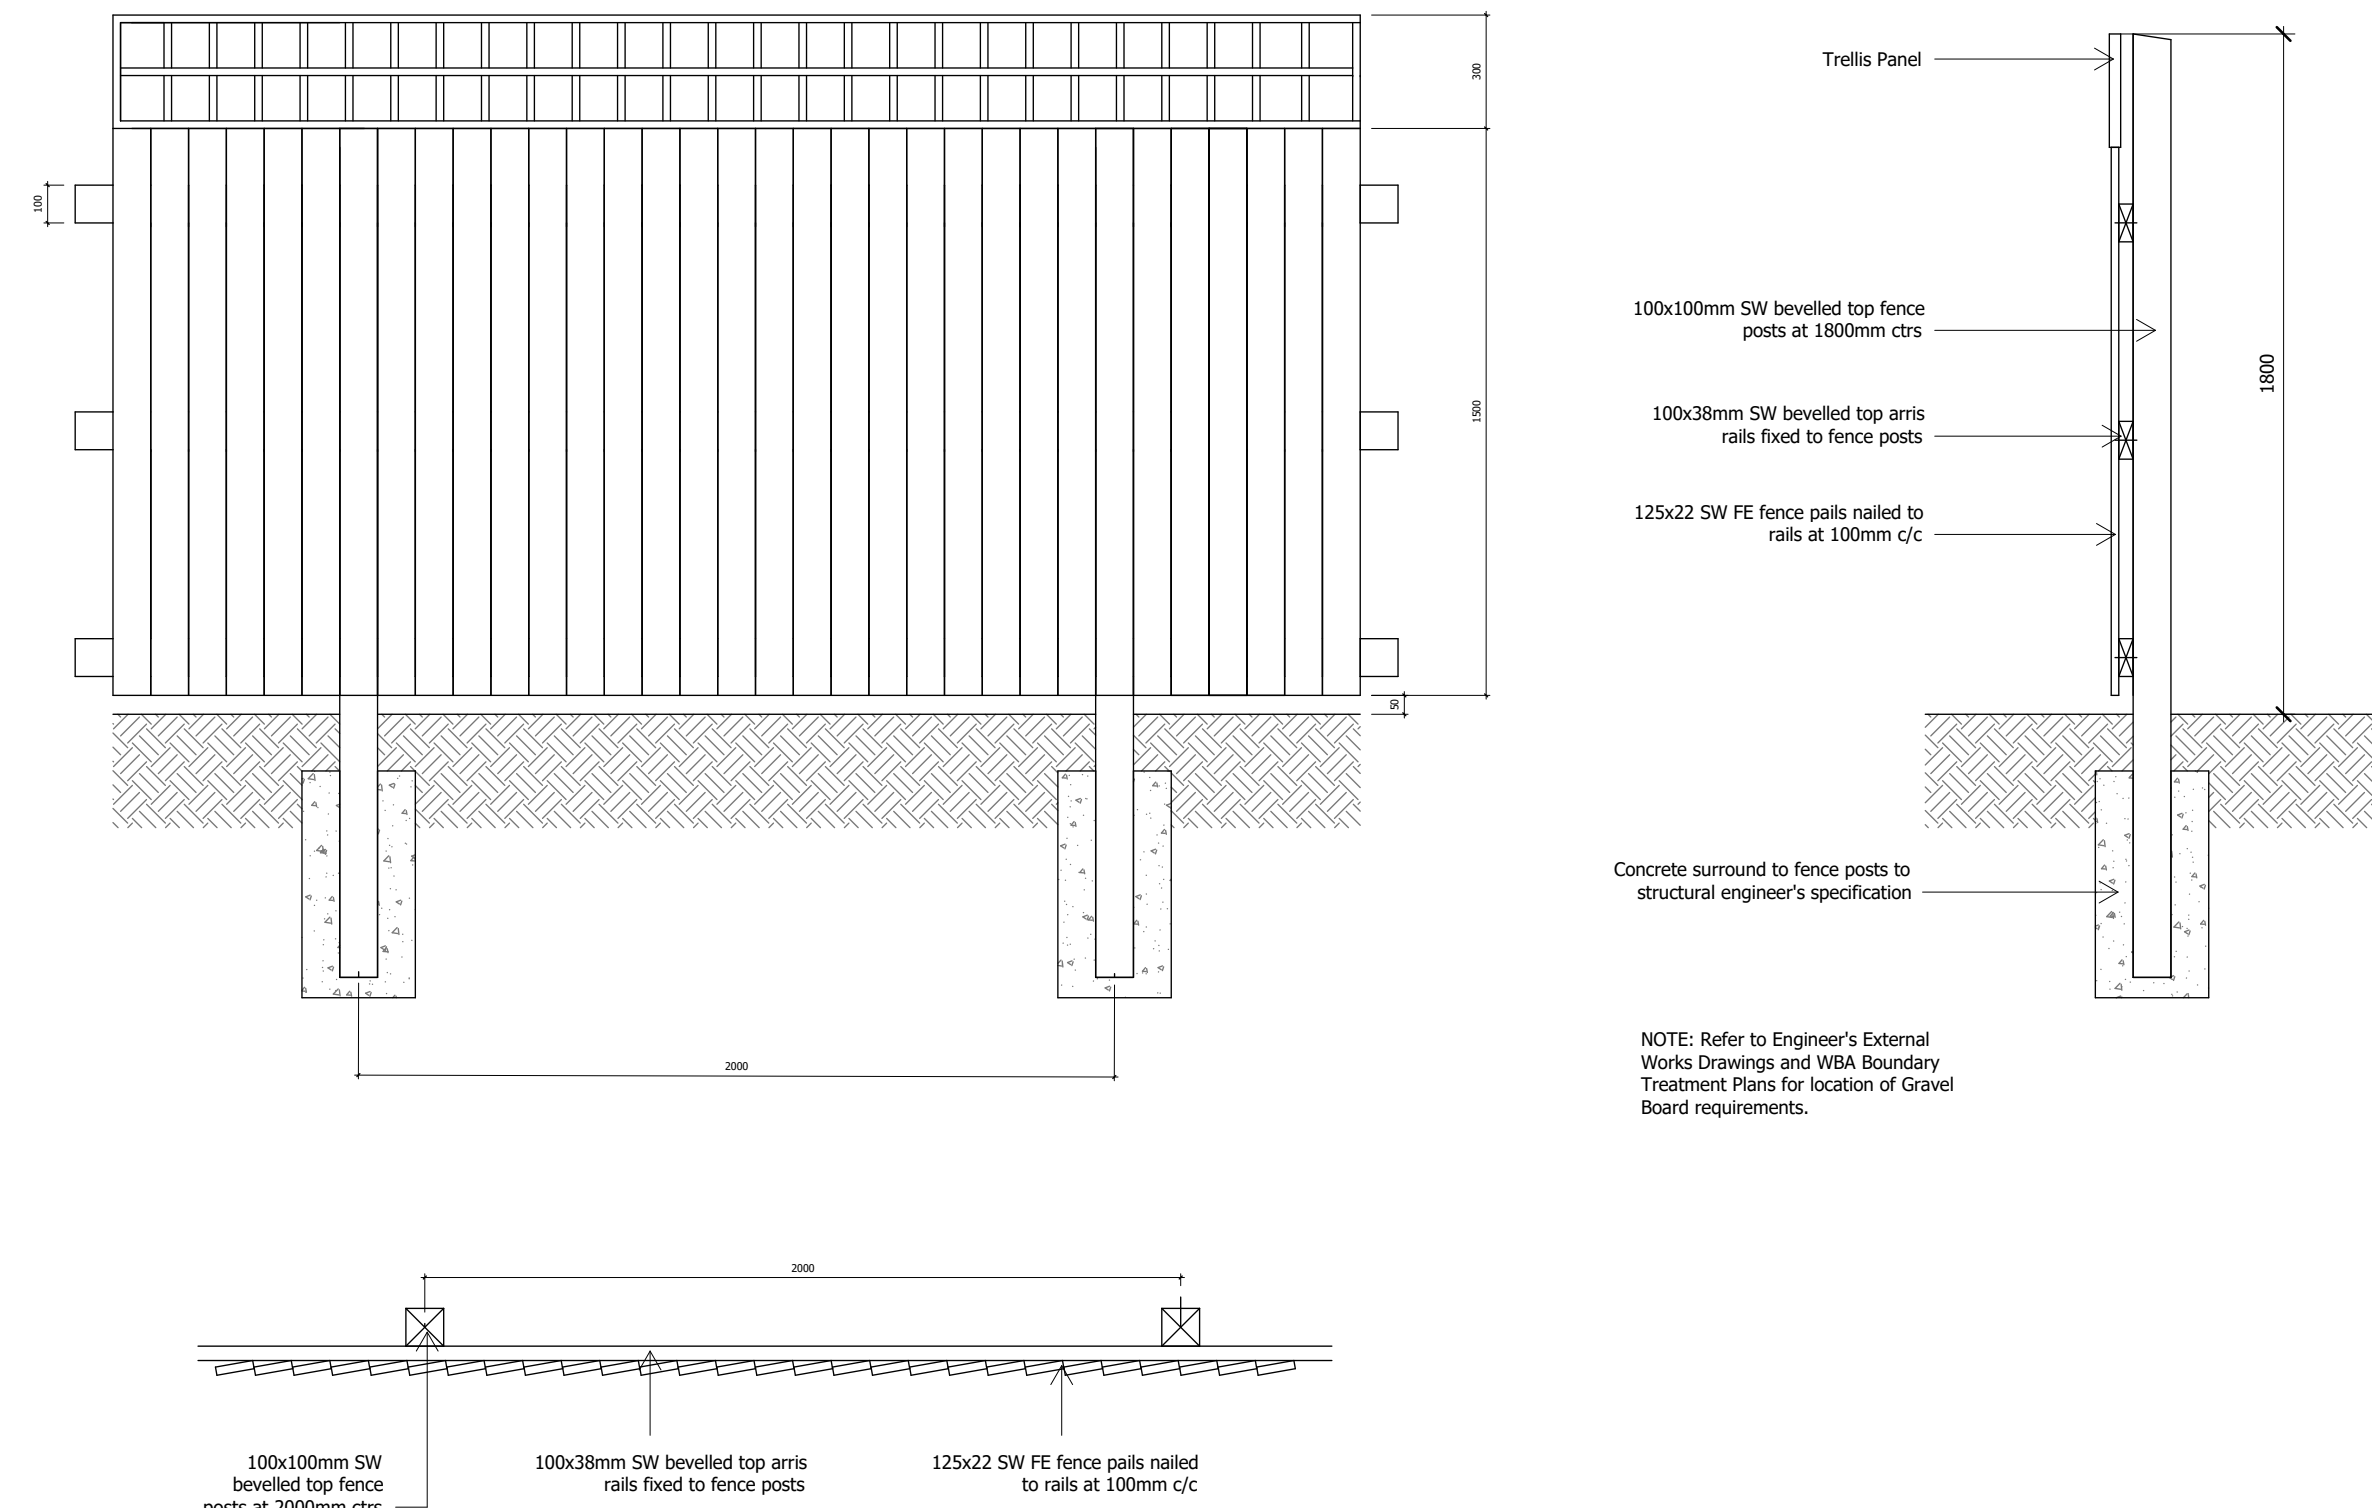


F4 | 1800mm Timber Feather Edge Fencing (1500mm Feather Edge, 300mm Trellis)
1 : 20

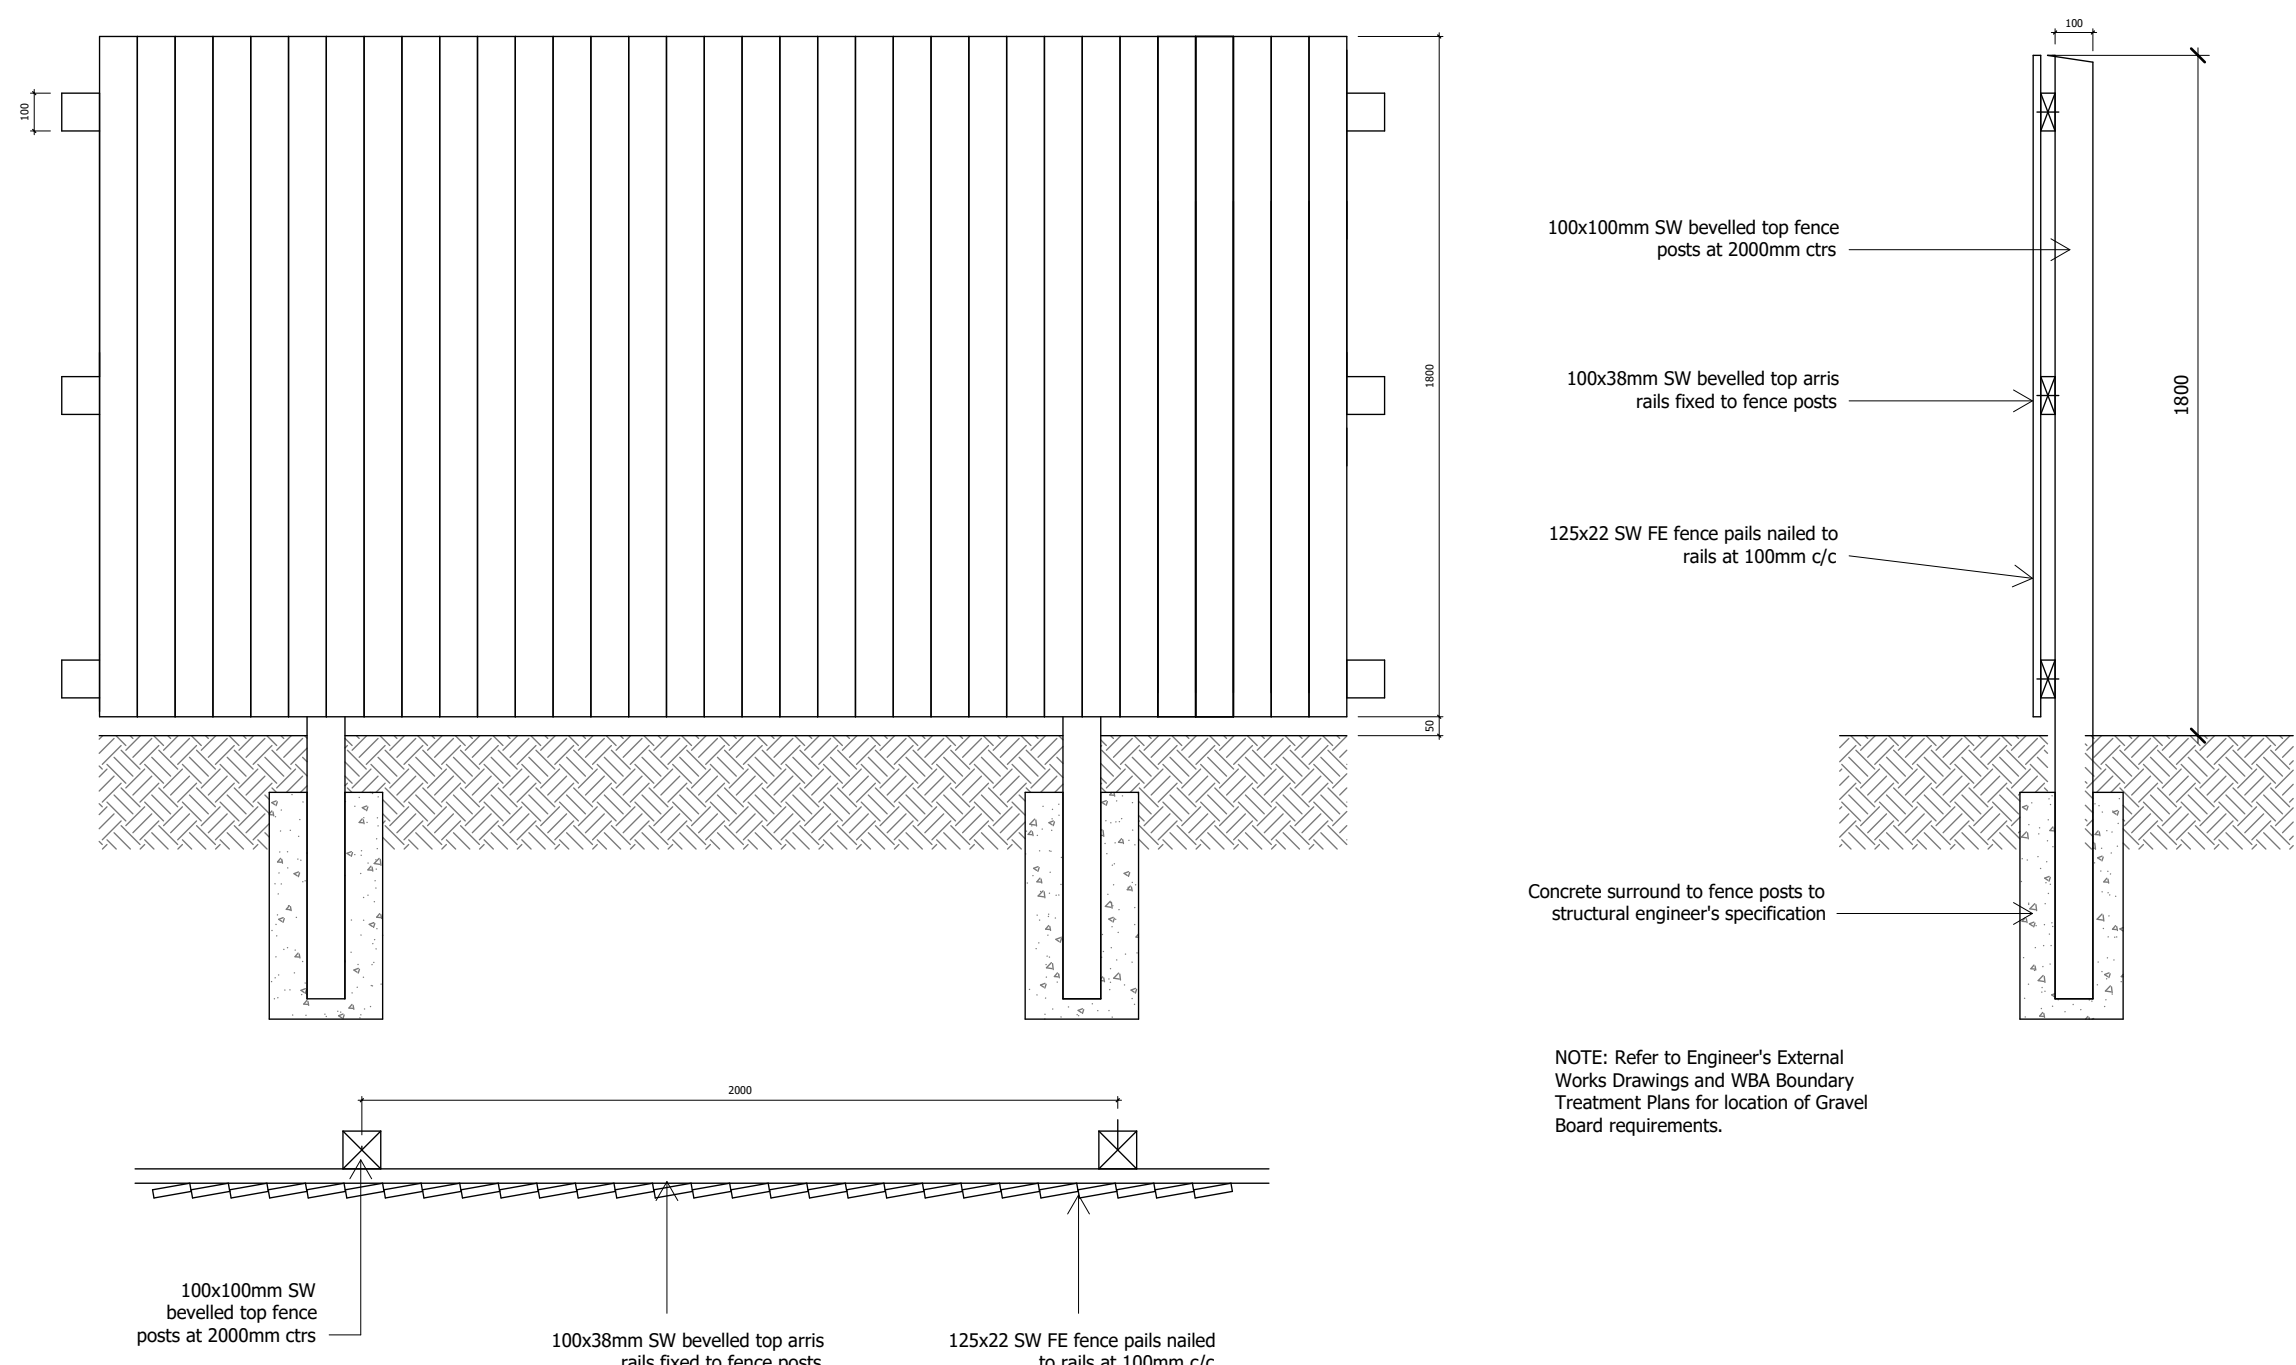

F5 | 1800mm Timber Feather Edge Fencing
1 : 20

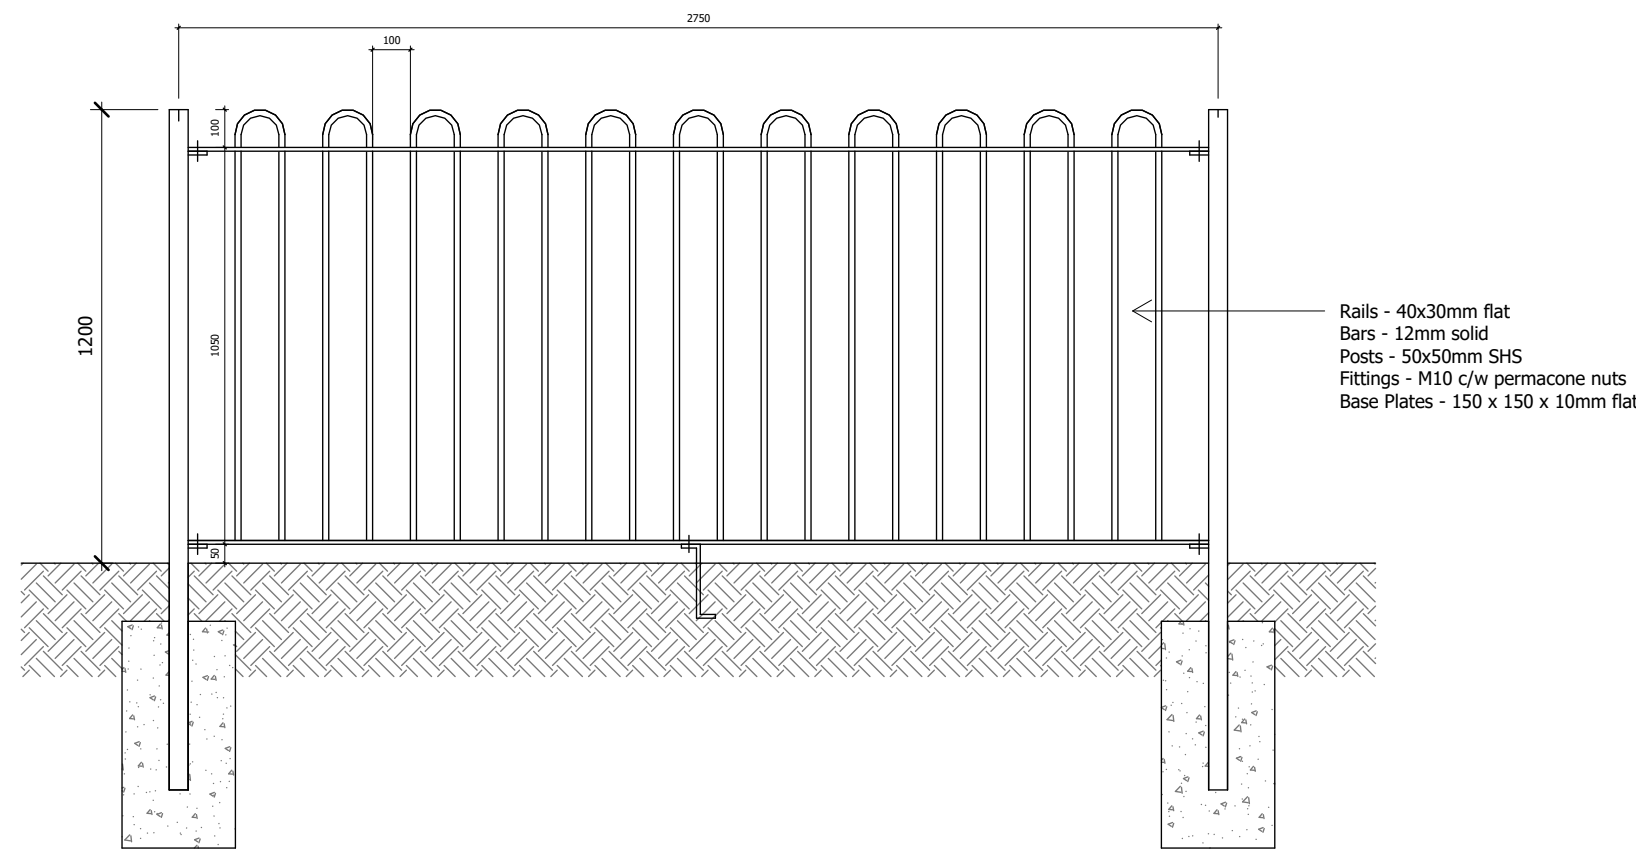

F6 | 1.2m Bow Top Railings (Baseplated)
1 : 20

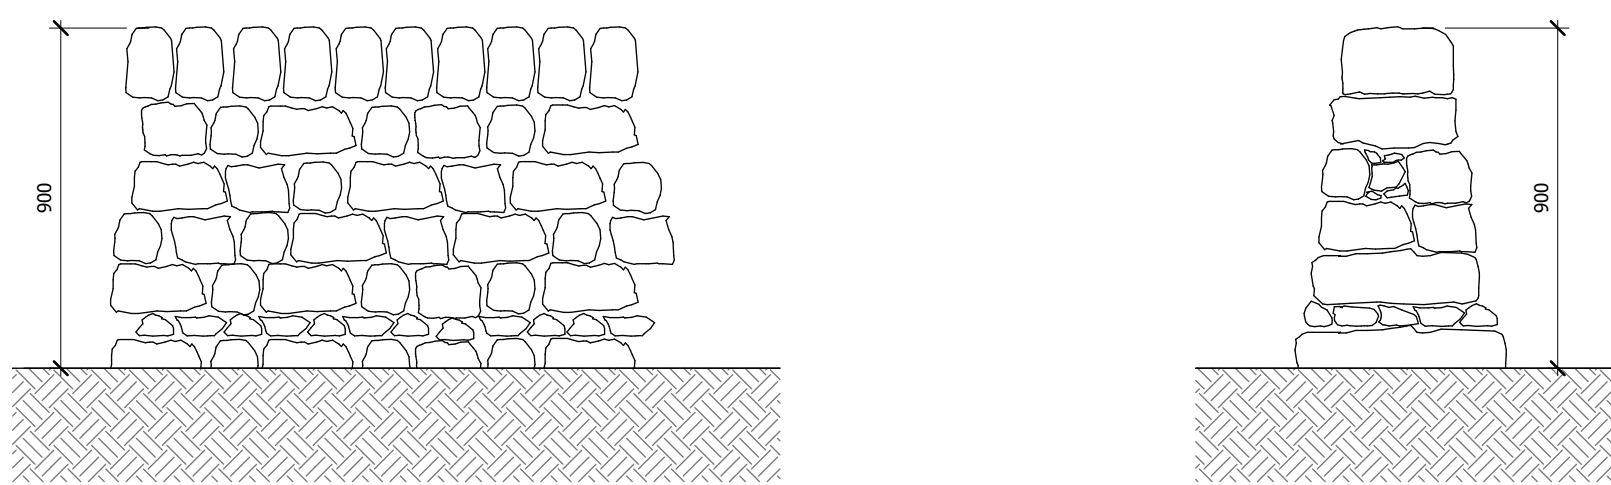

W1 | 0.9 Stone Wall
1 : 20

P4	16.04.25	EH	DW	Boundary details to suit fencing contractors markings
P3	30.10.24	AH	DW	1.8m hlt and miss updated to close boarded.
P2	23.07.24	DW	AH	Cracking dimensions added.
P1	10.10.23	KK	DW	Boundary Treatment Details updated in line with client comments.

Rev:	Date:	Drawn:	Checked:	Description:
S2				Information


Hollin Gate
Site Layout - Boundary Treatment
Details Sheet 1

Location:
Hollingworth Road
Littleborough

Client:
Vistry Partnerships

UPRN	Originator	Zone	Level	Type	Rate	Series/Number	Revision:
HOLL-WBA-SI-ZZ-DR-A-20_1034							P4
Date:	Drawn:	Checked:	Scale:	SIAD			Int. Job No:
08/11/23	KK	DW	1 : 20				4046-001

NATSON BATTY ARCHITECTS
Shires House, Shires Road
Guldsley, Leeds LS20 8EU
Leeds Loughborough
T: 01943 876 665
E: enquiries@natsonbatty.com
W: www.natsonbatty.com

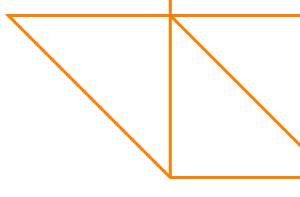

Note: Do not Scale from this drawing. All dimensions to be checked on site