


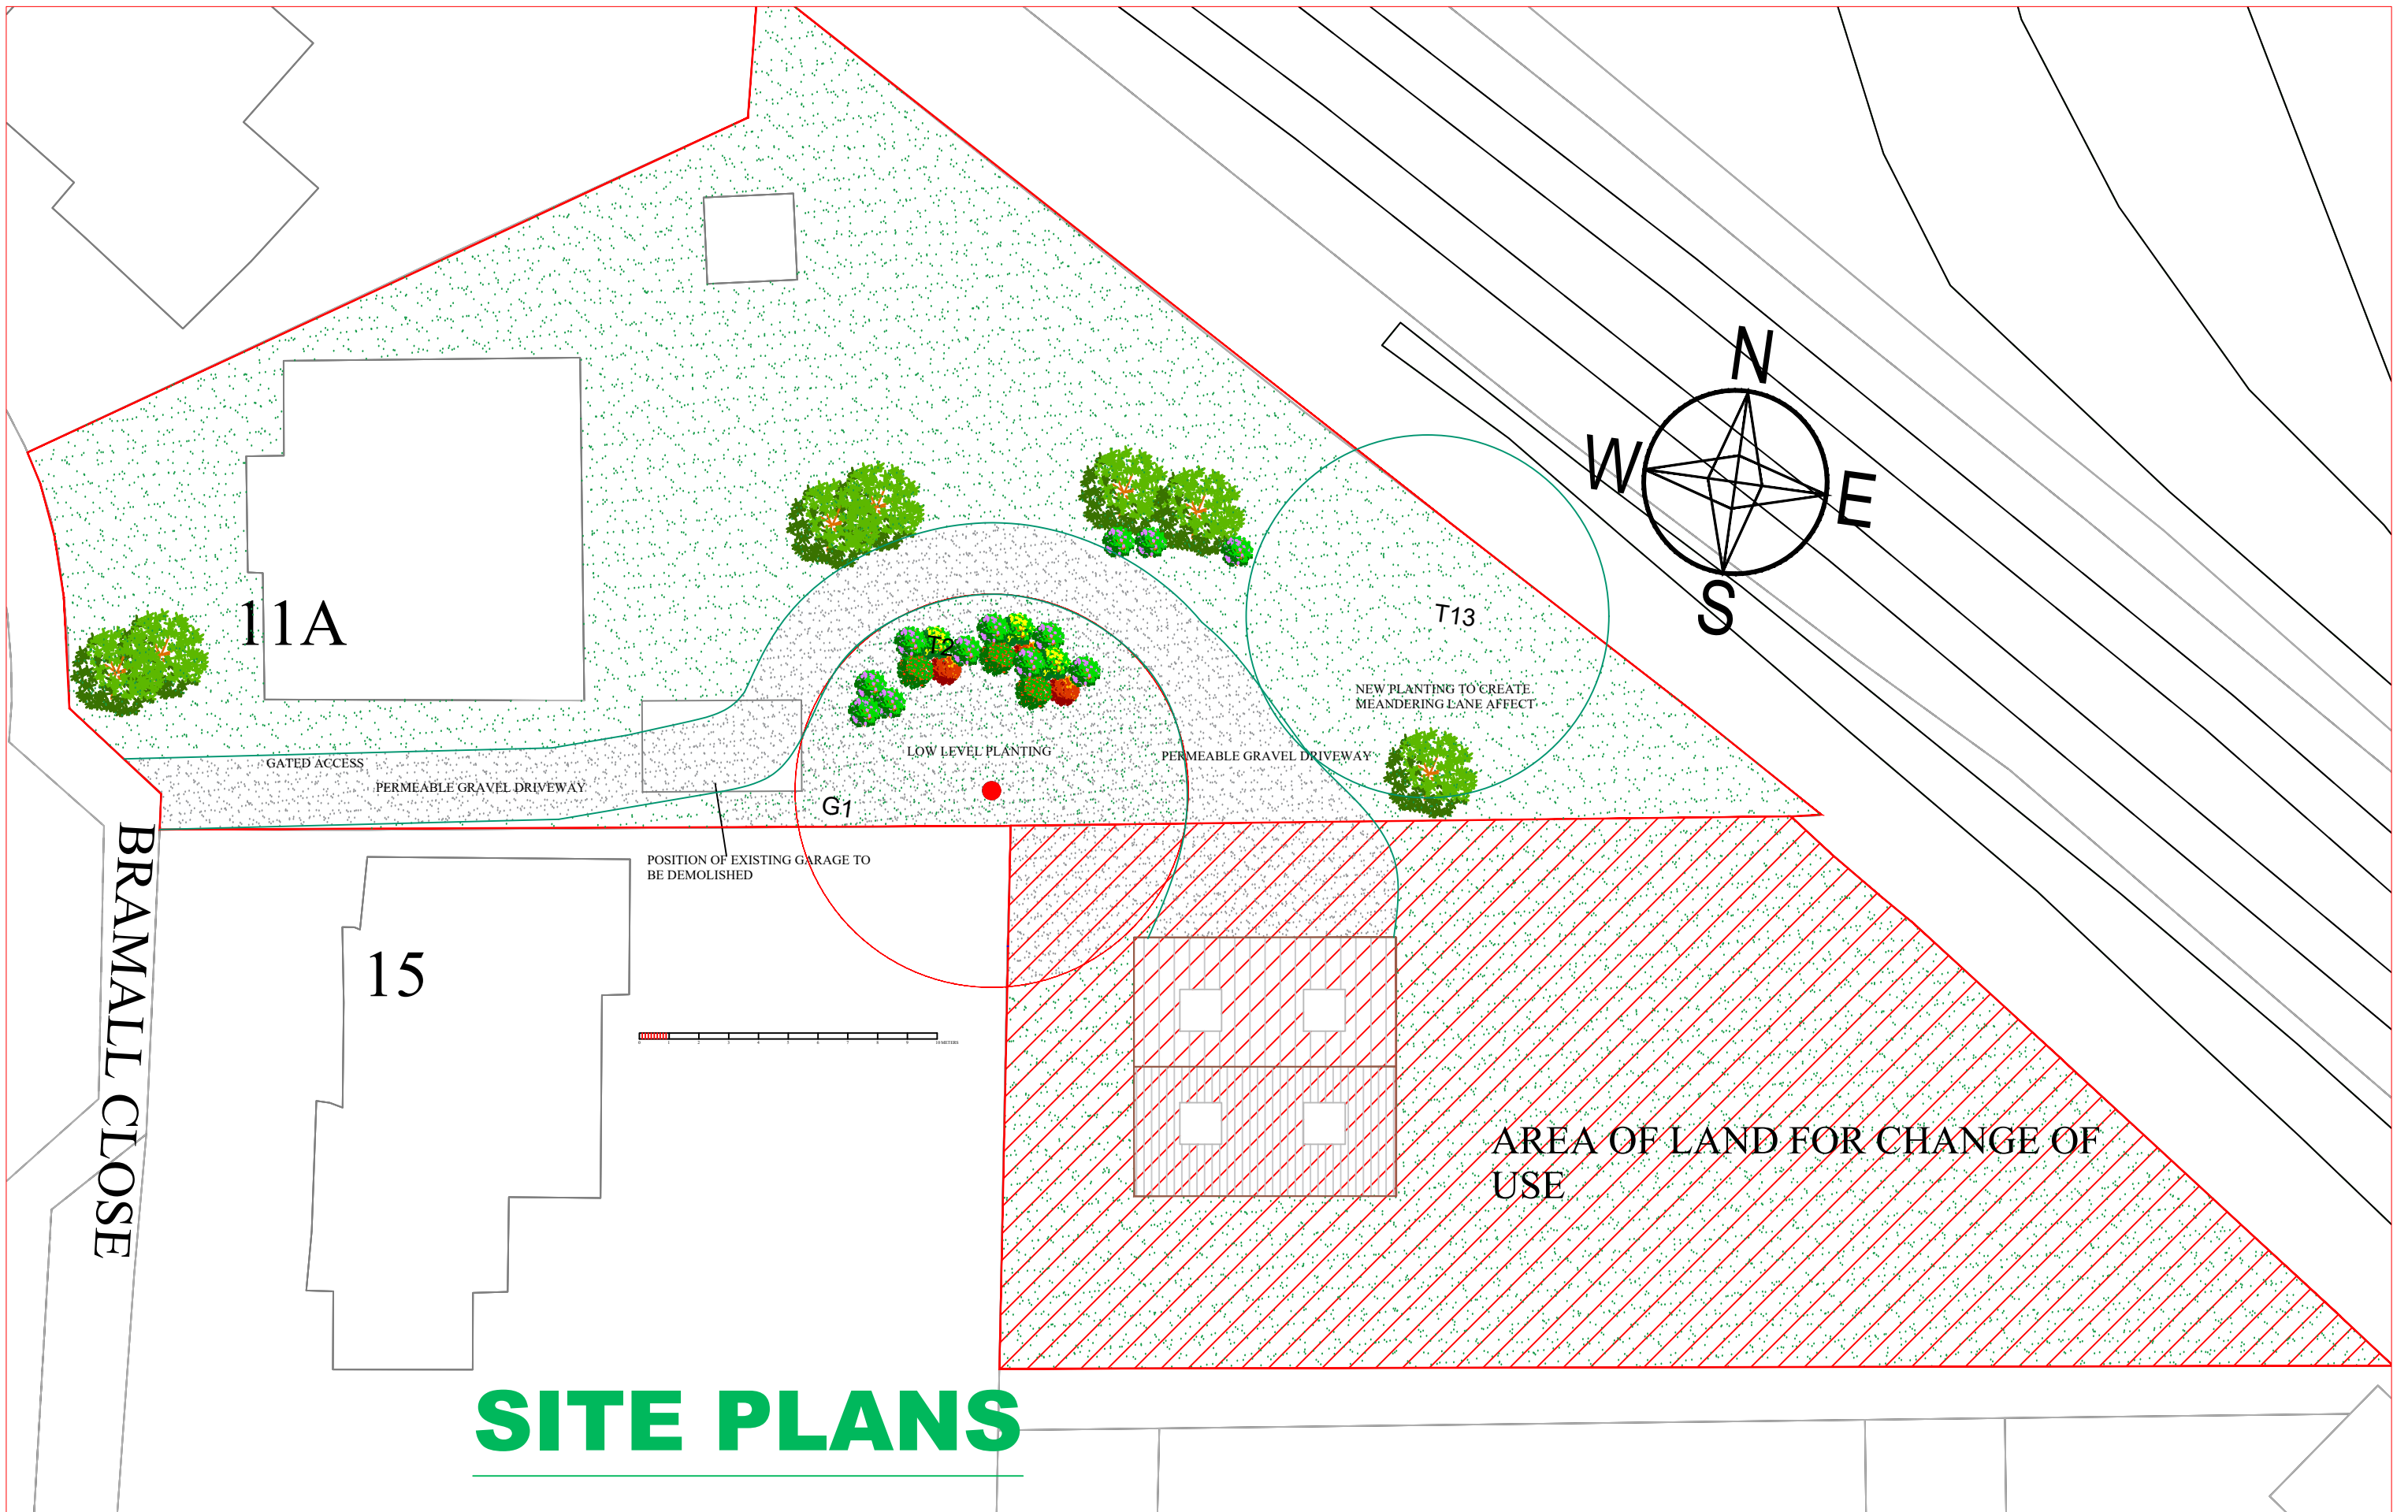

SEAL DESIGN
INTERIOR AND ARCHITECTURAL DESIGNERS

CLIENT

11A BRAMALL CLOSE
MILNROW
OL16 4BX

PROJECT

PROPOSED SITE PLAN

scale

1:200@A3

date

APRIL 2025

DRAWING REF

1416/25/215

REVISION

C