


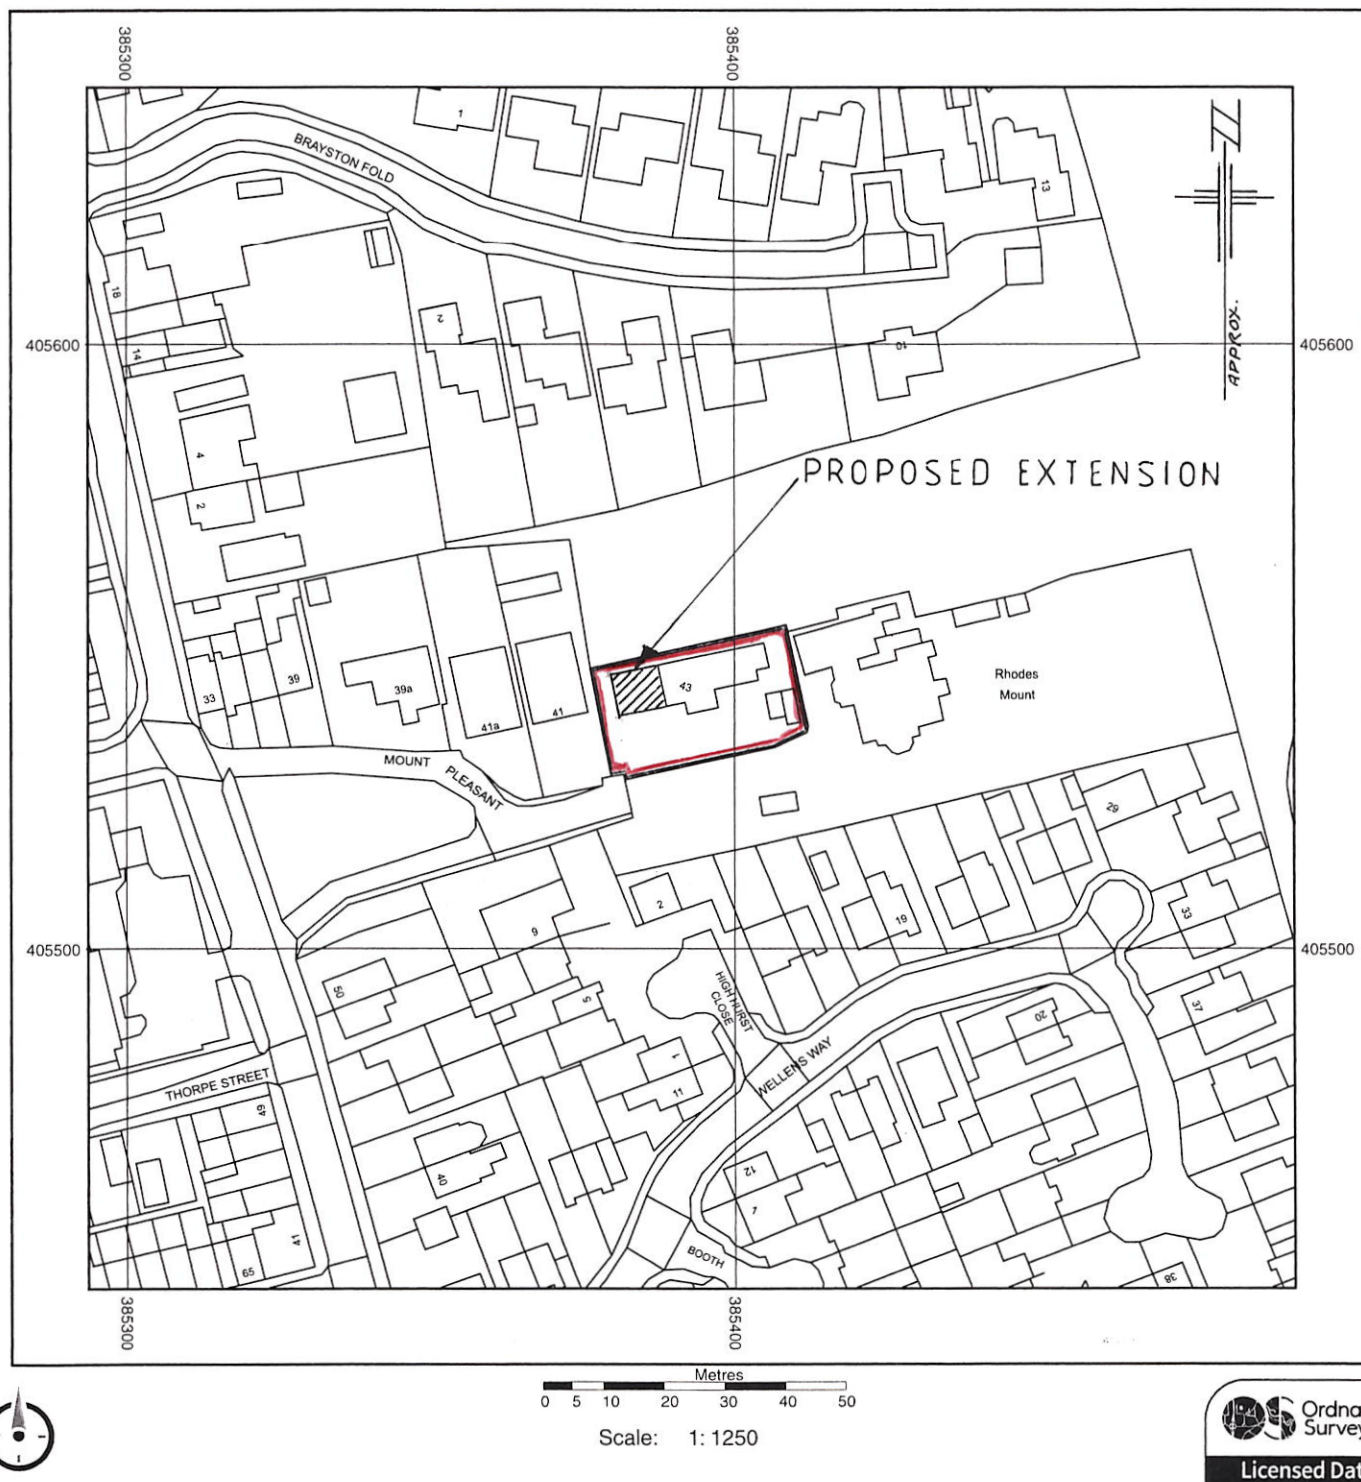

Supplied by: National Map Centre  
License number: AC0000814278  
Produced: 06/06/2025  
Serial number: 463846

L.H. ARDRON  
Building Design  
Tele. 07953829709

## Location Plan.

43 MOUNT PLEASANT  
MIDDLETON  
MANCHESTER  
M24 4PG

Plot centre co-ordinates: 385393,405543  
Download file:  
Project name: M24 4PG

Proposed Single Storey  
Extension at number  
43 Mount Pleasant  
Middletan M244PG for  
MIKE ACTON & JANE COWAN