
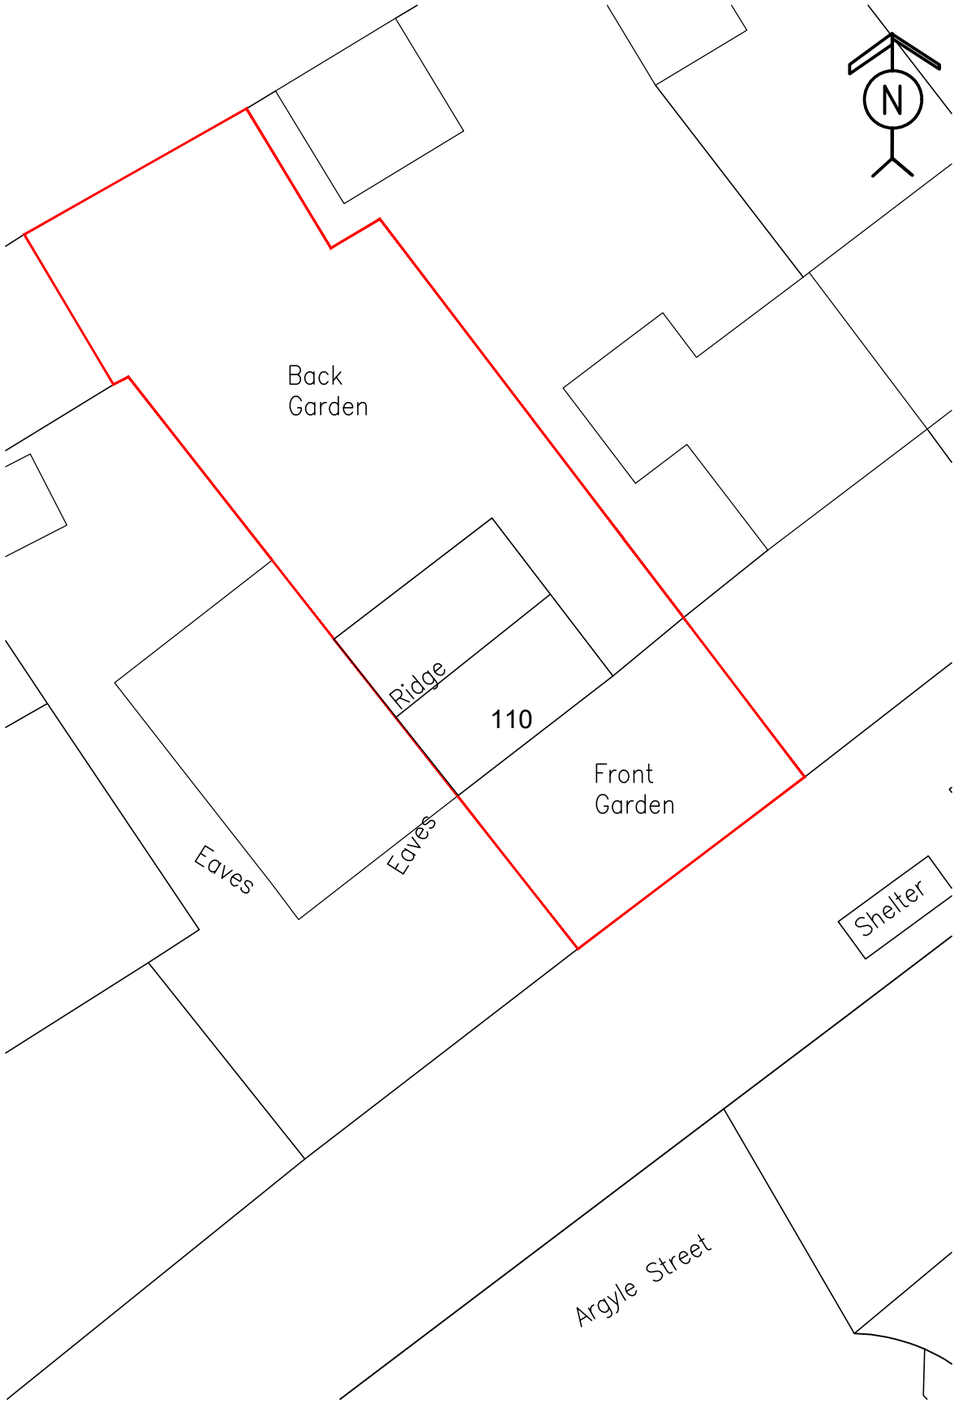


EXISTING BLOCK PLAN

Scale 1:200 @ A3

0 2 4 6 8 10 20

SCALE BAR 1:200

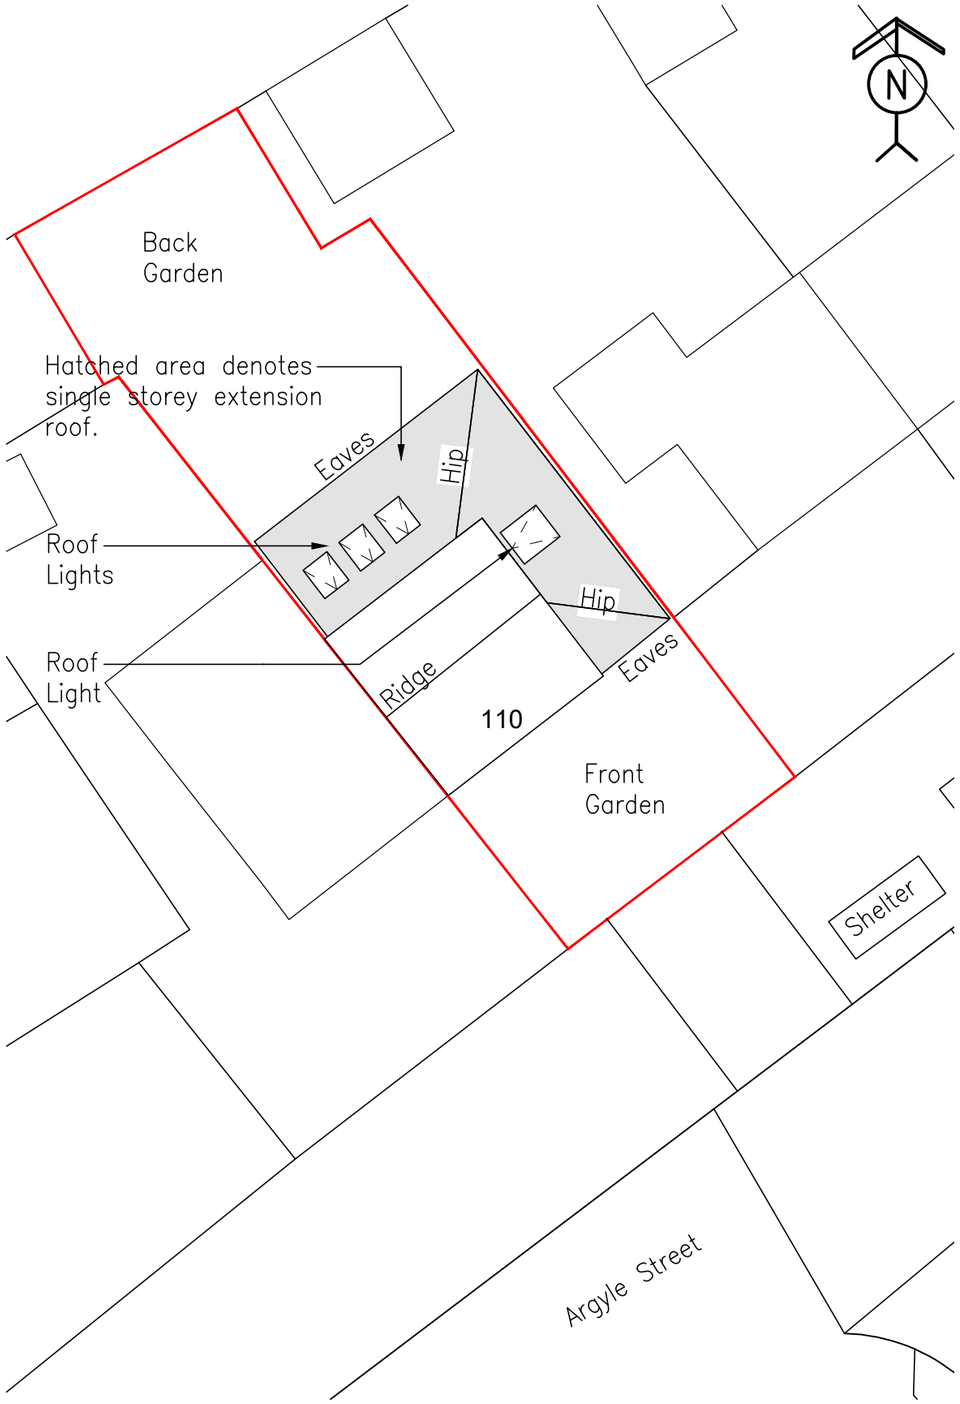

PROPOSED BLOCK PLAN

Scale 1:200 @ A3

PLANNING APPLICATION

REV	DATE	BY	DETAILS OF REVISION

ARCHITECT / CLIENT
SARAH HUGHES

PROJECT
110 ARGYLE STREET
HEYWOOD
OL10 3SP

PROJECT NO. **HC-25407**
DRAWING NO. **(60)-02**
REVISION **-**

TITLE
PROPOSED SINGLE STOREY SIDE AND REAR EXTENSION
EXISTING & PROPOSED BLOCK PLANS

DRAWN BY **CR**
DATE **13.07.25**
SCALE **1:200@A3**

HEALEY CONSULTING
Brunel House
63 Dale Street
Milnrow
Rochdale
OL16 3NJ
Tel: 01706 343961
Fax: 01706 343981
email: office@healeyconsulting.co.uk
copyright: Healey Consulting

HEALEY consulting
structural engineering consultants

A3 size drawing sheet (420mm x 297mm)