
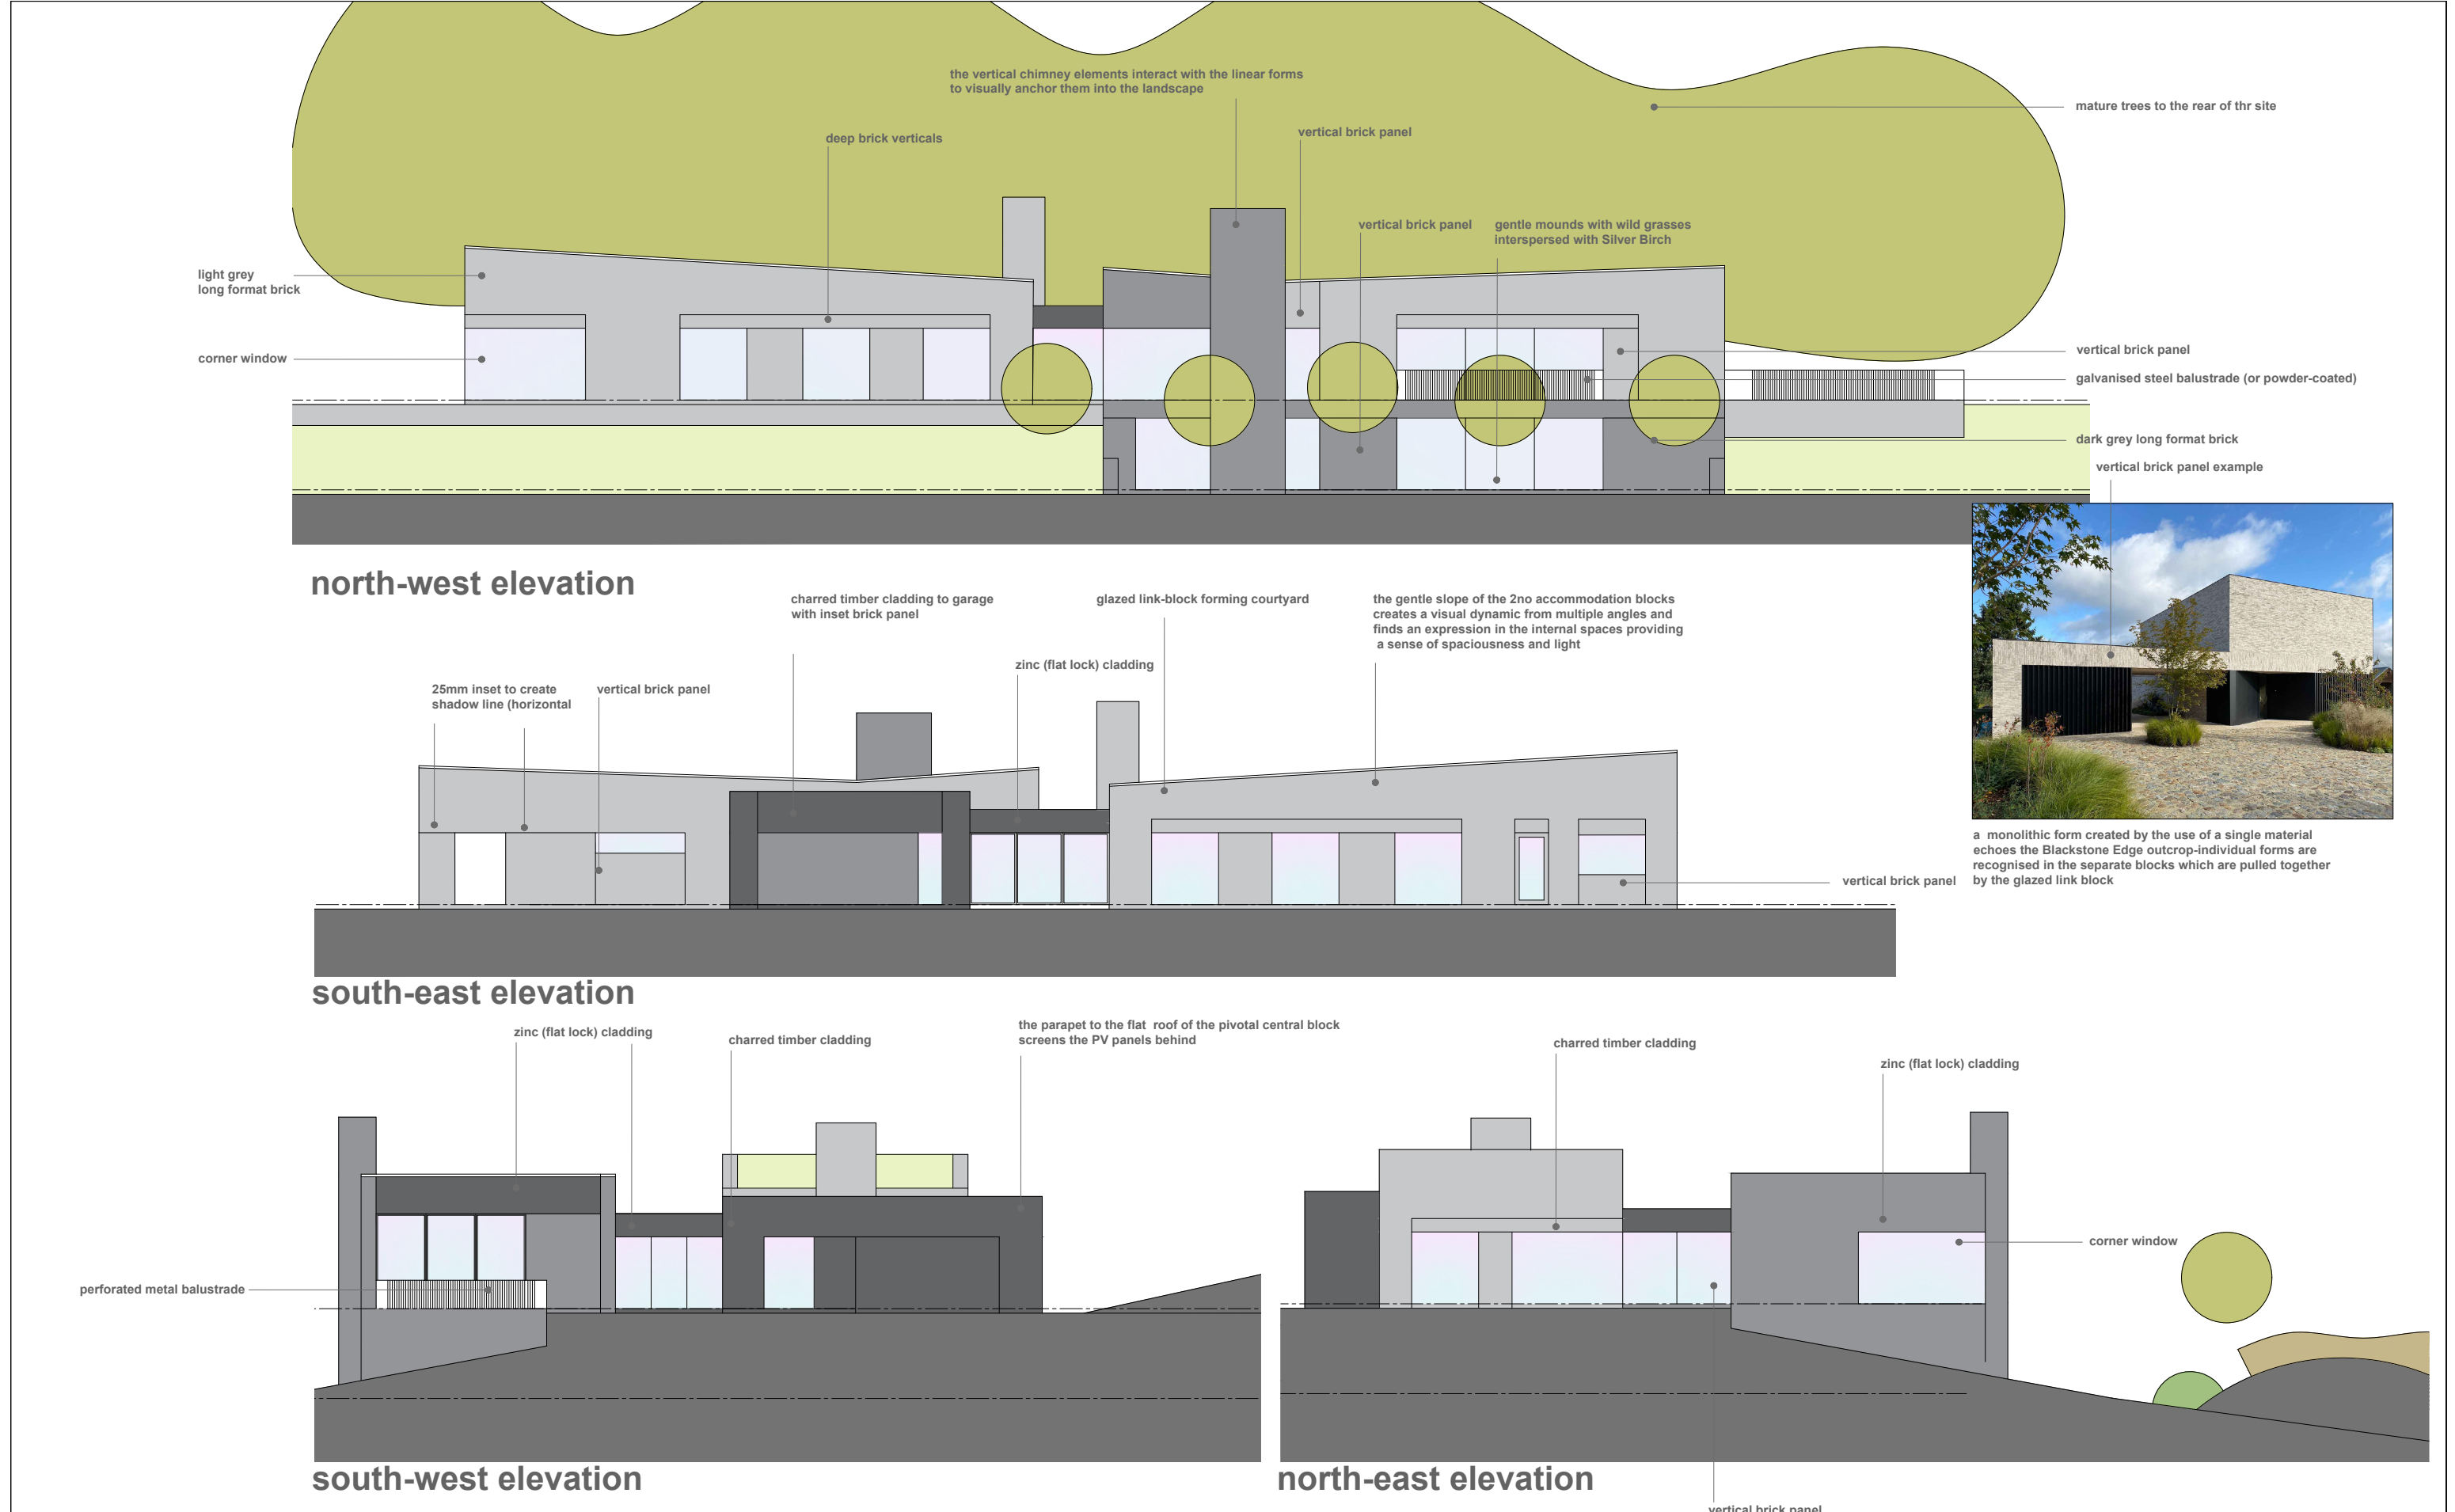


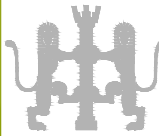

a monolithic form created by the use of a single material echoes the Blackstone Edge outcrop-individual forms are recognised in the separate blocks which are pulled together by the glazed link block

Martin Muldowney The Edge House Blackstone Edge Old Road Littleborough Rochdale	Proposed Elevations	contract no	drawing no	revision	planning Revisions: A. Living/entertainment area increased in width and rear window to kitchen reduced in width to accommodate kitchen units.PDC,September 2025	Blue Pit Mill Queensway Castleton Rochdale OL11 2PG +44 (0)1706 631347 info@cjpartnership.com www.cjpartnership.com	CJPARTNERSHIP ENVIRONMENTAL ARCHITECTS 
	work to figured dimensions	3588	22	A			
	© CJ Partnership owns the copyright of this design / drawing which must not be reproduced in whole or in part without the written permission of CJ Partnership	drawn by	date	scale @ A3			
		PDC	August 2024	1:200			