


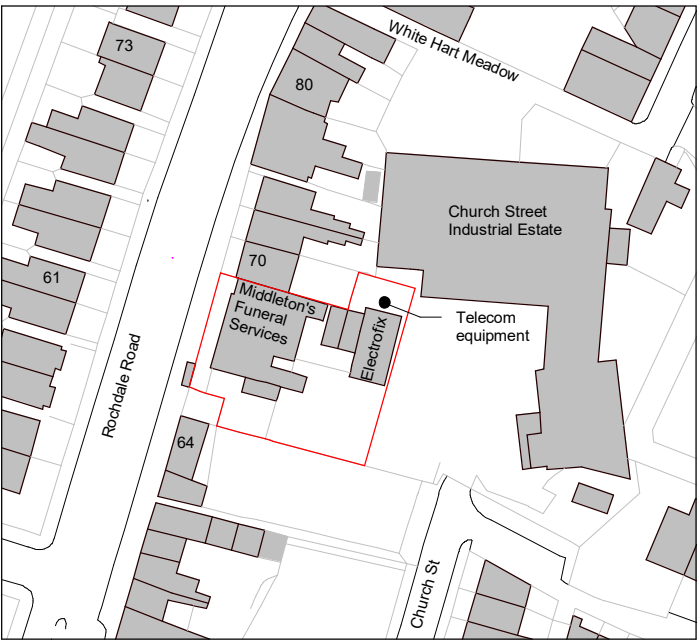

1. Site - Block Plan
1 : 500

5 0 5 10 15 20 25
SCALE 1: 500 m



2. Site - Location Plan

10 0 10 20 30 40 50
SCALE 1: 1250 m

Notes - Boundaries

A Application site boundary determined using OS Data.

Legend - Boundaries

Site Boundary ———

Site Ownership ———

PROJECT		SCALE @ A3		DATE	DRAWN BY
Church St Ind Estate		As indicated		DEC 24	CW
CLIENT		STATUS			
Ventures Uk Ltd		PLANNING			
TITLE		PROJECT NO.	DRAWING NO.	REV.	
Site - Location and Block Plan		DA24072.	001.	1	
DA DEBTAL ARCHITECTURE www.debtal.co.uk		NOTES © COPYRIGHT : ALL RIGHTS RESERVED. THIS DRAWING MUST NOT BE REPRODUCED WITHOUT PRIOR WRITTEN CONSENT. DRAWING TO BE USED FOR THE STATUS INDICATED ONLY. ALL DIMENSIONS AND SETTINGS OUT SHALL BE CHECKED AND CONFIRMED ON SITE. ANY DISCREPANCIES TO BE REPORTED TO THE DESIGNER PRIOR TO THE COMMENCEMENT OF ANY WORK. ALL WORK AND MATERIALS TO BE IN ACCORDANCE WITH CURRENT STATUTORY LEGISLATION, RELEVANT CODES OF PRACTICE AND BRITISH STANDARDS. ALL DIMENSIONS ON THIS DRAWING ARE IN MILLIMETRES (UNLESS OTHERWISE STATED).			

