


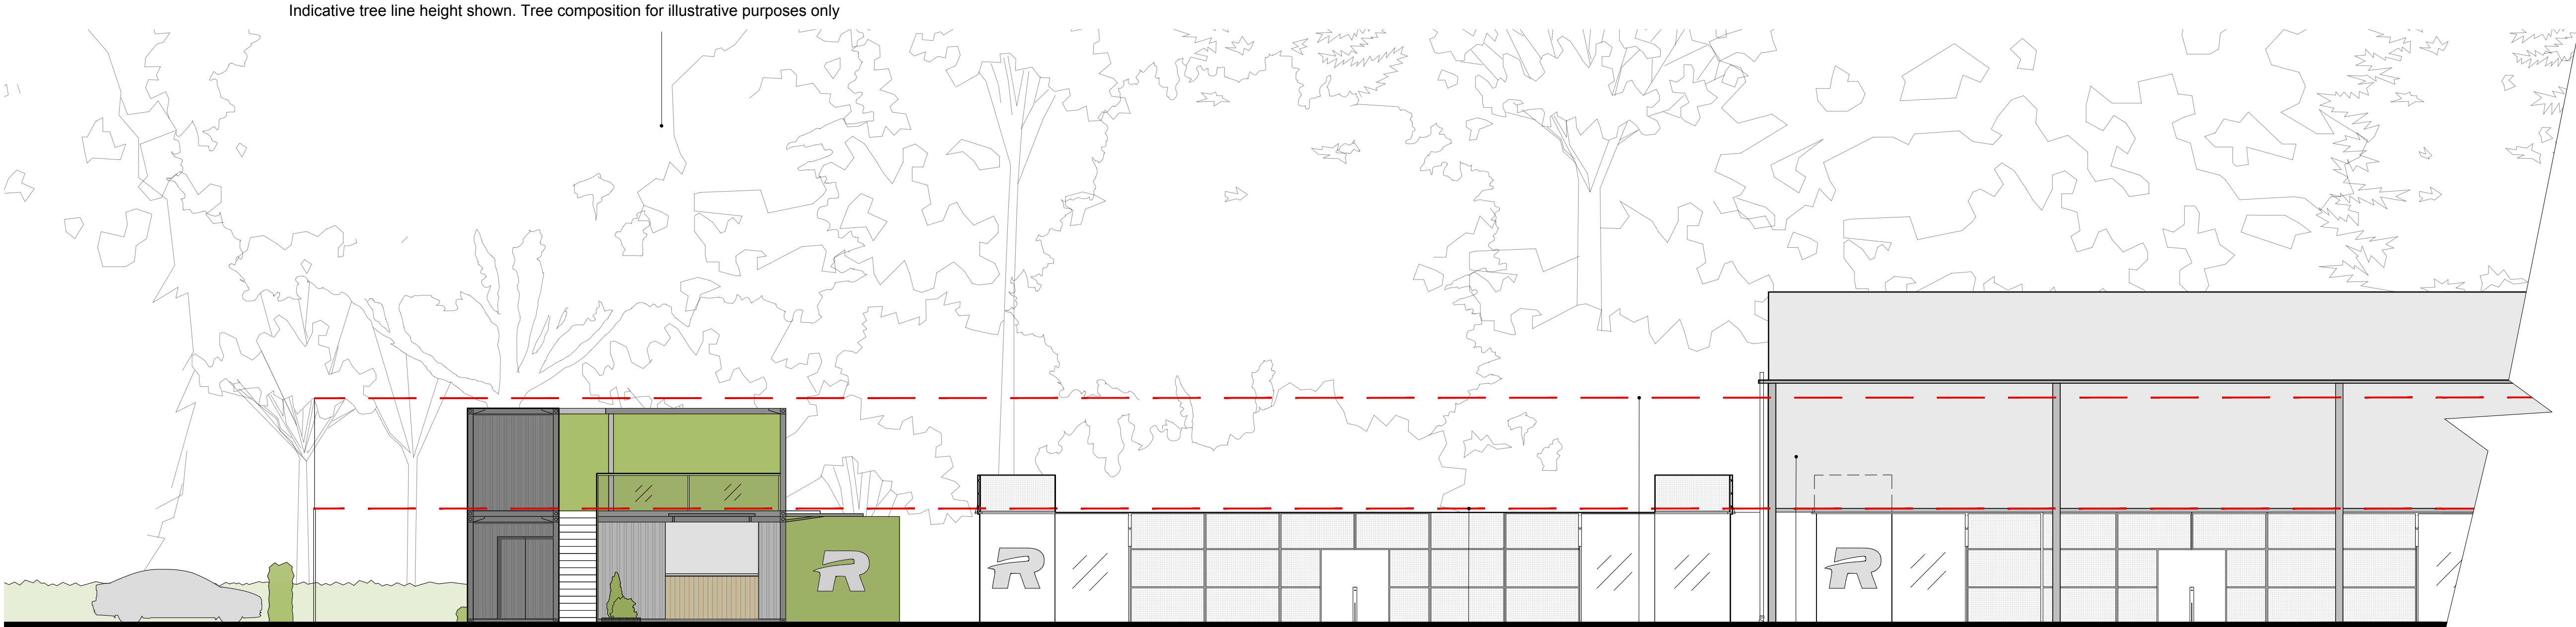

(Notes

© Copyright of this drawing, the design and anything constructed from it is vested in the Architects THE PADEL ARCHITECTS a trading name of RHJB ARCHITECTS LIMITED and may not be produced without their written permission.

This design is site specific and may not be reproduced on any other site without the Architects written permission.

All dimensions are to be checked on site prior to commencement, any discrepancy is to be reported to the Architect or Contract Administrator.


This drawing is provided in e-mail/file format as a guide only. The user should produce their own drawings and verify all dimensions and details. The Architects do not accept any responsibility for any discrepancies which may exist. If this is not acceptable to the recipient the drawing files must be returned unused, together with a written communication declining the acceptance of this condition.

All construction to be carried out in accordance with all relevant British Standards and Codes of Practice


DO NOT SCALE FROM THIS DRAWING

0m 2m 4m 6m 8m 10m

SCALE 1:100

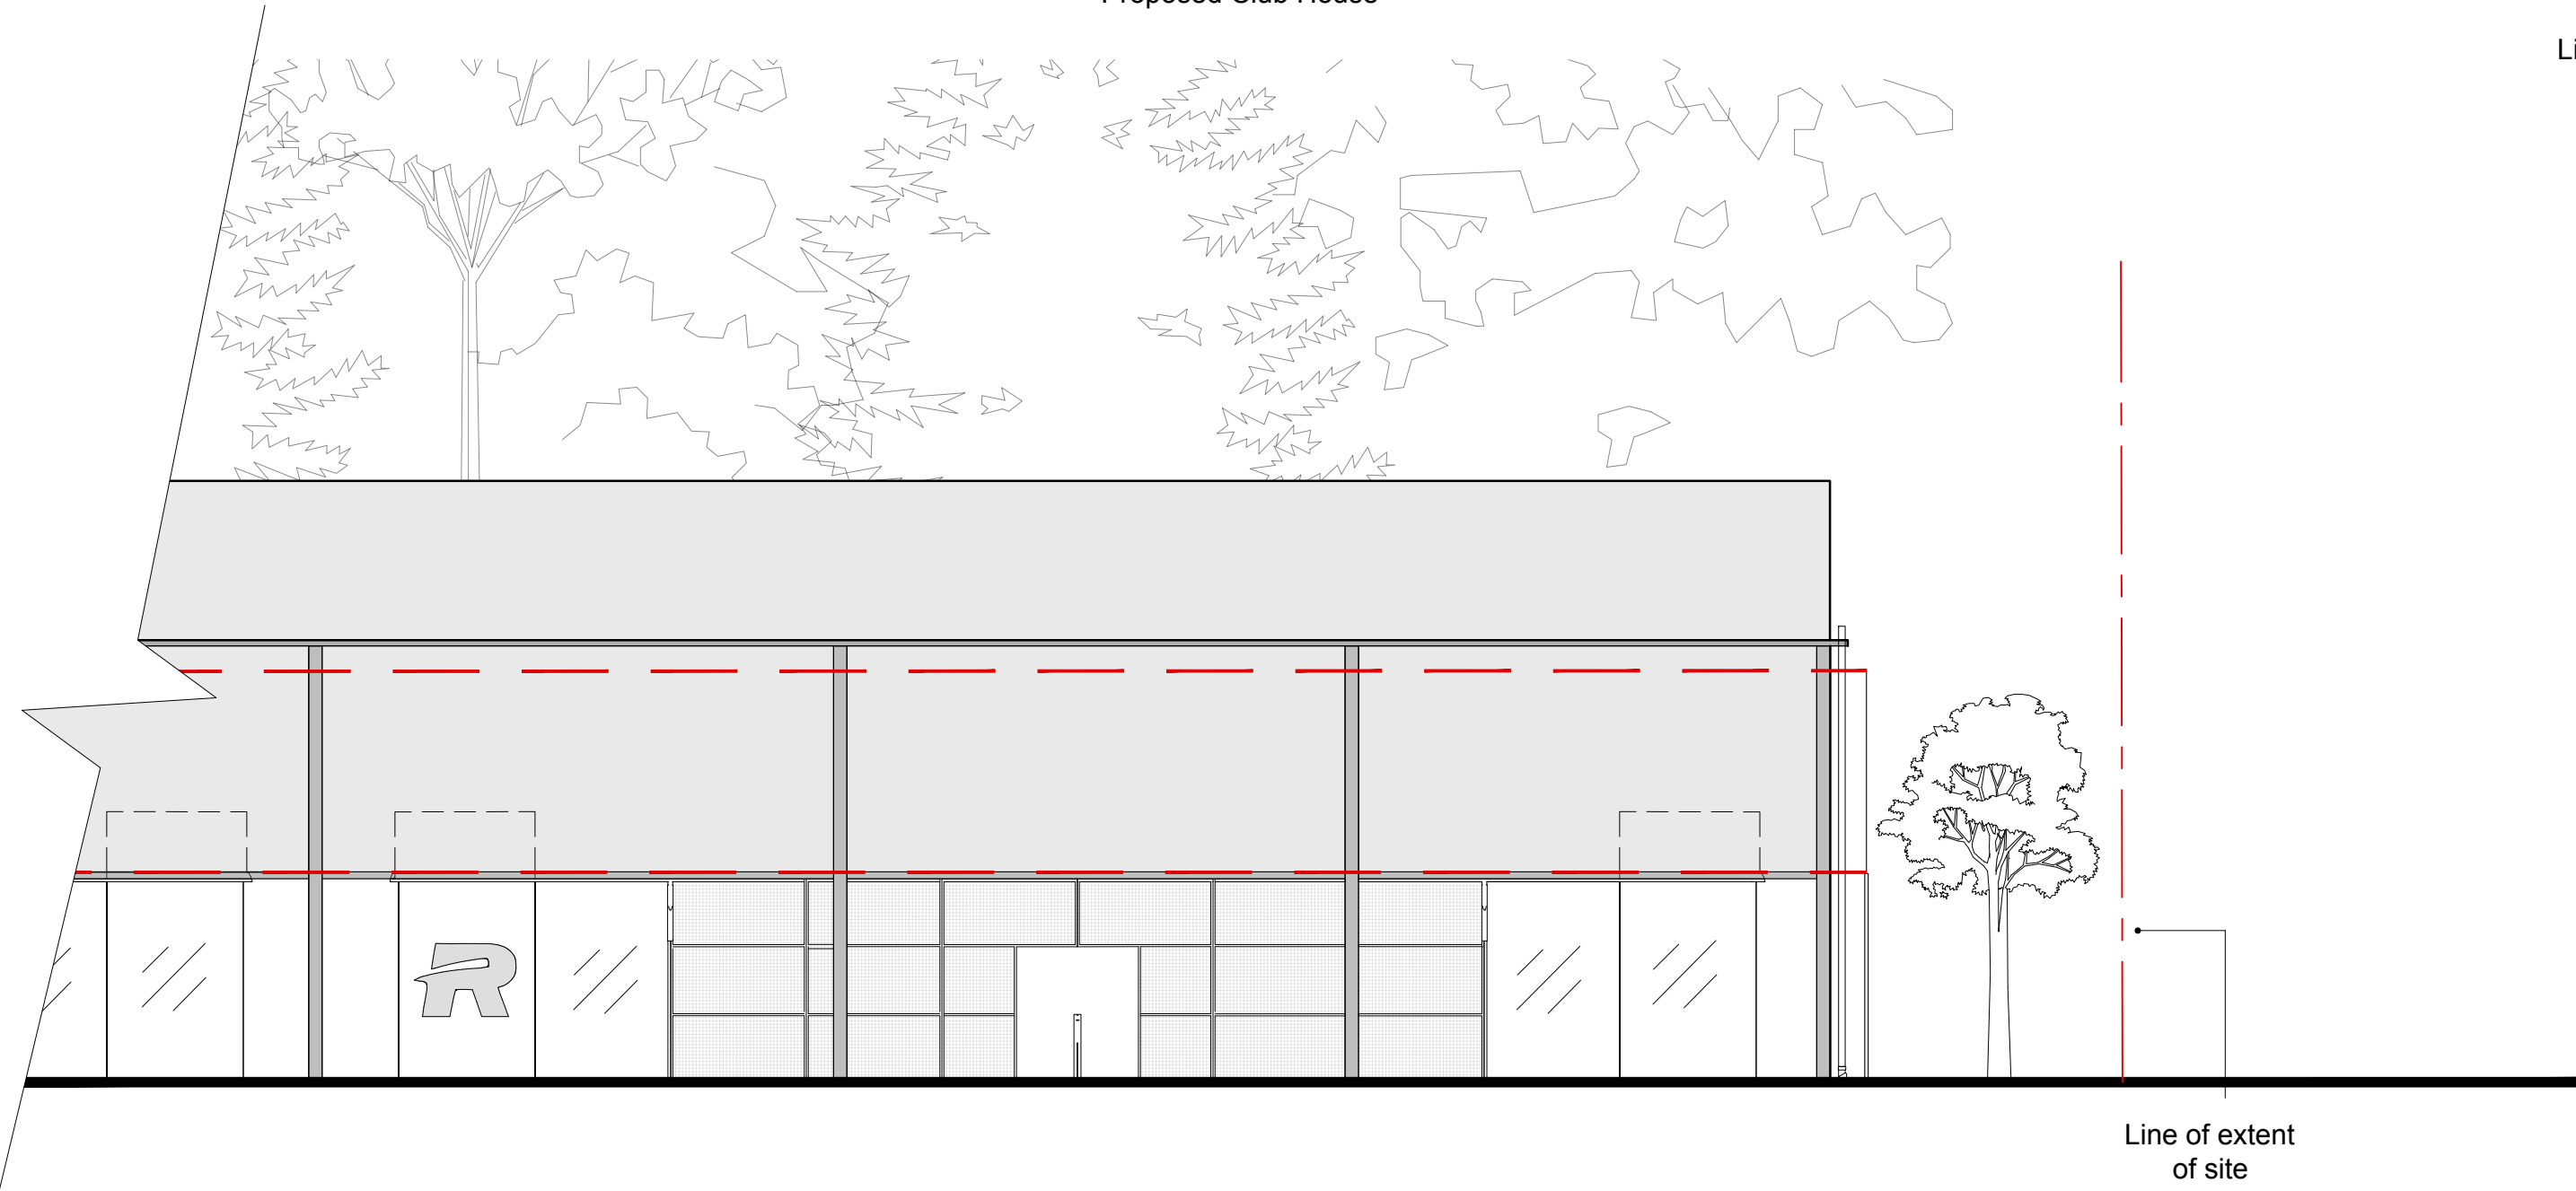

1 Proposed Side (East) Elevation
1:100

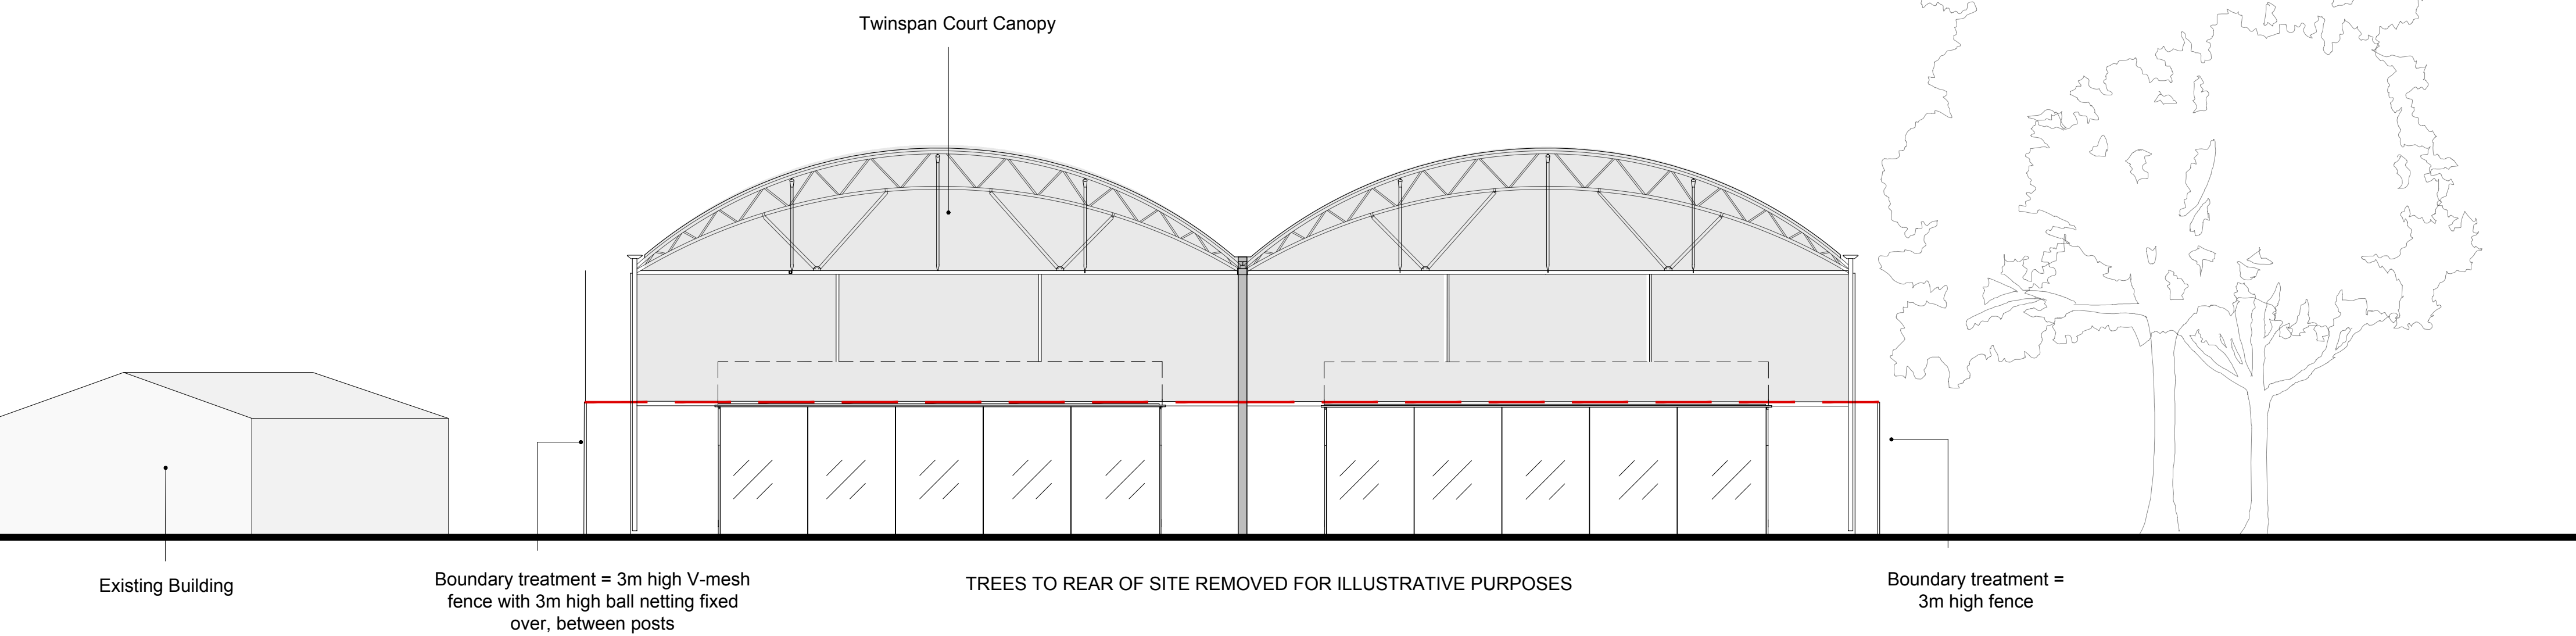

2 Proposed Rear (North) Elevation
1:100

Scale amended further to planners request.
A 23.09.25 Drawing numbers changed to accommodate larger scale elevations on pages 09 & 10. LK

THE PADEL ARCHITECTS

02074 078623
07879 674470
07920 720445
hello@thepadelarchitects.com
thepadelarchitects.com

Studio 531
Salisbury House Finsbury
Circus
London
EC2M 5AQ

Client	JORDAN INGOE ROCHDALE PADEL CLUB		
Project	BRIDGEFOLD ROAD ROCHDALE OL11 5BX		
Drawing	PROPOSED ELEVATIONS (2/2)		
Drawn By	LK	Scale	1:100@A1
Checked By	RH		Date AUGUST 2025
Project No.	25009	Drawing No.	010
PLANNING		Revision	A

The Padel Architects is a Trading name of RHJB Architects Limited Registered in England No.0963049,
Registered Office: Unit 531 Salisbury House, Finsbury Circus, London EC2M 5AQ