


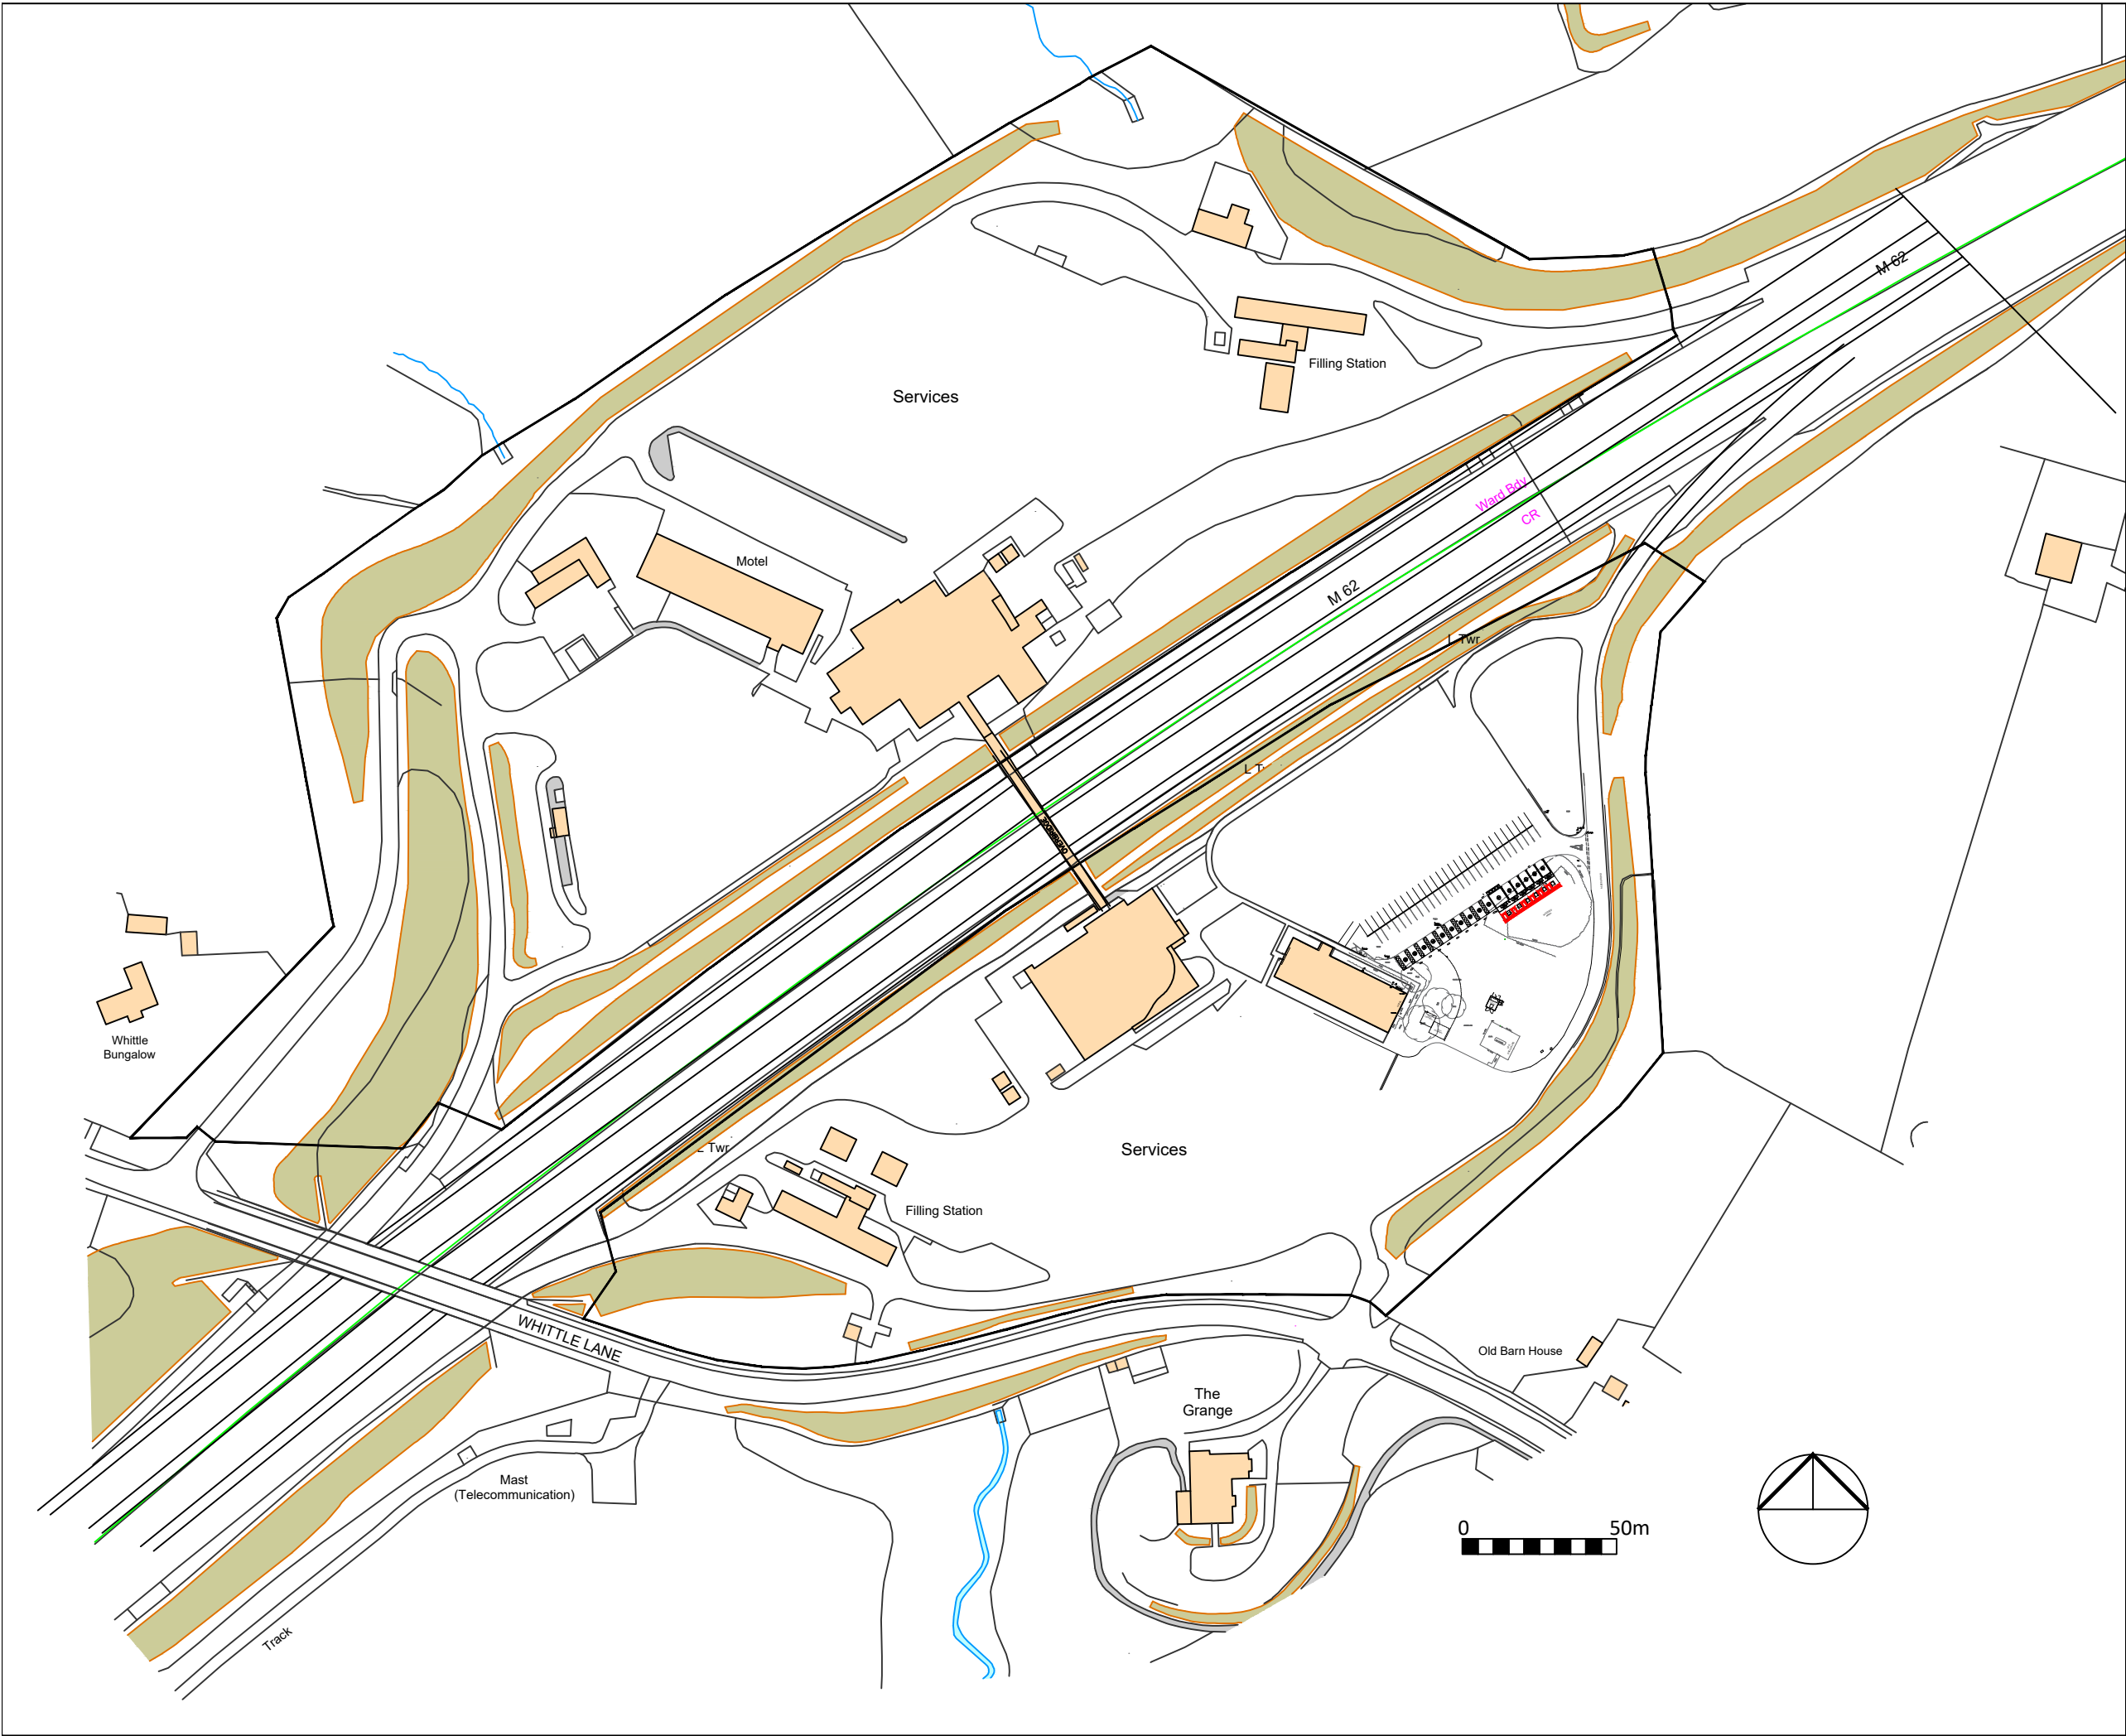

Copyright KMB Ltd.

Redline area for planning = 30.3m2
Soft Landscape loss area for planning = 14.4m2

B	19.06.25	Minor amendment	DH	-	
A	27.05.25	Redrawn	DH	-	
Rev	Date	Description	Drawn	Checked	
Amendments					

Drawing Status

Planning

Construction Consultants

PROJECT

Moto Birch WB
Gridserve EV Charging Hub Phase 2

CLIENT

Moto Hospitality Ltd

TITLE

Location Plan

SCALE

1:2000 @ A3

DATE

May 2025

DRAWN BY	CHECKED BY	DRAWING No.	REV
DH		7928_930	B

Office 10 Think Tank, Ruston Way, Lincoln, Lincolnshire
e: Kmb@kmb-ltd.co.uk