
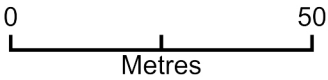


10 Mount Rd - Location Plan

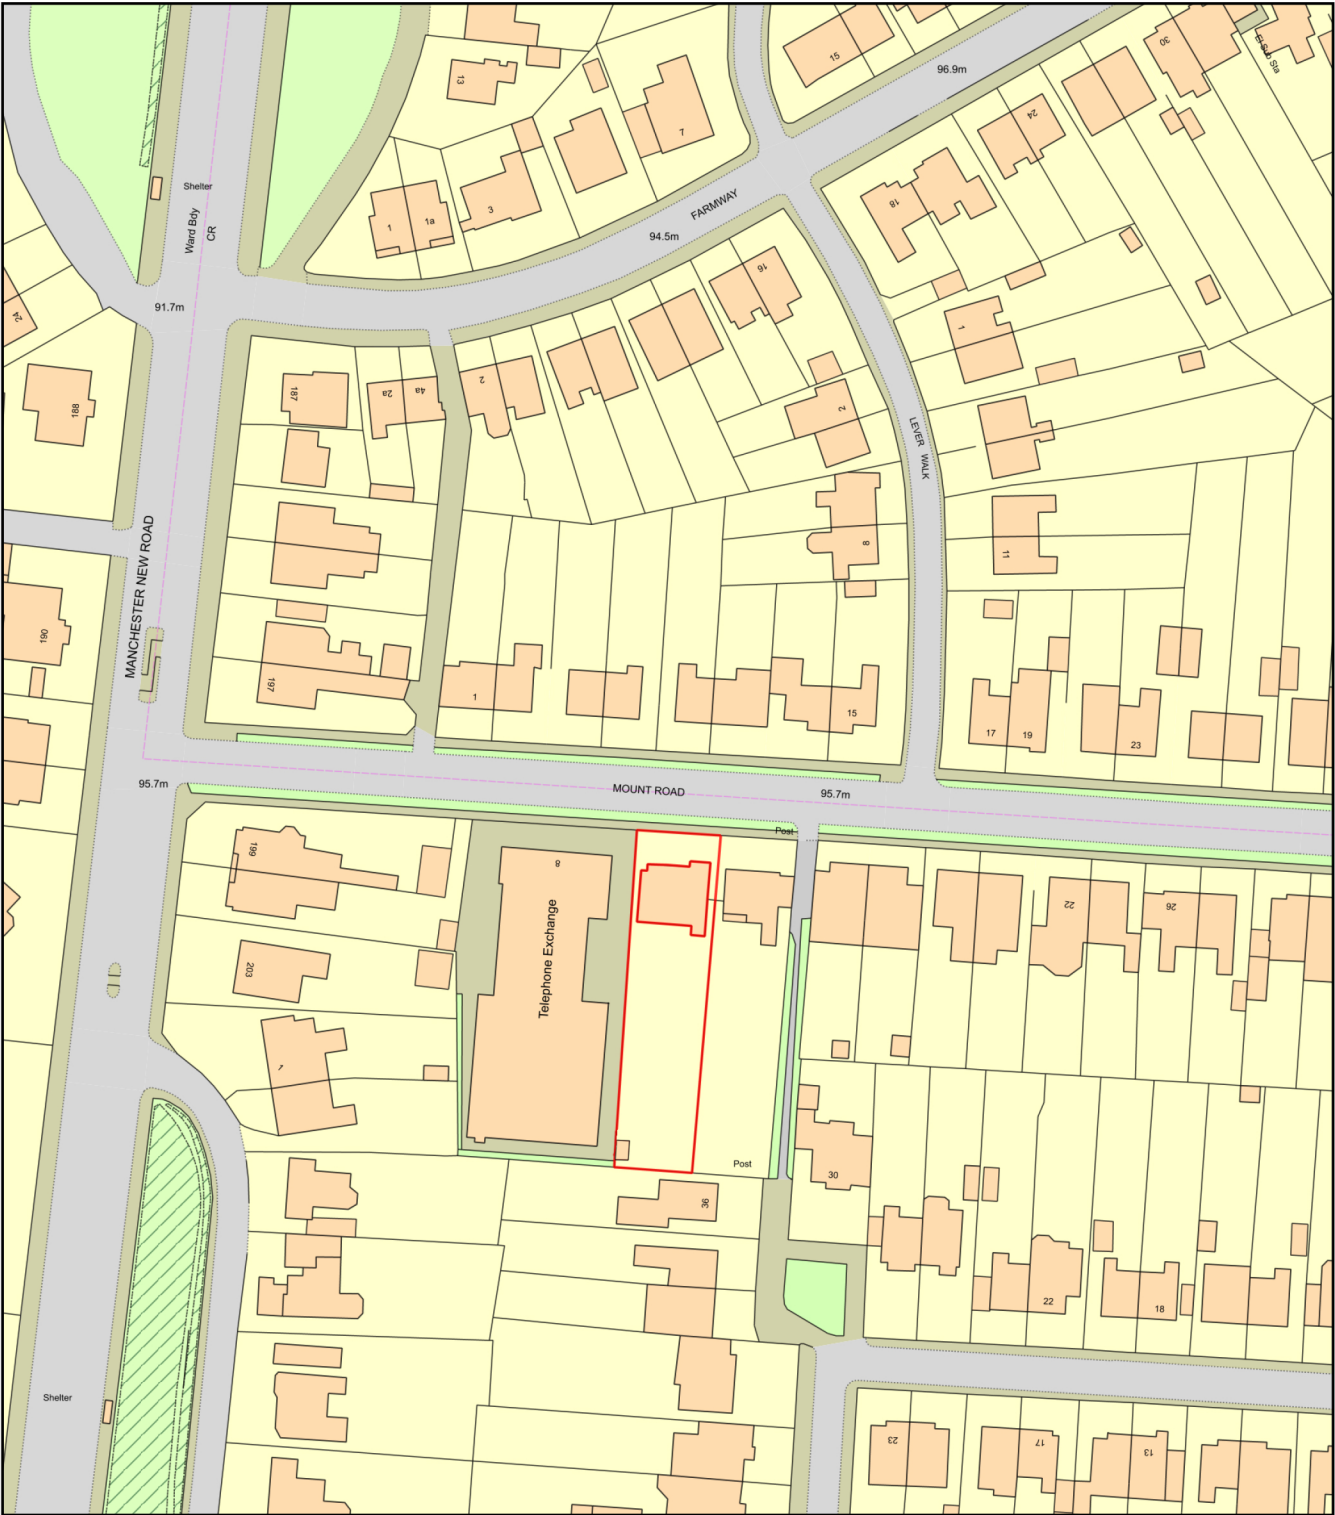

Date Produced: 19 Jun 2025
Plan Reference Number: TQRQM25170081835771
Scale: 1:1250 @ A4