


Kitchen Extension for 26 Crescent Road

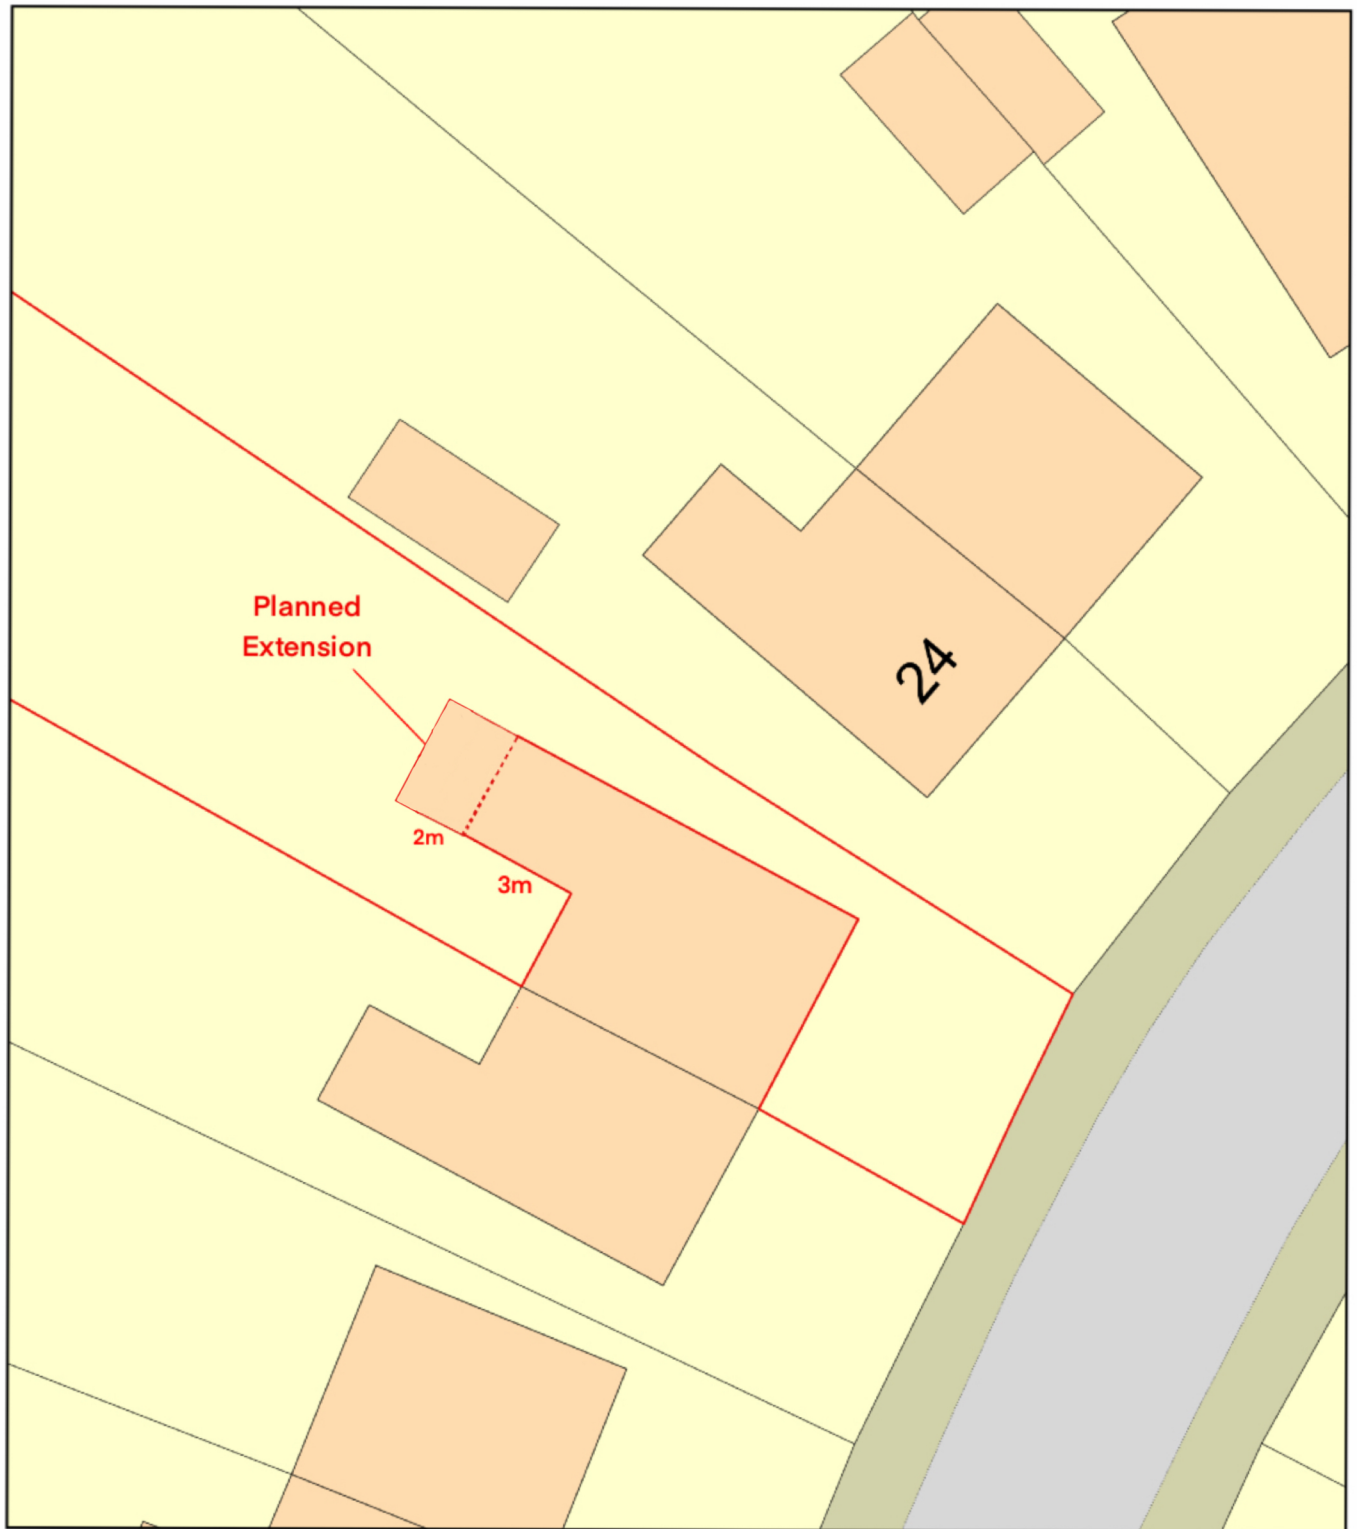

0 10
Metres



Plan Produced for: Samantha Ashworth

Date Produced: 14 Jul 2025

Plan Reference Number: TQRQM25195195005416

Scale: 1:200 @ A4