


Long Clough Farm

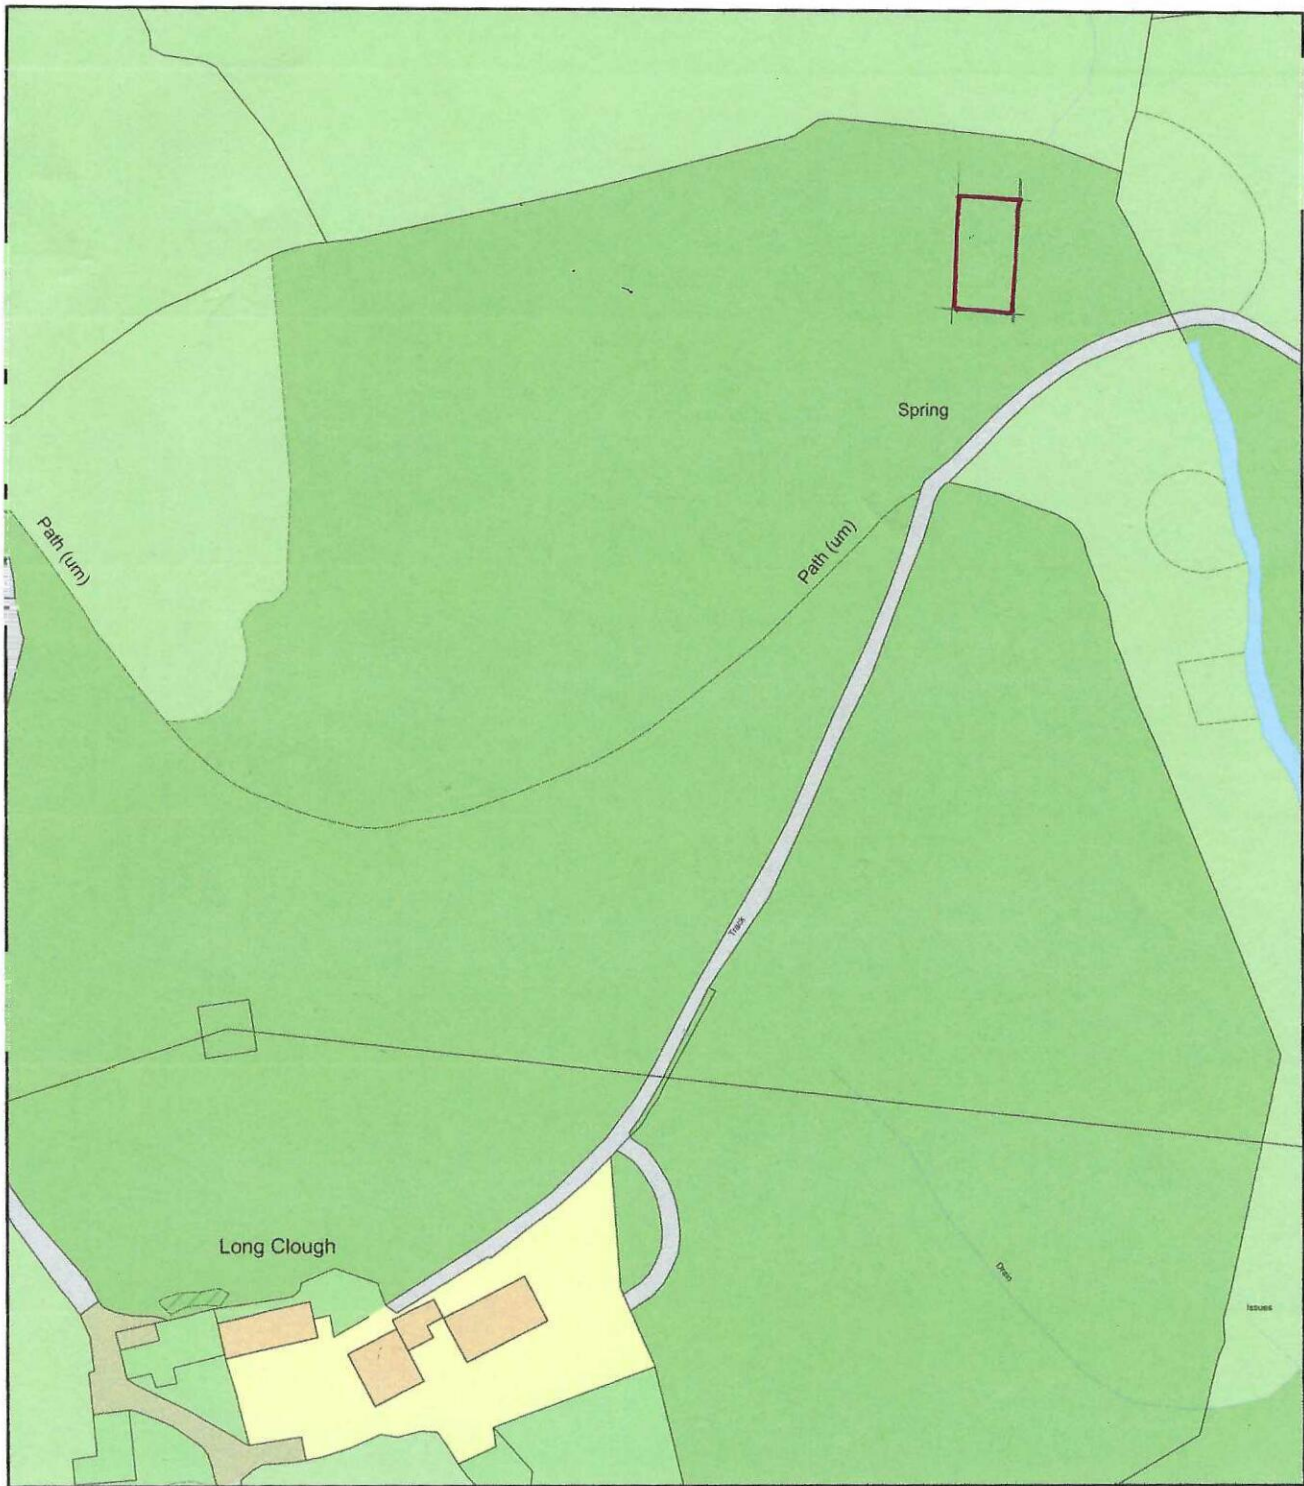

LOCATION PLAN

REF: AG.050825.A.

0 50
Metres



Plan Produced for: Long Clough Farm
Date Produced: 15 Jan 2025
Plan Reference Number: TQRQM25015204745474
Scale: 1:1250 @ A4