

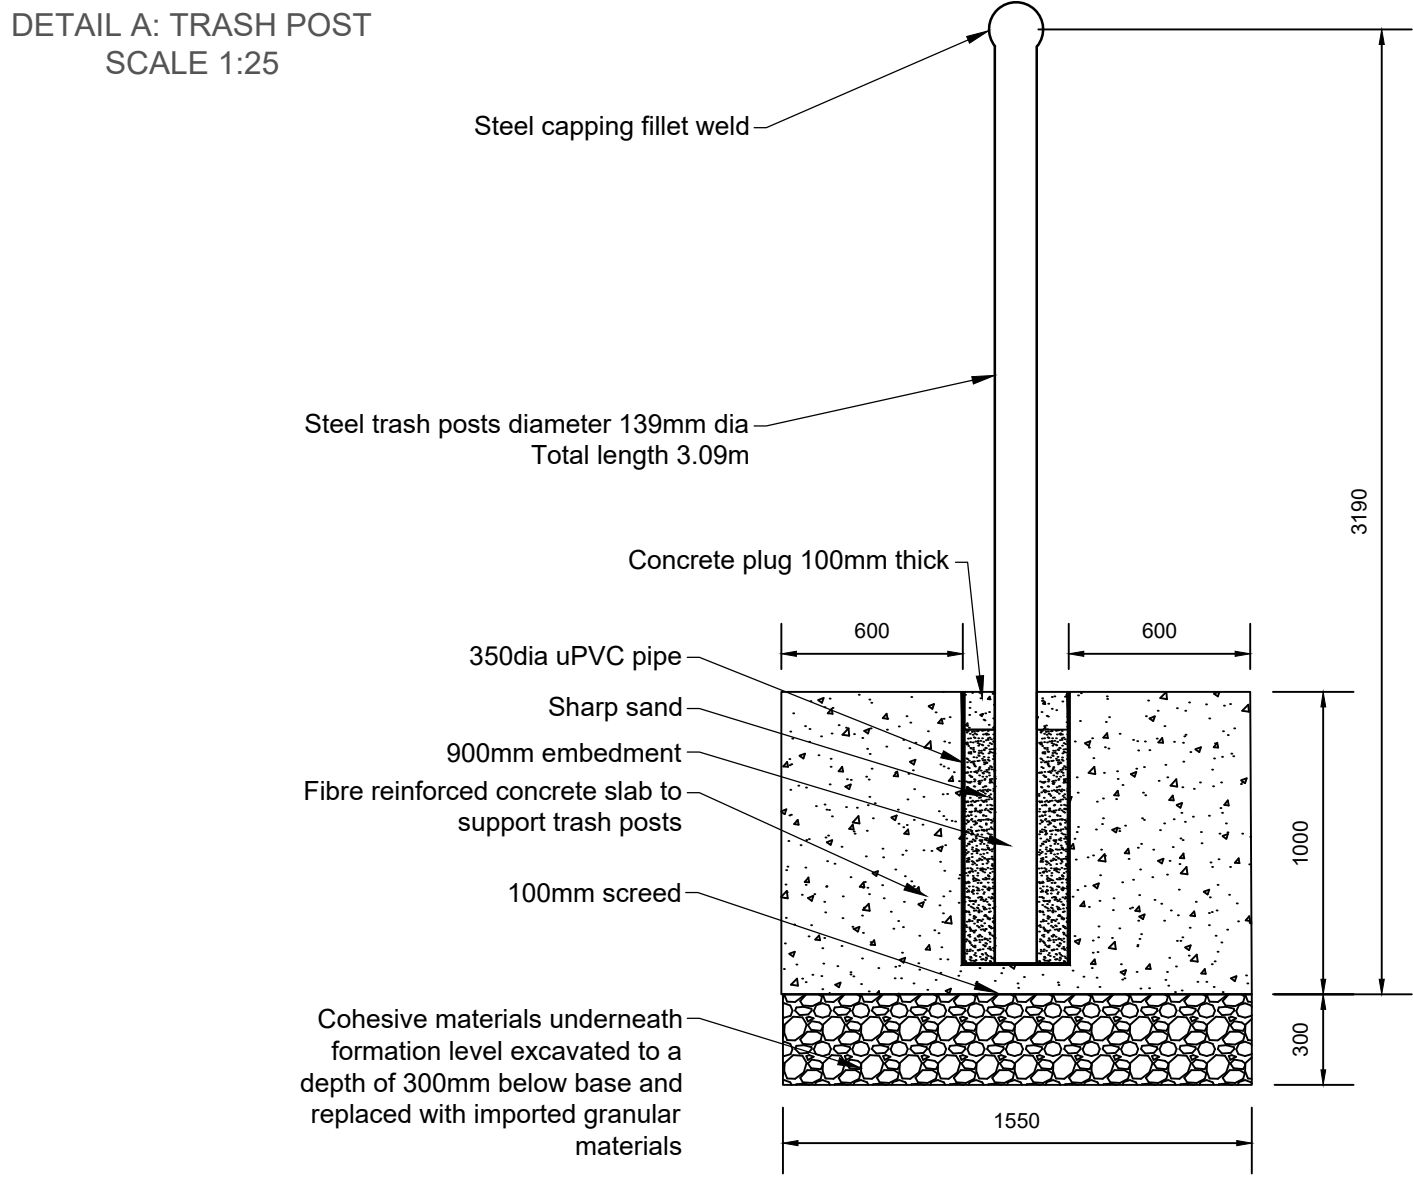


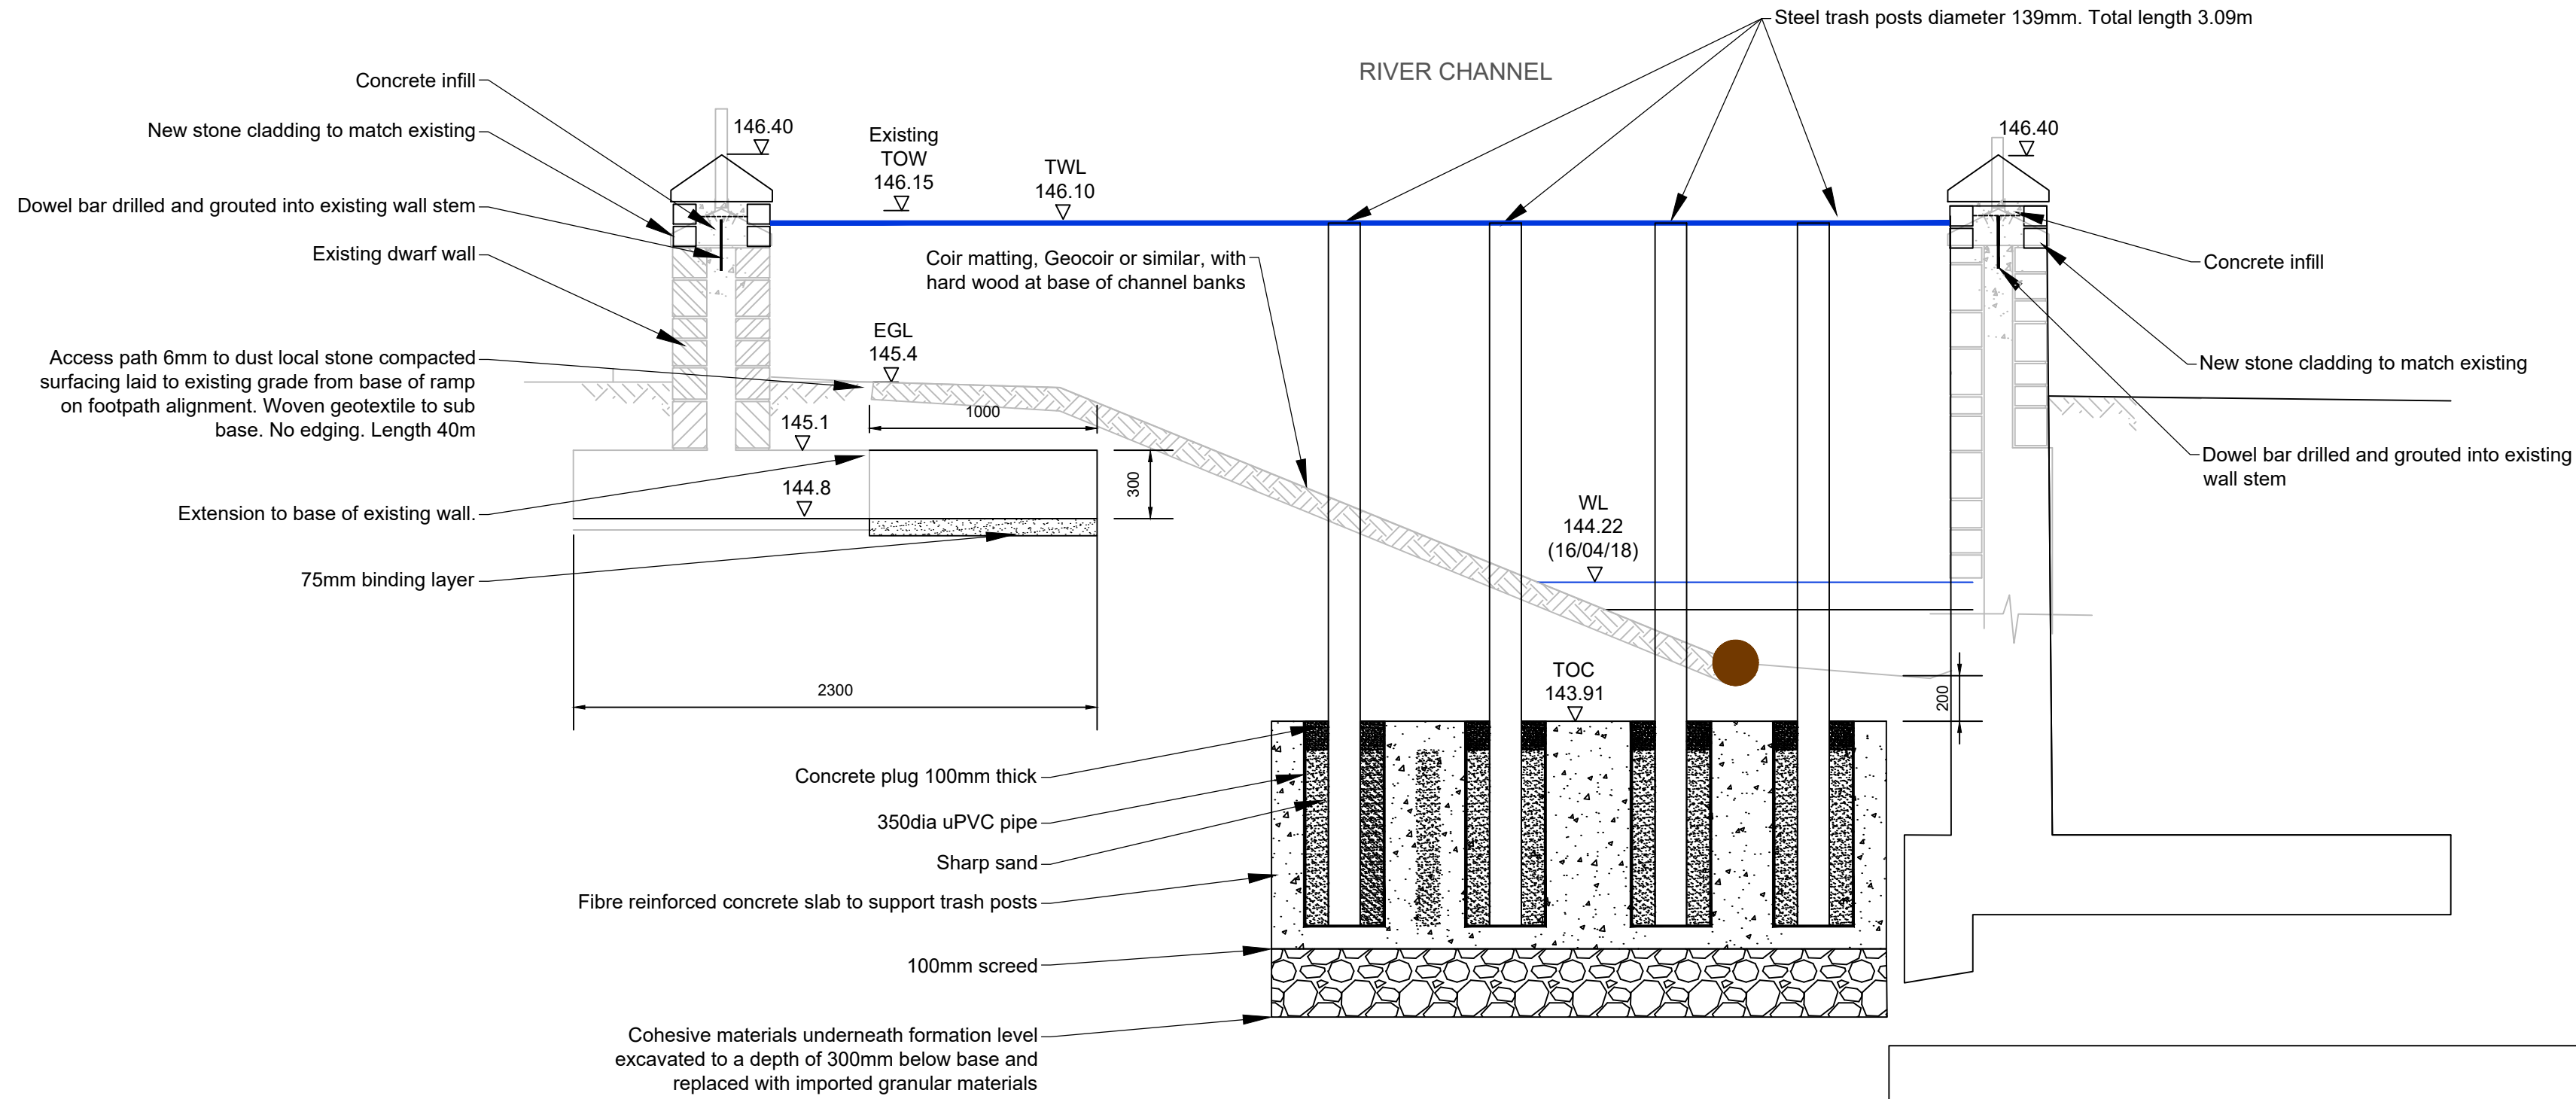

- Notes**
- All levels are displayed in metres above Ordnance Datum (mOD) unless stated otherwise.
 - All dimensions are displayed in millimetres (mm) unless stated otherwise.
- KEY**
- FDL Flood Defence Level
EGL Existing Ground Level
WL Water Level



DETAIL B: SQUARE TIMBER BOLLARD
SCALE 1:20@A1

- Dimensions: Height above ground - 700mm, Depth below ground - 300mm, 100mm square
- Root fixed
- 200x200x400mm designated mix GEN 1 concrete foundations, set on 100mm consolidated type1 sub base.

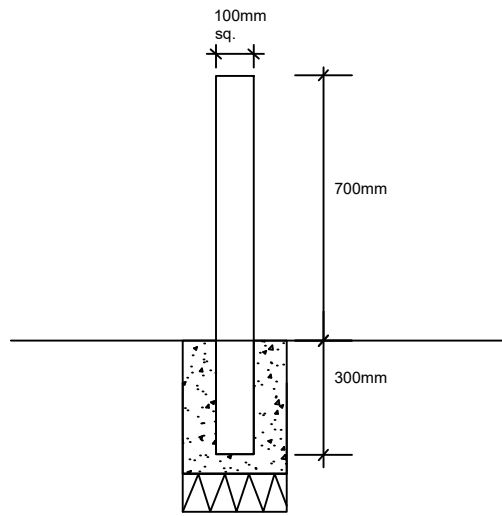

DETAIL C: DE-MOUNTABLE TIMBER BOLLARD
SCALE 1:20@A1

- Dimensions: Height above ground - 700mm, Depth below ground - 300mm, 100mm square
- Stainless Steel socket fixed

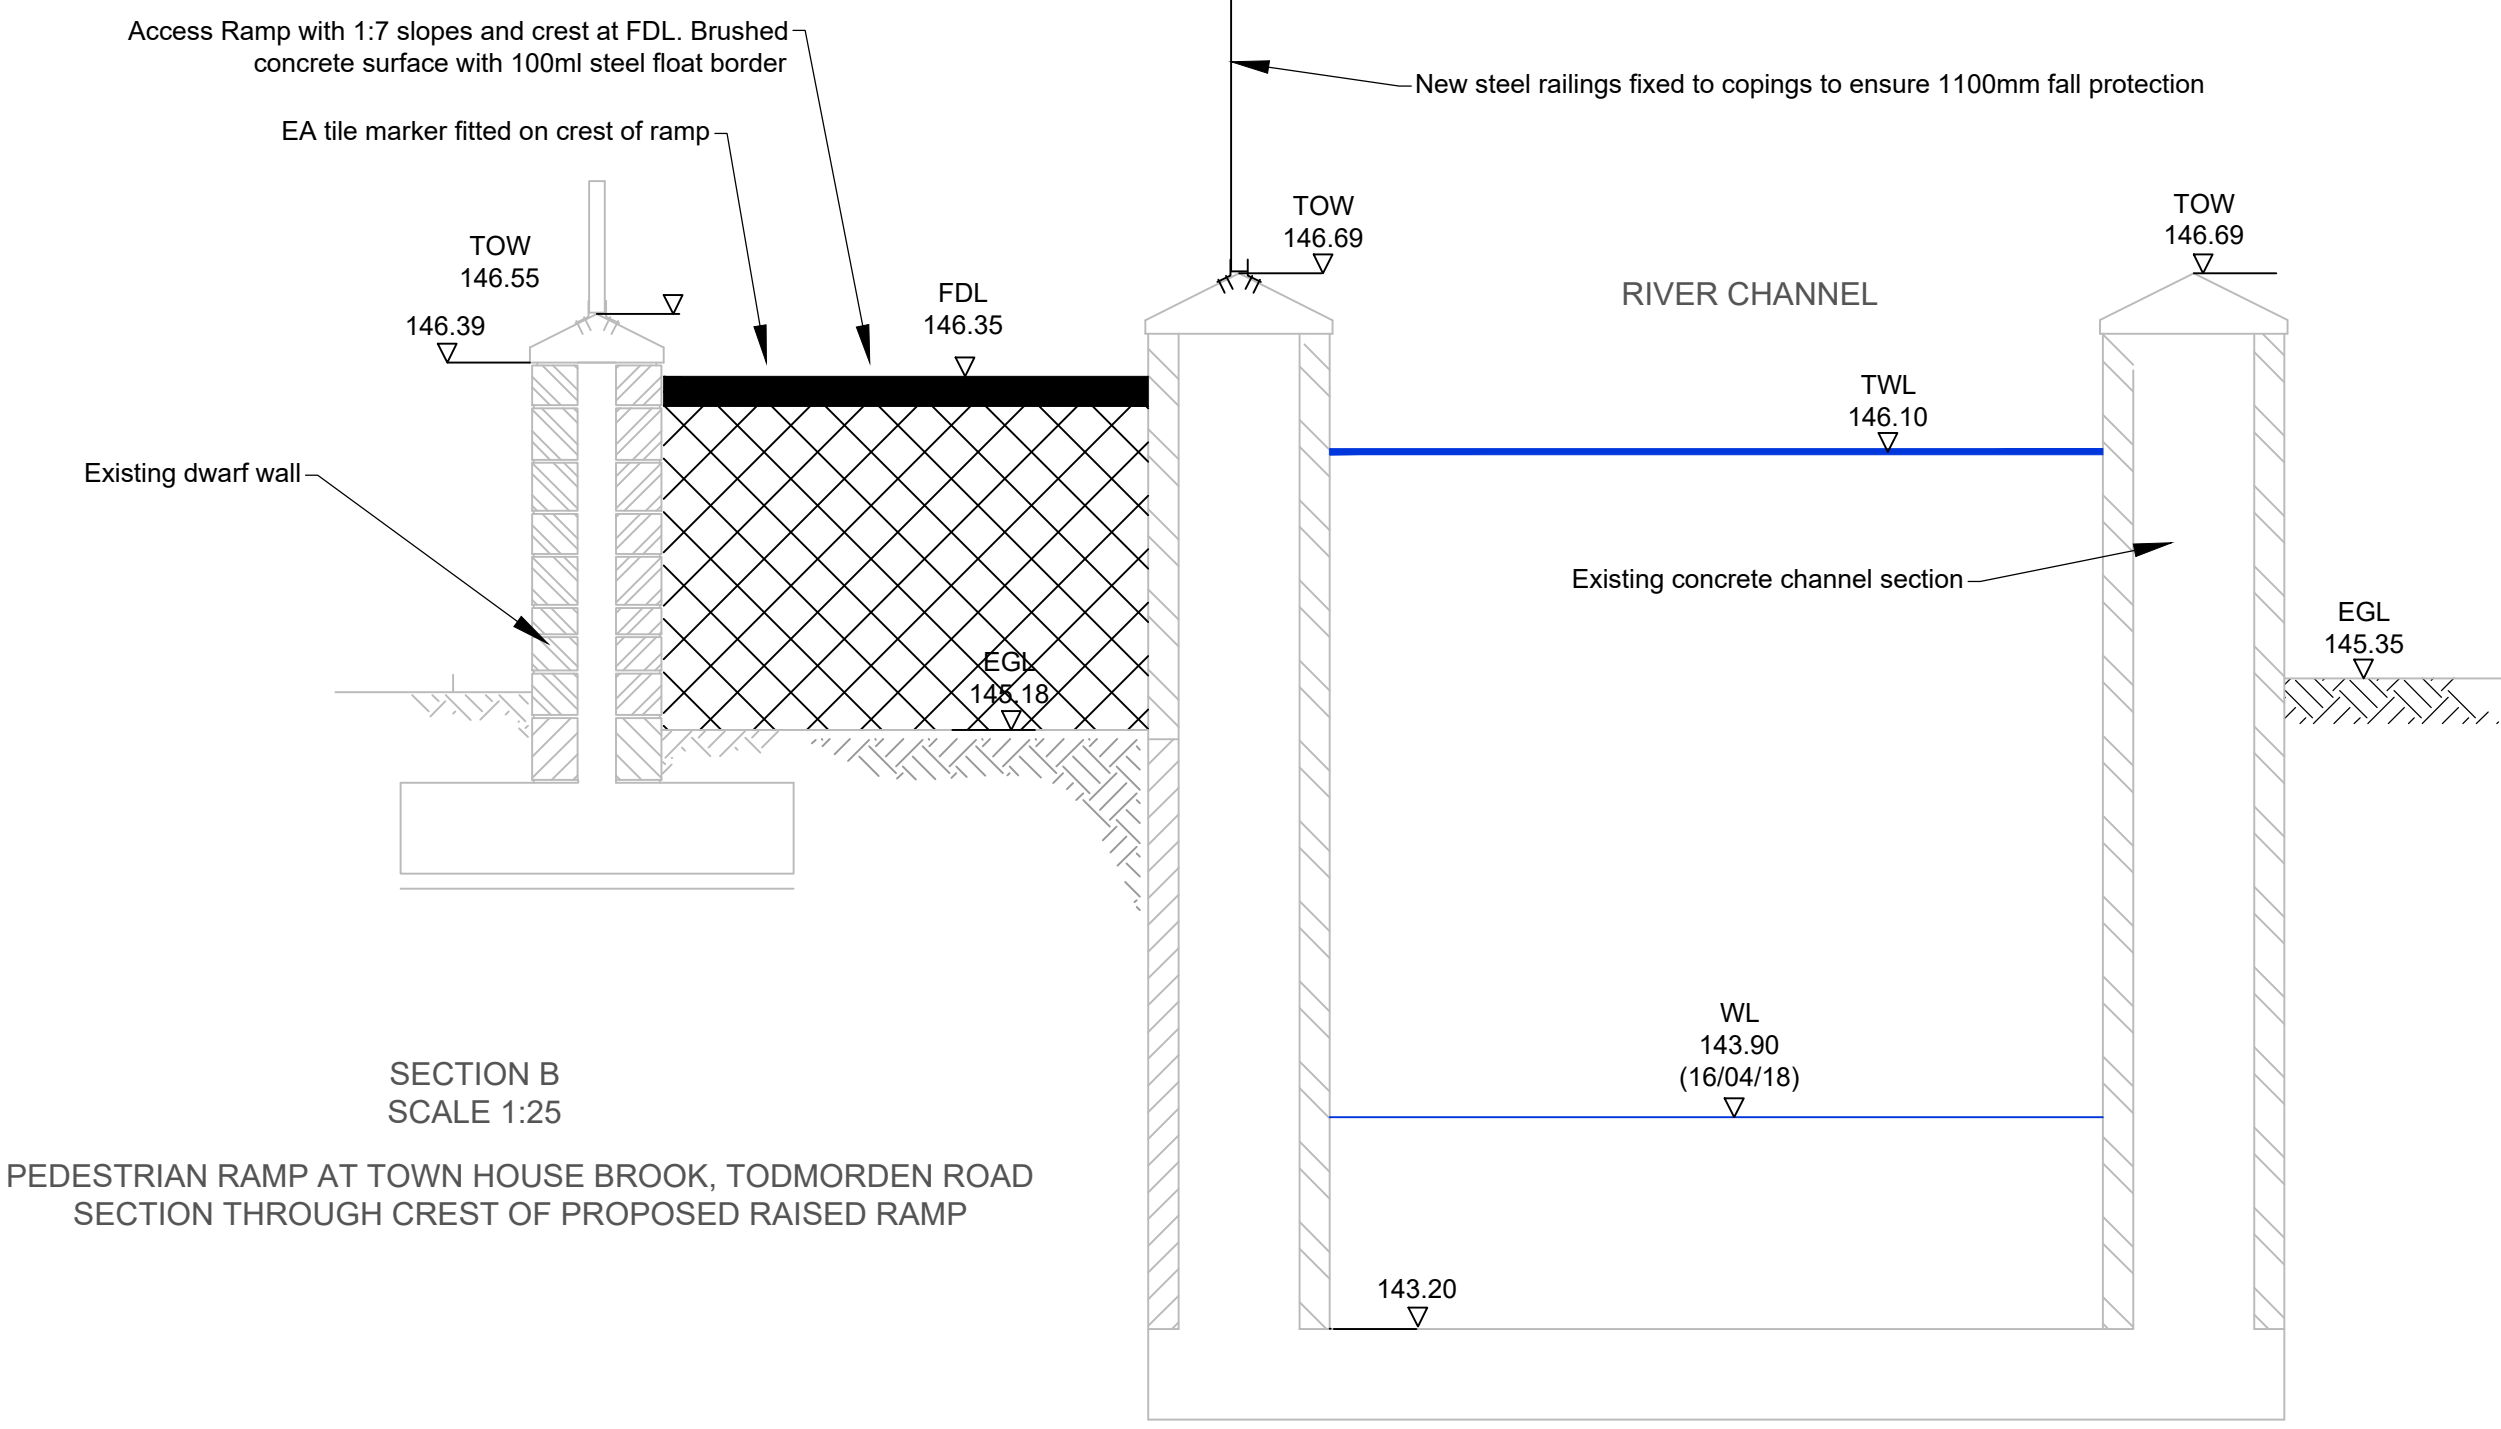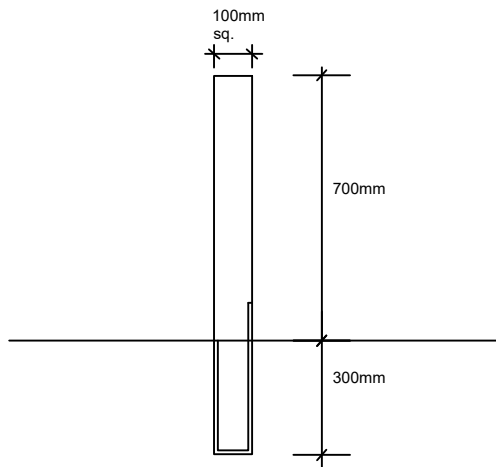

Refer to drawing
IMNW000100-JAC-ZZ-4B0-DR-PL-0009 and
0014 for section and detail locations

Rev	Rev. Date	Purpose of revision	Drawn	Checked	Rev'd	Appr'd
C05	27/11/24	Section 73a application submission	NG	AR	SE	PT
C04	09/01/20	Planning Submission	NG	AR	MB	PT
P03	10/12/19	Scheme split into 2 phases	NG	AR	MB	PT
C02	03/12/18	Planning Submission	AF	GR	MB	PT
P01	19/11/18	Shared for review and comment	AF	GR	MB	PT

JACOBS
5 First Street, Manchester M15 4GU
Tel +44 (0)161 235 6000 Fax +44(0)161 235 6001
www.Jacobs.com



Client
ROCHDALE & LITTLEBOROUGH FRMS
PHASE 1A - LITTLEBOROUGH

Drawing title
Engineering Details
Sheet 1 of 5
Town House Brook at
Todmorden Road

Drawing status	A4
Scale	Drawn to scale @A1
Jacobs No.	B228P008
Client no.	IMNW000100
Drawing number	IMNW000100-JAC-ZZ-4B0-DR-PL-0020

© Copyright 2018 Jacobs U.K. Limited. The concepts and information contained in this document are the property of Jacobs. Use or copying of this document in whole or in part without the written permission of Jacobs constitutes an infringement of copyright. Limitation: This drawing has been prepared on behalf of, and for the exclusive use of, Jacobs' Client, and is subject to, and issued in accordance with, the provisions of the contract between Jacobs and the Client. Jacobs accepts no liability or responsibility whatsoever for, or in respect of, any use of, or reliance upon, this drawing by any third party.

